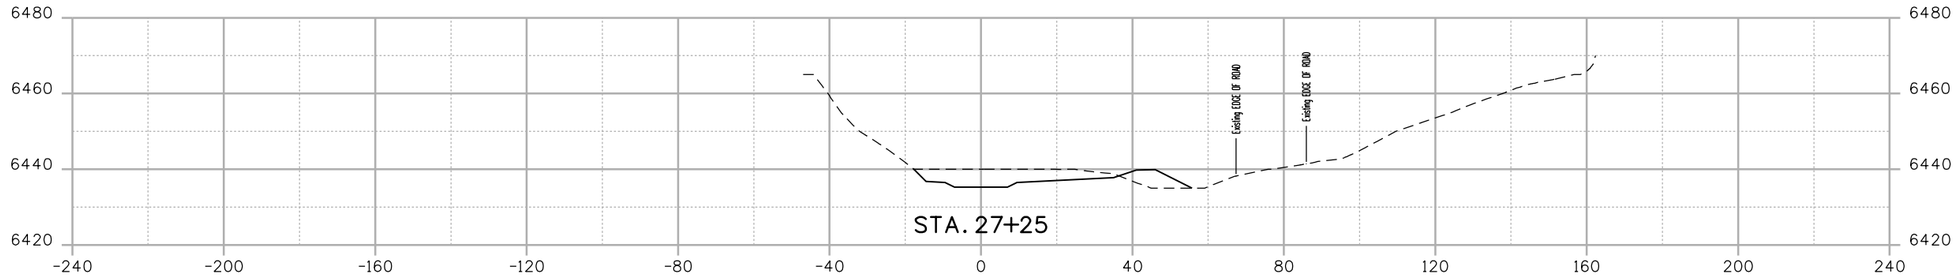

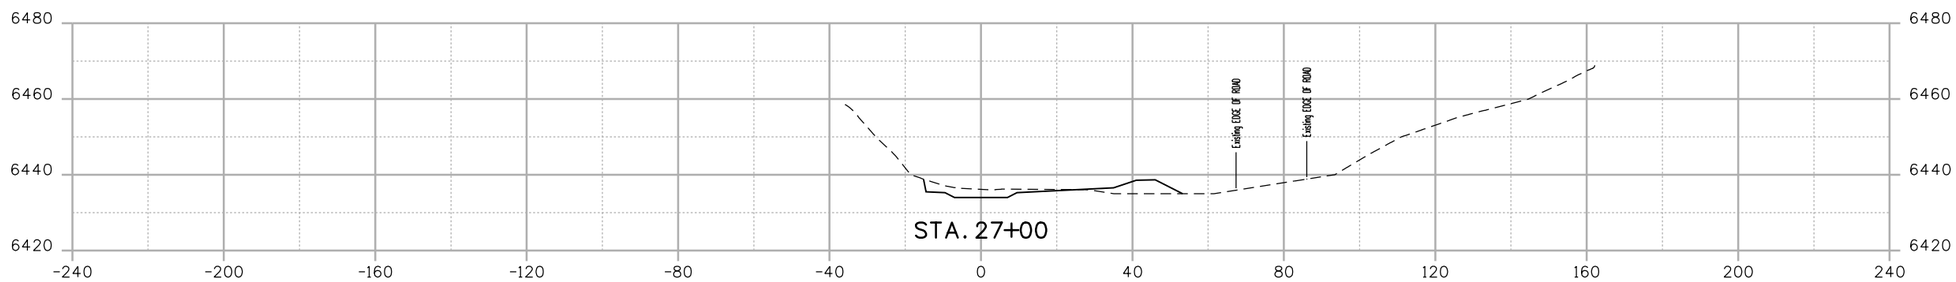

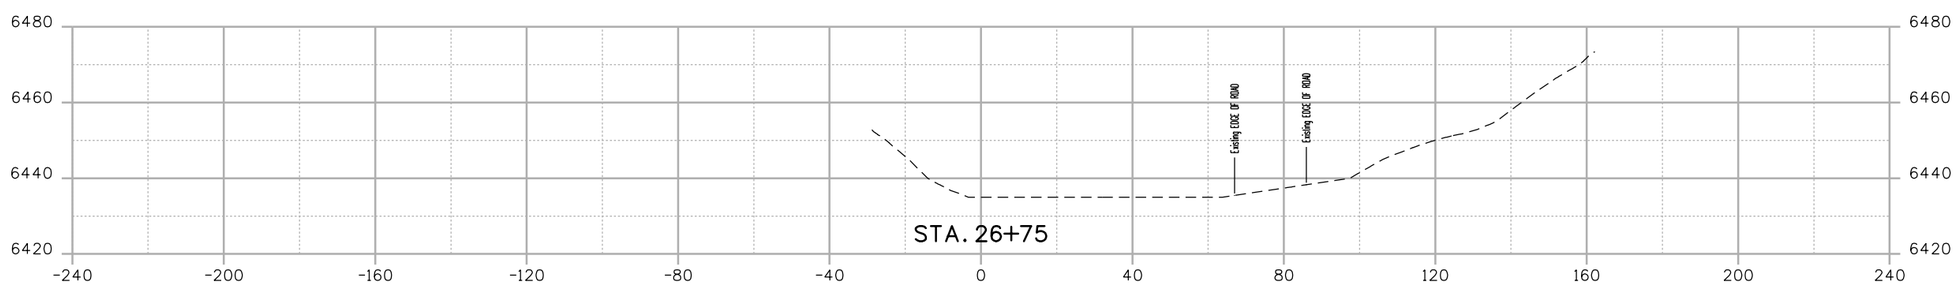

0' 20' 40' 80'

30%

CALL UTILITY NOTIFICATION CENTER OF COLORADO
CALL 2-BUSINESS DAYS IN ADVANCE BEFORE YOU DIG, GRADE, OR EXCAVATE FOR THE MARKING OF UNDERGROUND MEMBER UTILITIES

REVISIONS:	NO.	DATE	REVISION DESCRIPTION:

amec foster wheeler
LYNKER TECHNOLOGIES
otak
HannaClickvist Partner

LEFTHAND WATERSHED OVERSIGHT GROUP

DESIGNED:	CAD:	CHECKED:	DATE:

JAMES STREAM CROSS SECTIONS

PROJECT NO:
SHEET NO:

kristina.babonas 8:24:42 AM \\DEN-FS1\5007-Projects\Project\3279\3279_JamesCreek30\Design and Sheet Files\James_creek_CrossSections.dgn

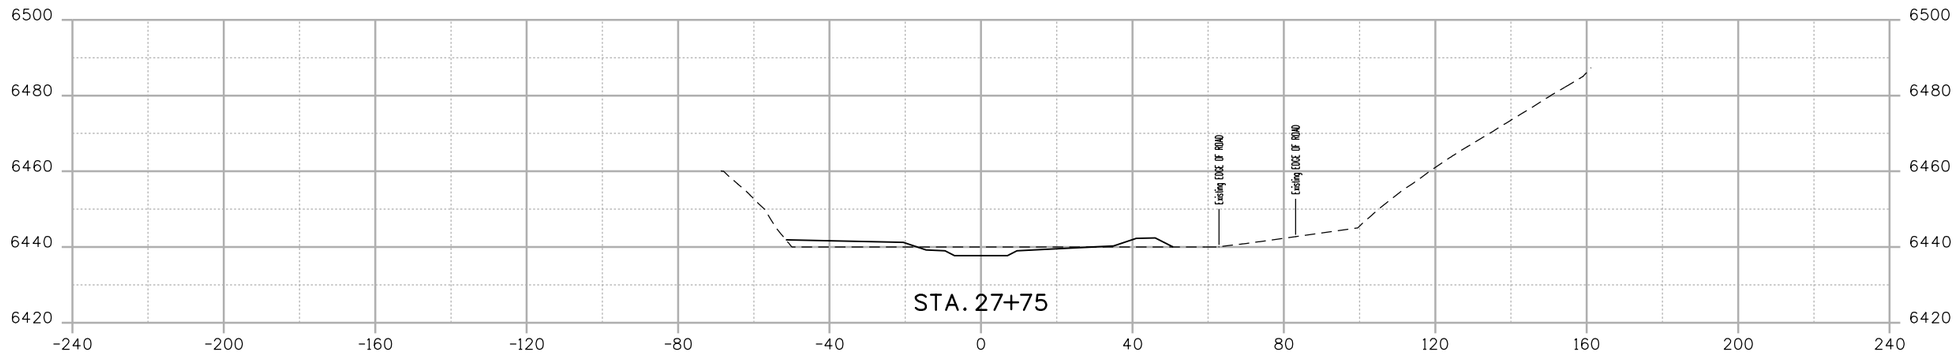

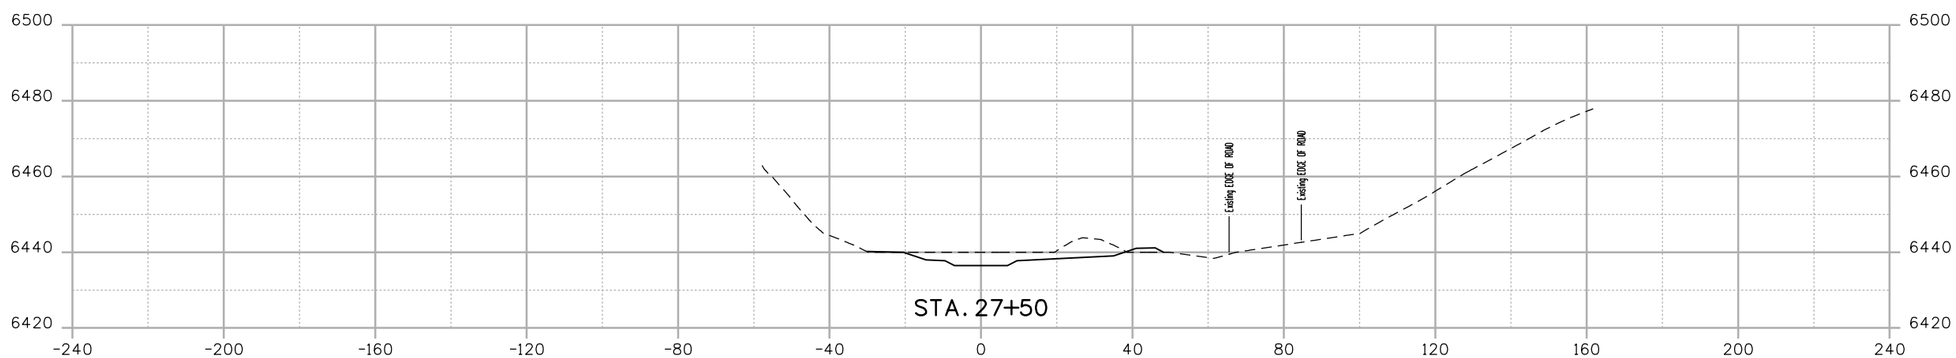

0' 20' 40' 80'

30%

CALL UTILITY NOTIFICATION CENTER OF COLORADO
CALL 2-BUSINESS DAYS IN ADVANCE BEFORE YOU DIG, GRADE, OR EXCAVATE FOR THE MARKING OF UNDERGROUND MEMBER UTILITIES

REVISIONS:	NO.	DATE	REVISION DESCRIPTION:

amec foster wheeler
LYNKER TECHNOLOGIES
otak
Hamm|Clifford Partners

LEFTHAND WATERSHED OVERSIGHT GROUP

DESIGNED:	CAD:	CHECKED:	DATE:

JAMES STREAM CROSS SECTIONS

PROJECT NO:
SHEET NO:

kristina.babonas 8:24:43 AM \\DEN-FS1\5007-Projects\Project\3279\3279_JamesCreek30\Design and Sheet Files\James_creek_CrossSections.dgn

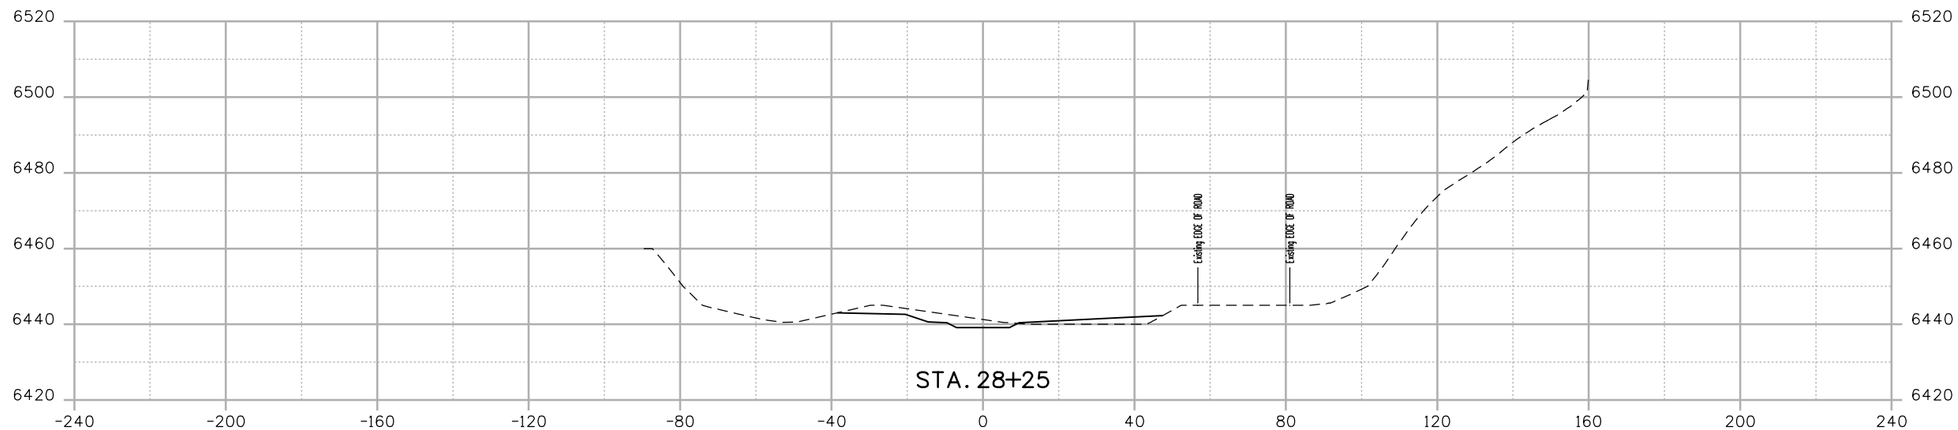

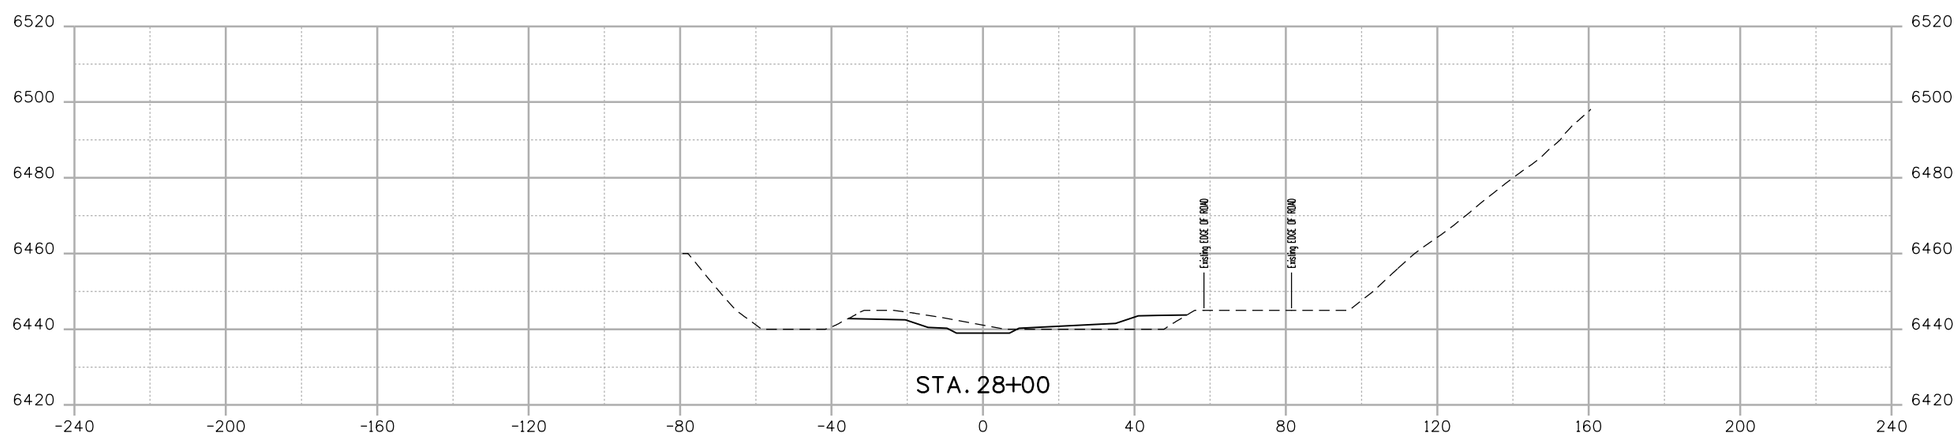

0' 20' 40' 80'

30%

CALL UTILITY NOTIFICATION CENTER OF COLORADO
CALL 2-BUSINESS DAYS IN ADVANCE BEFORE YOU DIG, GRADE, OR EXCAVATE FOR THE MARKING OF UNDERGROUND MEMBER UTILITIES

REVISIONS:	NO.	DATE	REVISION DESCRIPTION:

amec foster wheeler
LYNKER TECHNOLOGIES
otak
Hamm|Clifford Partners

LEFTHAND WATERSHED OVERSIGHT GROUP

DESIGNED:	CAD:	CHECKED:	DATE:

JAMES STREAM CROSS SECTIONS

PROJECT NO:

SHEET NO:

kristina.babonas 8:24:44 AM \\DEN-FS1\5007-Projects\Project\3279\3279_JamesCreek30\Design and Sheet Files\James_creek_CrossSections.dgn

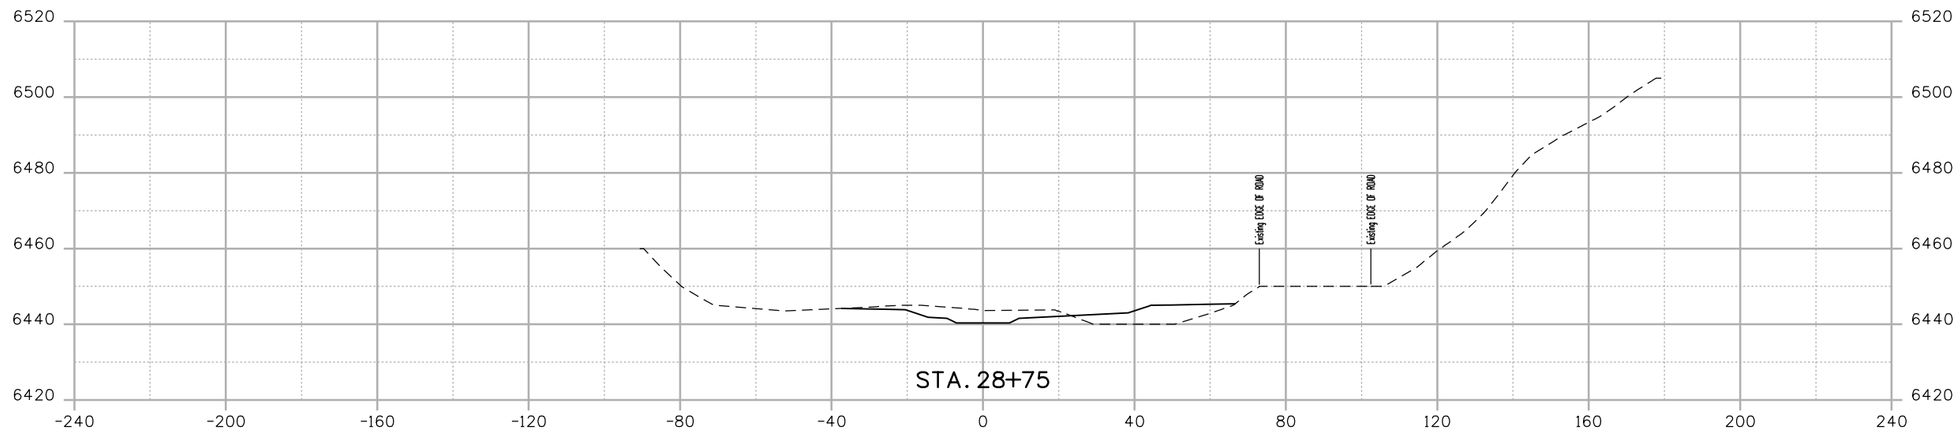

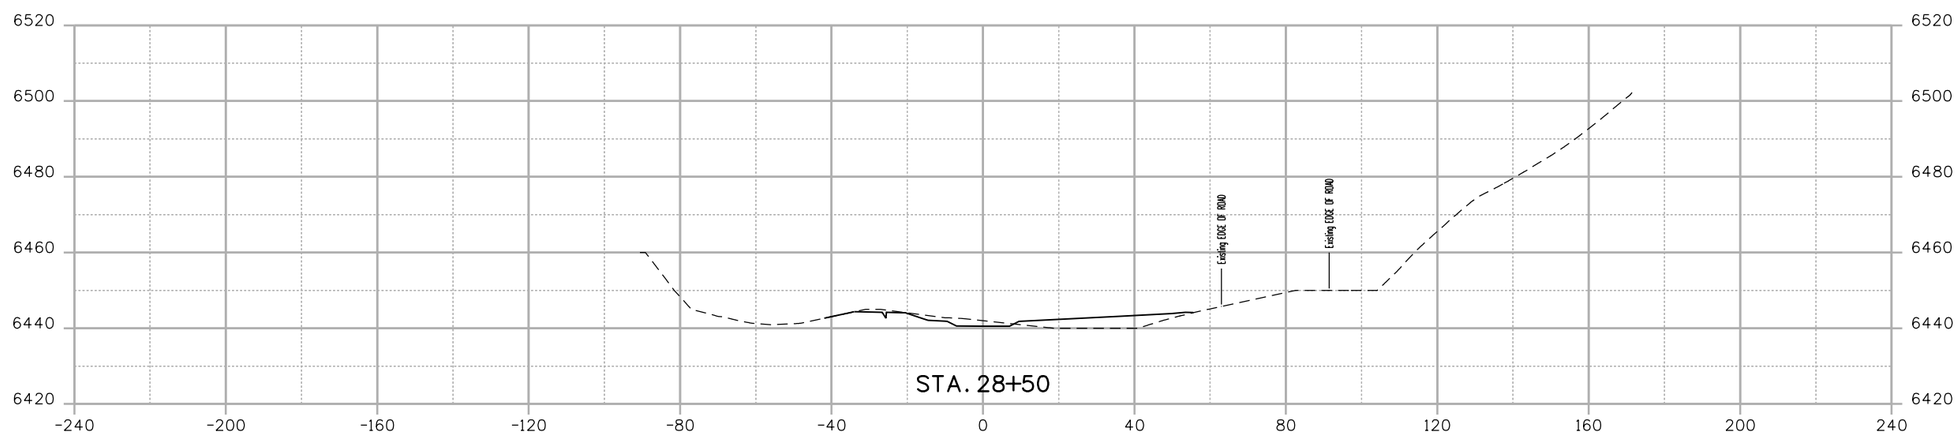

0' 20' 40' 80'

30%

CALL UTILITY NOTIFICATION CENTER OF COLORADO
CALL 2-BUSINESS DAYS IN ADVANCE BEFORE YOU DIG, GRADE, OR EXCAVATE FOR THE MARKING OF UNDERGROUND MEMBER UTILITIES

REVISIONS:	NO.	DATE	REVISION DESCRIPTION:

amec foster wheeler
LYNKER TECHNOLOGIES
otak
Hamm|Clifford Partners

LEFTHAND WATERSHED OVERSIGHT GROUP

DESIGNED:	CAD:	CHECKED:	DATE:

JAMES STREAM CROSS SECTIONS

PROJECT NO:

SHEET NO:

kristina.babonas 8:24:45 AM \\DEN-FS1\5007-Projects\Project\3279\3279_JamesCreek30\Design and Sheet Files\James_creek_CrossSections.dgn

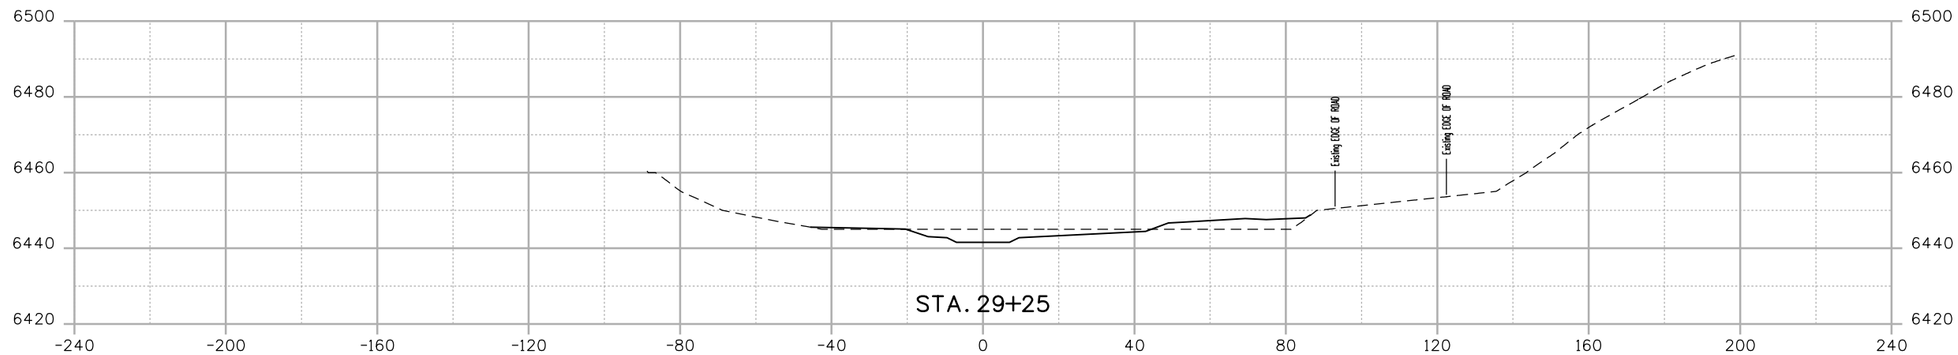

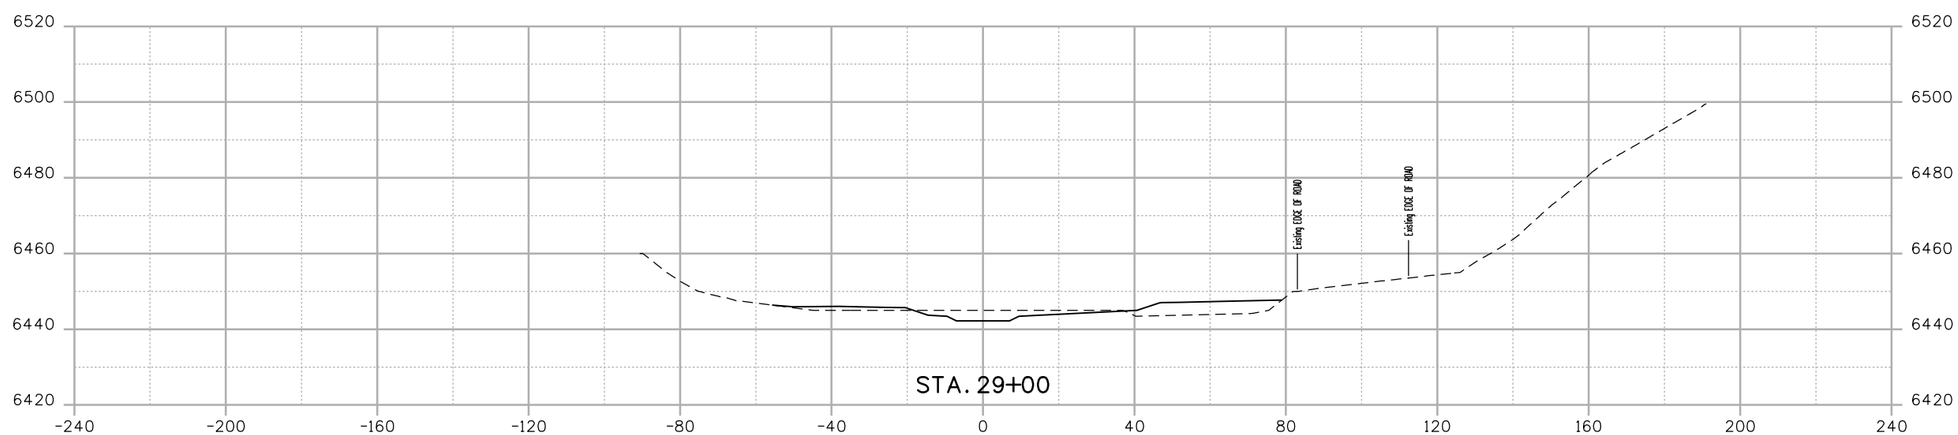

0' 20' 40' 80'

30%

CALL UTILITY NOTIFICATION CENTER OF COLORADO
CALL 2-BUSINESS DAYS IN ADVANCE BEFORE YOU DIG, GRADE, OR EXCAVATE FOR THE MARKING OF UNDERGROUND MEMBER UTILITIES

REVISIONS:	NO.	DATE	REVISION DESCRIPTION:

amec foster wheeler
LYNKER TECHNOLOGIES
otak
Hamm&Sickel Partner

LEFTHAND WATERSHED OVERSIGHT GROUP

DESIGNED:	CAD:	CHECKED:	DATE:

JAMES STREAM CROSS SECTIONS

PROJECT NO:

SHEET NO:

kristina.babonas 8:24:46 AM \\DEN-FS1\5007-Projects\Project\3279\3279_JamesCreek30\Design and Sheet Files\James_creek_CrossSections.dgn

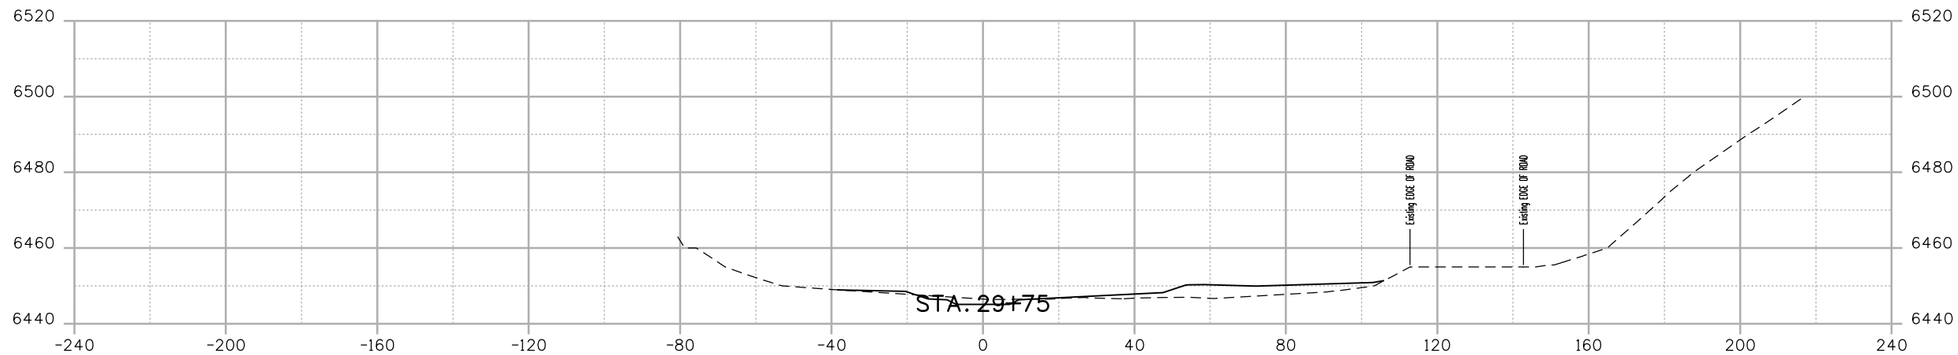

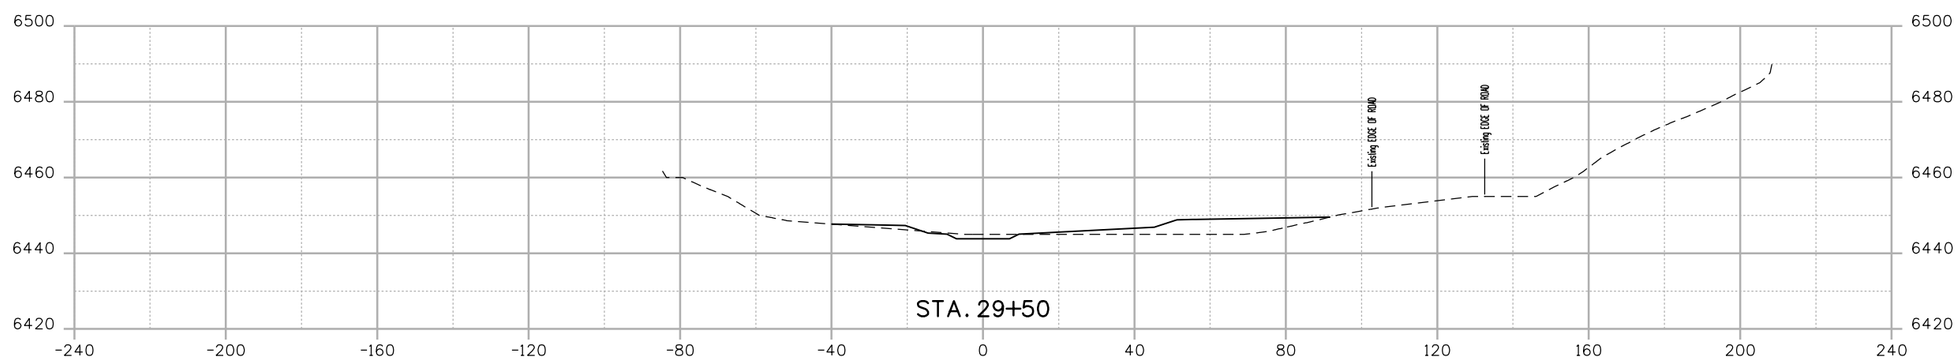

0' 20' 40' 80'

30%

CALL UTILITY NOTIFICATION CENTER OF COLORADO
CALL 2-BUSINESS DAYS IN ADVANCE BEFORE YOU DIG, GRADE, OR EXCAVATE FOR THE MARKING OF UNDERGROUND MEMBER UTILITIES

REVISIONS:	NO.	DATE	REVISION DESCRIPTION:

amec foster wheeler
LYNKER TECHNOLOGIES
otak
Hamm/Skokal Partner

LEFTHAND WATERSHED OVERSIGHT GROUP

DESIGNED:	CAD:	CHECKED:	DATE:

JAMES STREAM CROSS SECTIONS

PROJECT NO:

SHEET NO:

kristina.babonas 8:24:46 AM \\DEN-FS1\5007-Projects\Project\3279\3279_JamesCreek30\Design and Sheet Files\James_creek_CrossSections.dgn

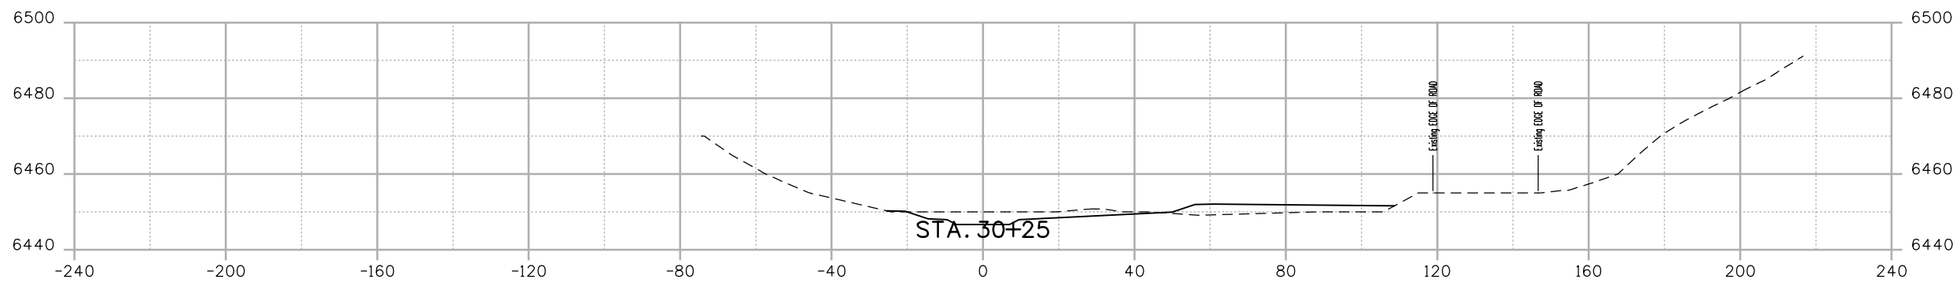

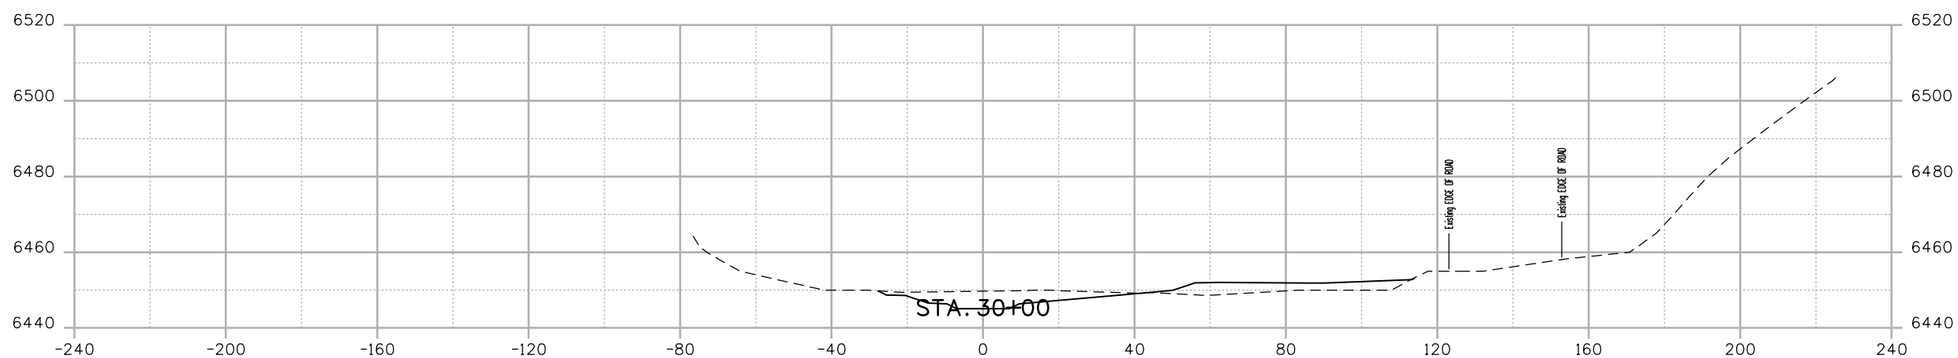

0' 20' 40' 80'

30%

CALL UTILITY NOTIFICATION CENTER OF COLORADO
CALL 2-BUSINESS DAYS IN ADVANCE BEFORE YOU DIG, GRADE, OR EXCAVATE FOR THE MARKING OF UNDERGROUND MEMBER UTILITIES

REVISIONS:	NO.	DATE	REVISION DESCRIPTION:

amec foster wheeler
LYNKER TECHNOLOGIES
otak
Hamm|Clifford Partners

LEFTHAND WATERSHED OVERSIGHT GROUP

DESIGNED:	CAD:	CHECKED:	DATE:

JAMES STREAM CROSS SECTIONS

PROJECT NO:

SHEET NO:

kristina.babonas 8:24:47 AM \\DEN-FS1\5007-Projects\Project\3279\3279_JamesCreek30\Design and Sheet Files\James_creek_CrossSections.dgn

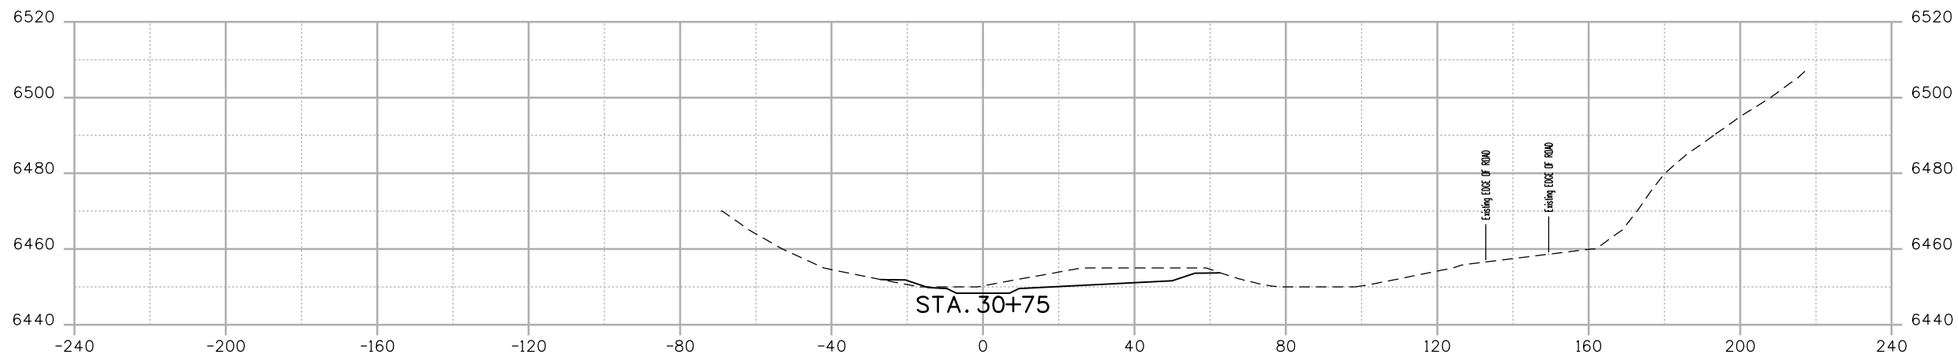

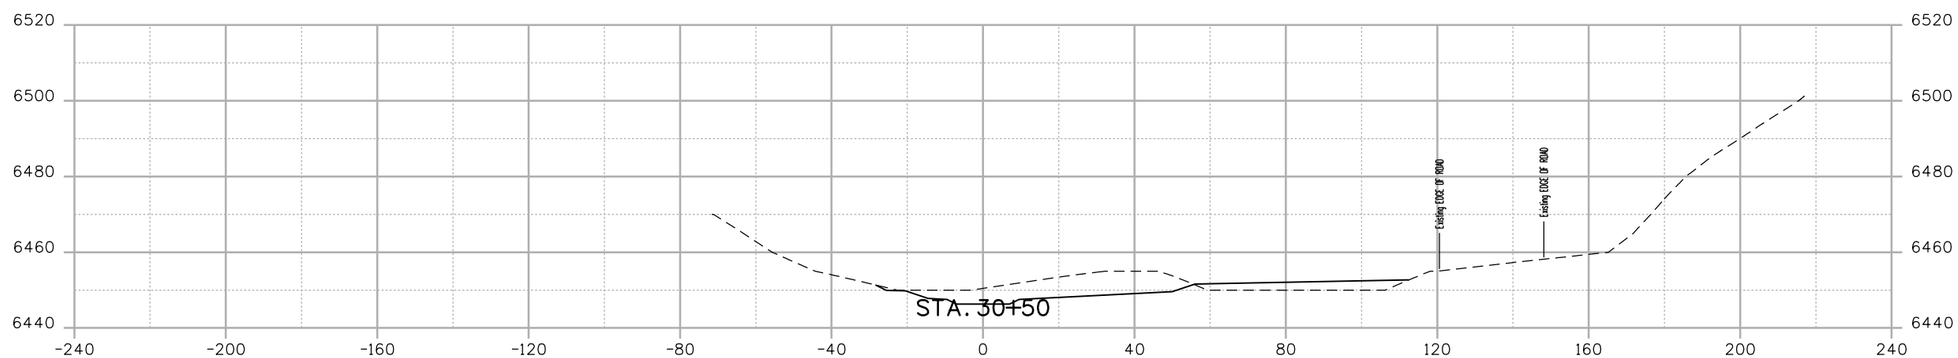

0' 20' 40' 80'

30%

CALL UTILITY NOTIFICATION CENTER OF COLORADO
CALL 2-BUSINESS DAYS IN ADVANCE BEFORE YOU DIG, GRADE, OR EXCAVATE FOR THE MARKING OF UNDERGROUND MEMBER UTILITIES

REVISIONS:	NO.	DATE	REVISION DESCRIPTION:

amec foster wheeler
LYNKER TECHNOLOGIES
otak
Hamm|Clifford Partners

LEFTHAND WATERSHED OVERSIGHT GROUP

DESIGNED:	CAD:	CHECKED:	DATE:

JAMES STREAM CROSS SECTIONS

PROJECT NO:

SHEET NO:

kristina.babonas 8:24:48 AM \\DEN-FS1\5007-Projects\Project\3279\3279_JamesCreek30\Design and Sheet Files\James_creek_CrossSections.dgn

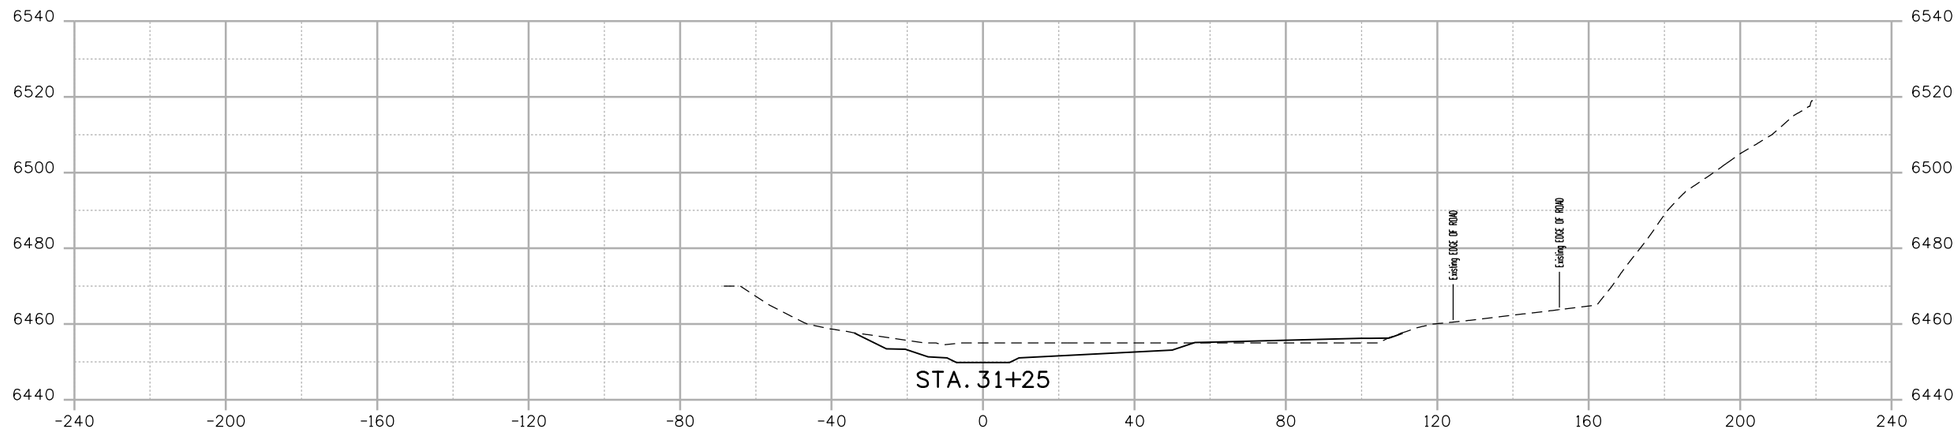

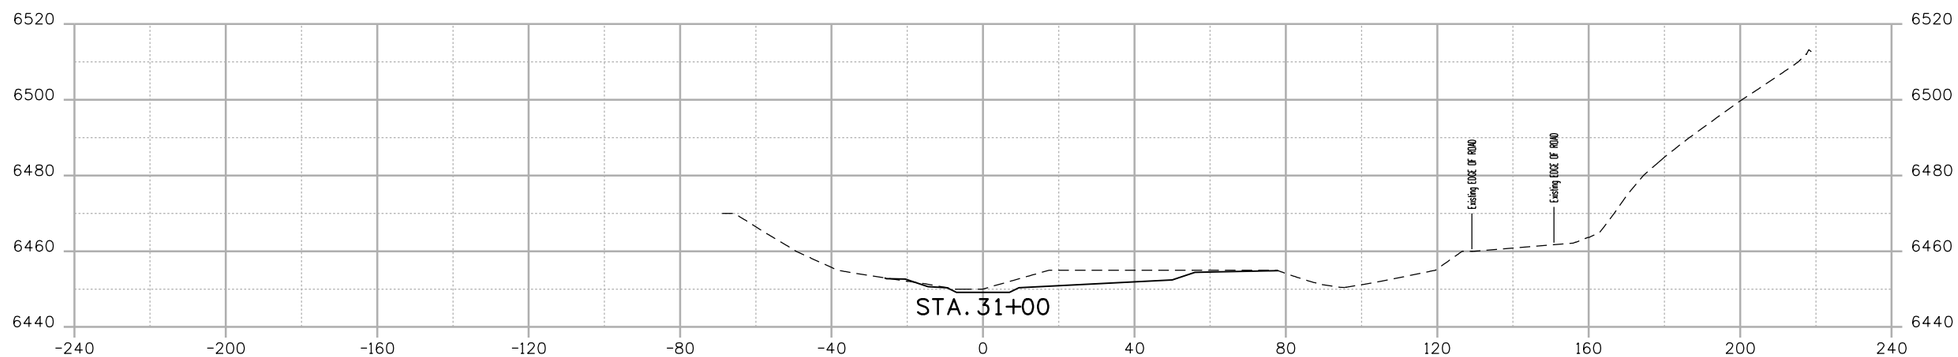

0' 20' 40' 80'

30%

CALL UTILITY NOTIFICATION CENTER OF COLORADO
CALL 2-BUSINESS DAYS IN ADVANCE BEFORE YOU DIG, GRADE, OR EXCAVATE FOR THE MARKING OF UNDERGROUND MEMBER UTILITIES

REVISIONS:	NO.	DATE	REVISION DESCRIPTION:

amec foster wheeler
LYNKER TECHNOLOGIES
otak
Hamm/Skidmore Partner

LEFTHAND WATERSHED OVERSIGHT GROUP

DESIGNED:	CAD:	CHECKED:	DATE:

JAMES STREAM CROSS SECTIONS

PROJECT NO:

SHEET NO:

kristina.babonas 8:24:49 AM \\DEN-FS1\5007-Projects\Project\3279\3279_JamesCreek30\Design and Sheet Files\James_creek_CrossSections.dgn

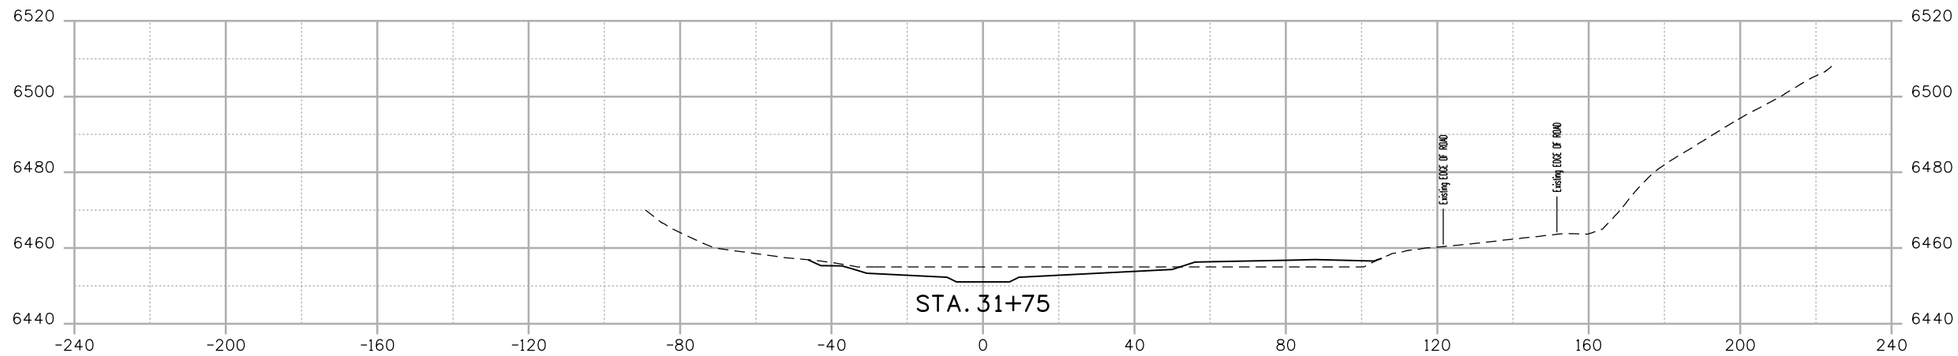

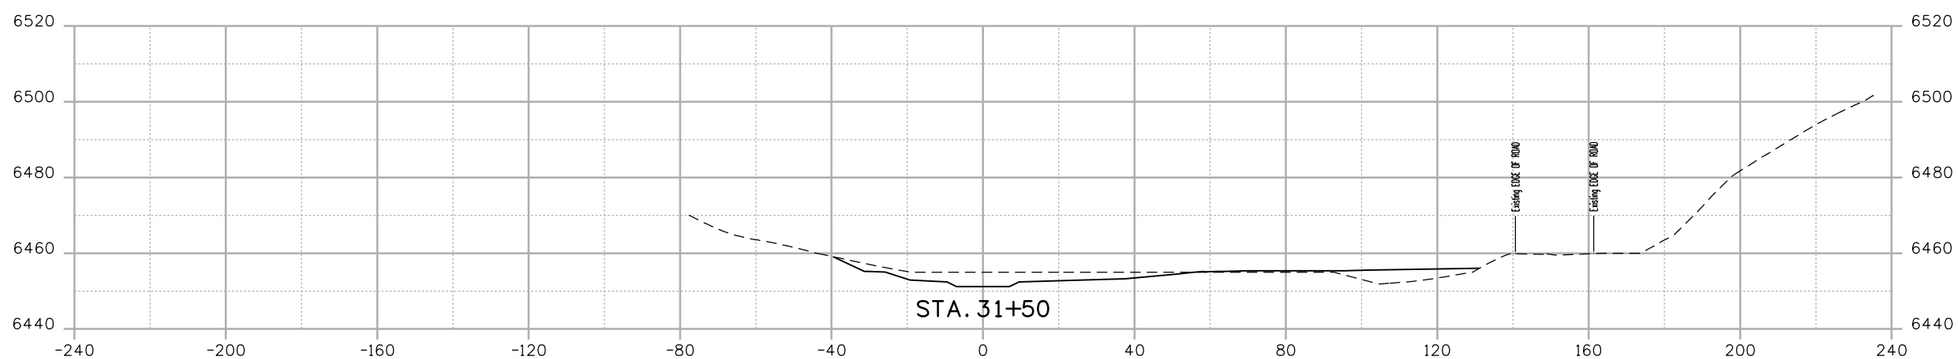

0' 20' 40' 80'

30%

CALL UTILITY NOTIFICATION CENTER OF COLORADO
CALL 2-BUSINESS DAYS IN ADVANCE BEFORE YOU DIG, GRADE, OR EXCAVATE FOR THE MARKING OF UNDERGROUND MEMBER UTILITIES

REVISIONS:	NO.	DATE	REVISION DESCRIPTION:

amec foster wheeler
LYNKER TECHNOLOGIES
otak
Hamm/Skidmore Partners

LEFTHAND WATERSHED OVERSIGHT GROUP

DESIGNED:	CAD:	CHECKED:	DATE:

JAMES STREAM CROSS SECTIONS

PROJECT NO:

SHEET NO:

kristina.babonas 8:24:50 AM \\DEN-FS1\5007-Projects\Project\3279\3279_JamesCreek30\Design and Sheet Files\James_creek_CrossSections.dgn

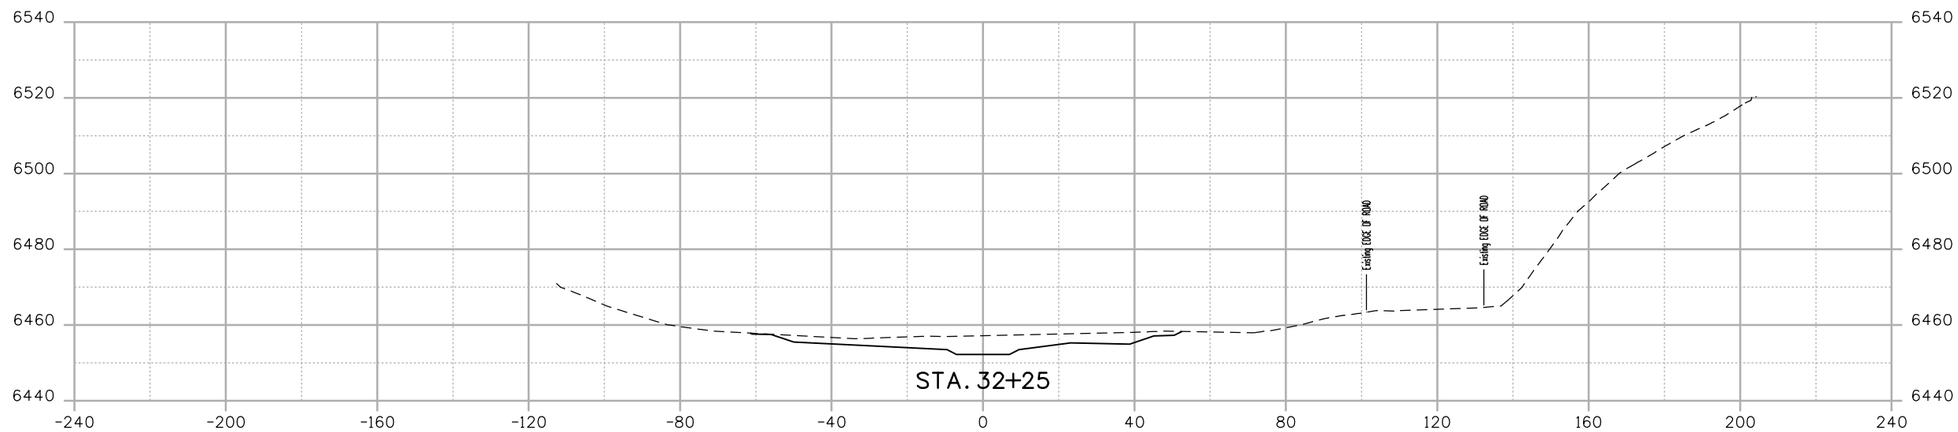

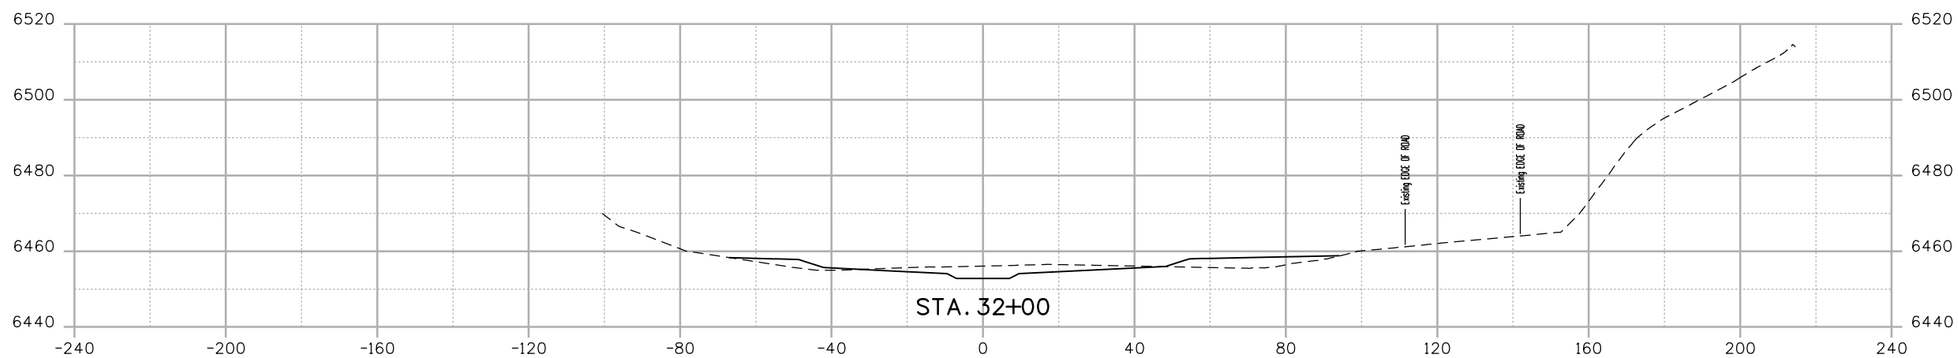

0' 20' 40' 80'

30%

CALL UTILITY NOTIFICATION CENTER OF COLORADO
CALL 2-BUSINESS DAYS IN ADVANCE BEFORE YOU DIG, GRADE, OR EXCAVATE FOR THE MARKING OF UNDERGROUND MEMBER UTILITIES

REVISIONS:	NO.	DATE	REVISION DESCRIPTION:

amec foster wheeler

LYNKER TECHNOLOGIES

otak

LEFTHAND WATERSHED OVERSIGHT GROUP

DESIGNED:	CAD:	CHECKED:	DATE:

JAMES STREAM CROSS SECTIONS

PROJECT NO:

SHEET NO:

kristina.babonas 8:24:51 AM \\DEN-FS1\5007-Projects\Project\3279\3279_JamesCreek.30\Design and Sheet Files\James_creek_CrossSections.dgn

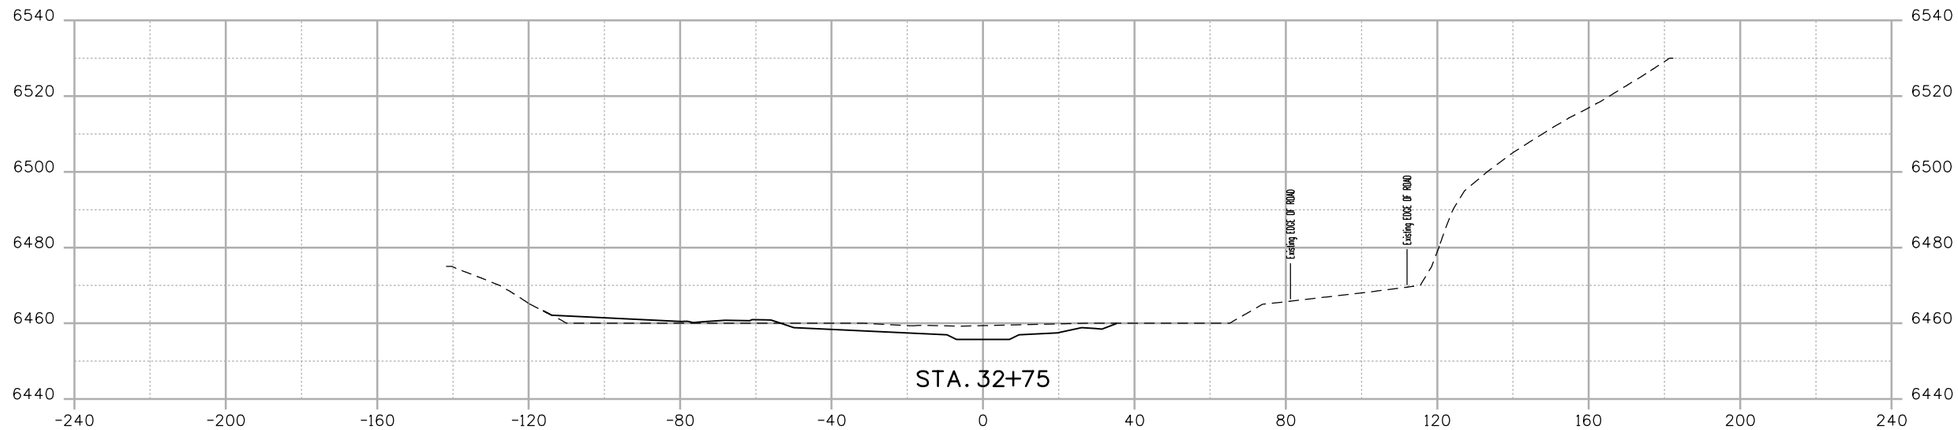

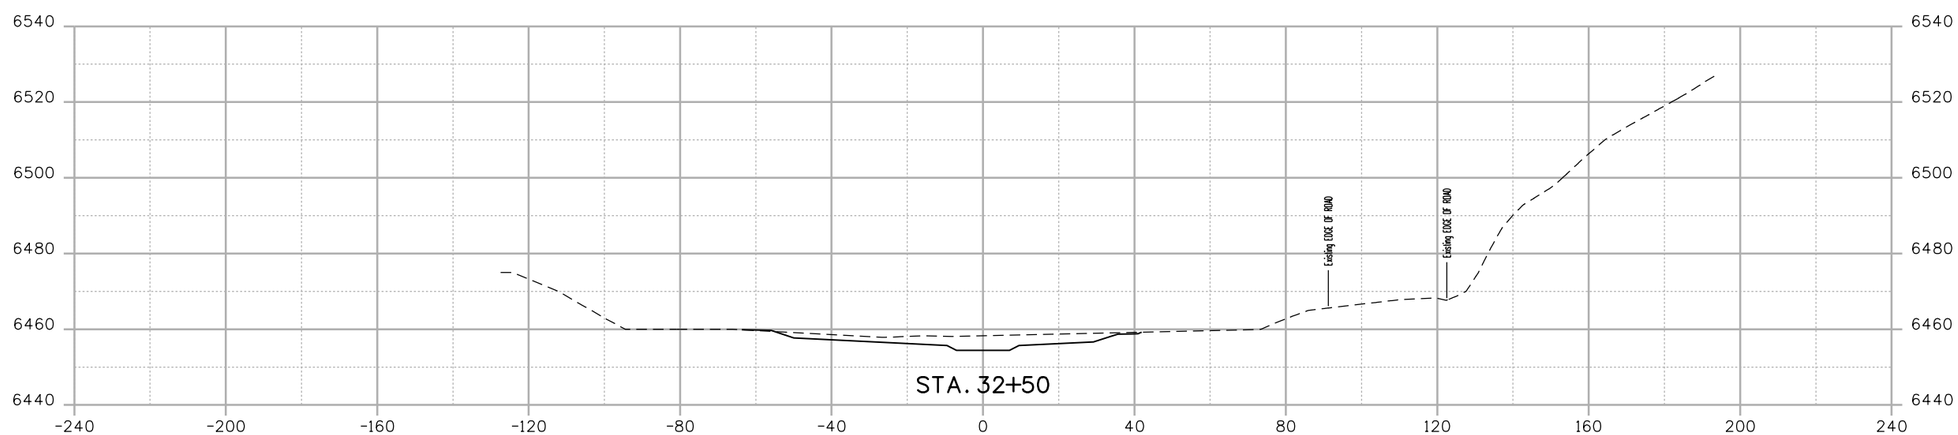

0' 20' 40' 80'

30%

CALL UTILITY NOTIFICATION CENTER OF COLORADO
CALL 2-BUSINESS DAYS IN ADVANCE BEFORE YOU DIG, GRADE, OR EXCAVATE FOR THE MARKING OF UNDERGROUND MEMBER UTILITIES

REVISIONS:	NO.	DATE	REVISION DESCRIPTION:

amec foster wheeler
LYNKER TECHNOLOGIES
otak
Hamm&Sickel Partner

LEFTHAND WATERSHED OVERSIGHT GROUP

DESIGNED:	CAD:	CHECKED:	DATE:

JAMES STREAM CROSS SECTIONS

PROJECT NO:

SHEET NO:

kristina.babonas 8:24:52 AM \\DEN-FS1\5007-Projects\Project\3279\3279_JamesCreek30\Design and Sheet Files\James_creek_CrossSections.dgn

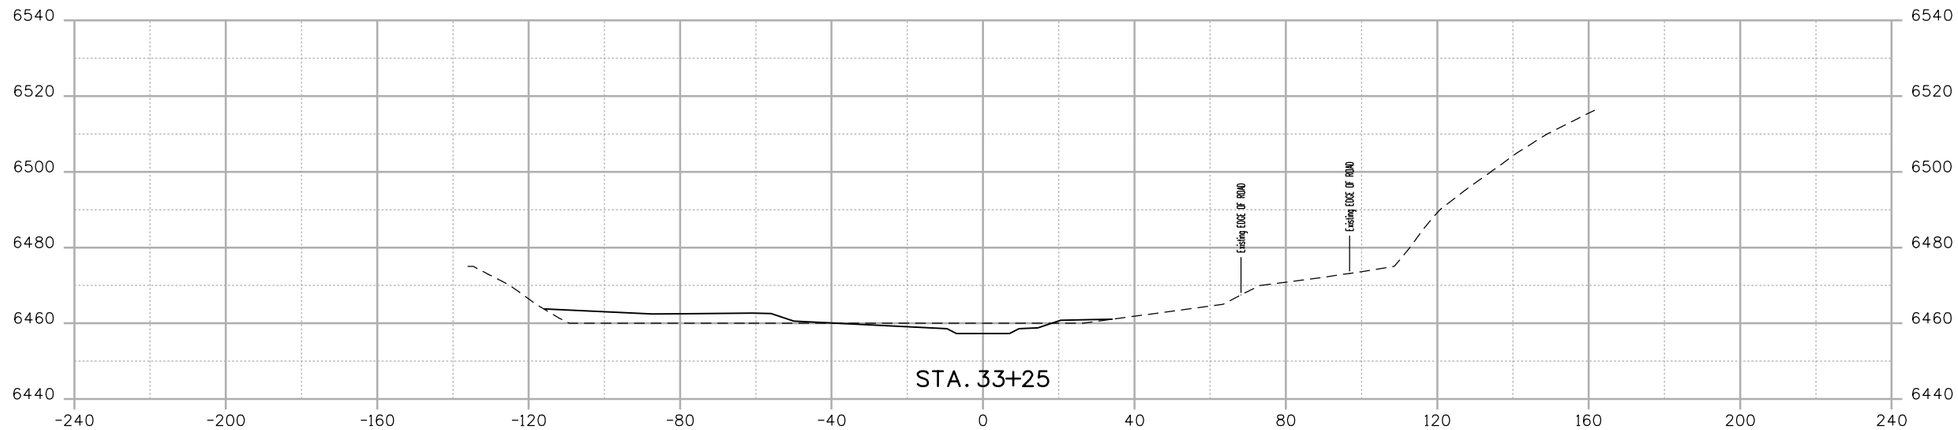

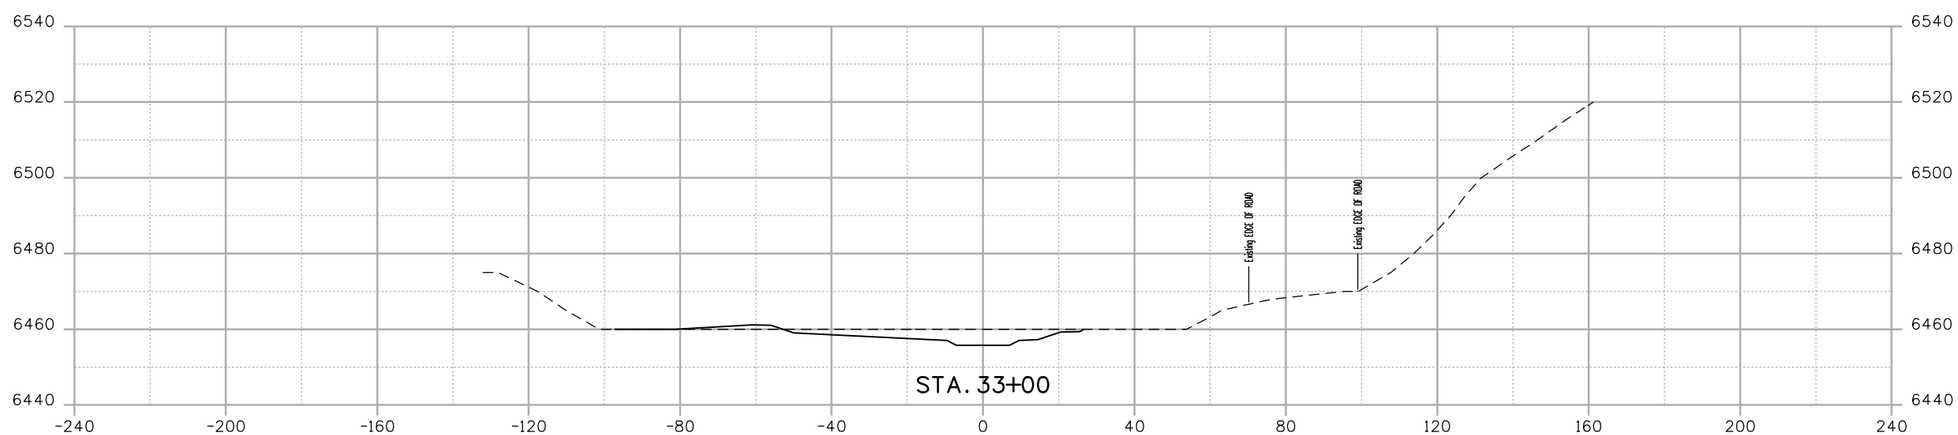

0' 20' 40' 80'

30%

CALL UTILITY NOTIFICATION CENTER OF COLORADO
CALL 2-BUSINESS DAYS IN ADVANCE BEFORE YOU DIG, GRADE, OR EXCAVATE FOR THE MARKING OF UNDERGROUND MEMBER UTILITIES

REVISIONS:	NO.	DATE	REVISION DESCRIPTION:

amec foster wheeler
LYNKER TECHNOLOGIES
otak
Hamm/Skidmore Partner

LEFTHAND WATERSHED OVERSIGHT GROUP

DESIGNED:	CAD:	CHECKED:	DATE:

JAMES STREAM CROSS SECTIONS

PROJECT NO:

SHEET NO:

kristina.babonas 8:24:53 AM \\DEN-FS1\5007-Projects\Project\3279\3279_JamesCreek30\Design and Sheet Files\James_creek_CrossSections.dgn

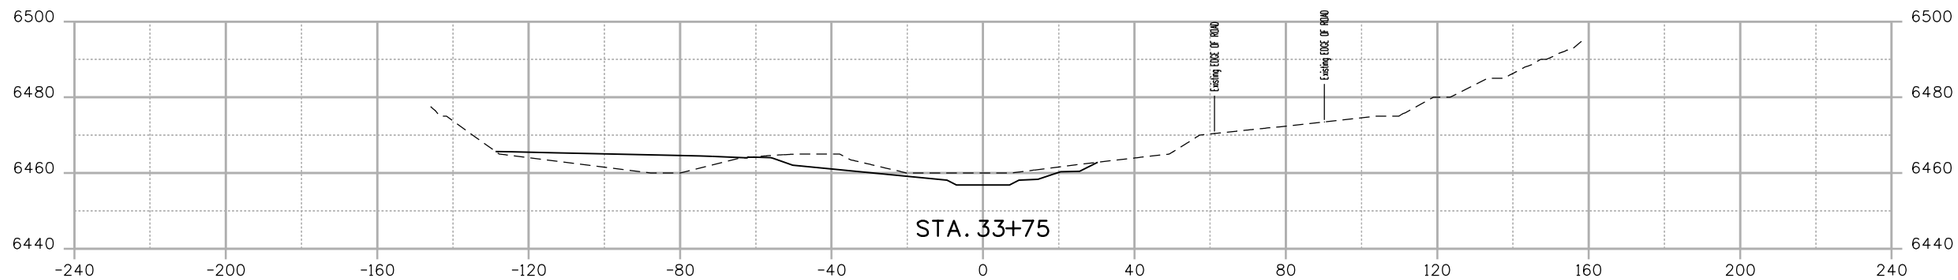

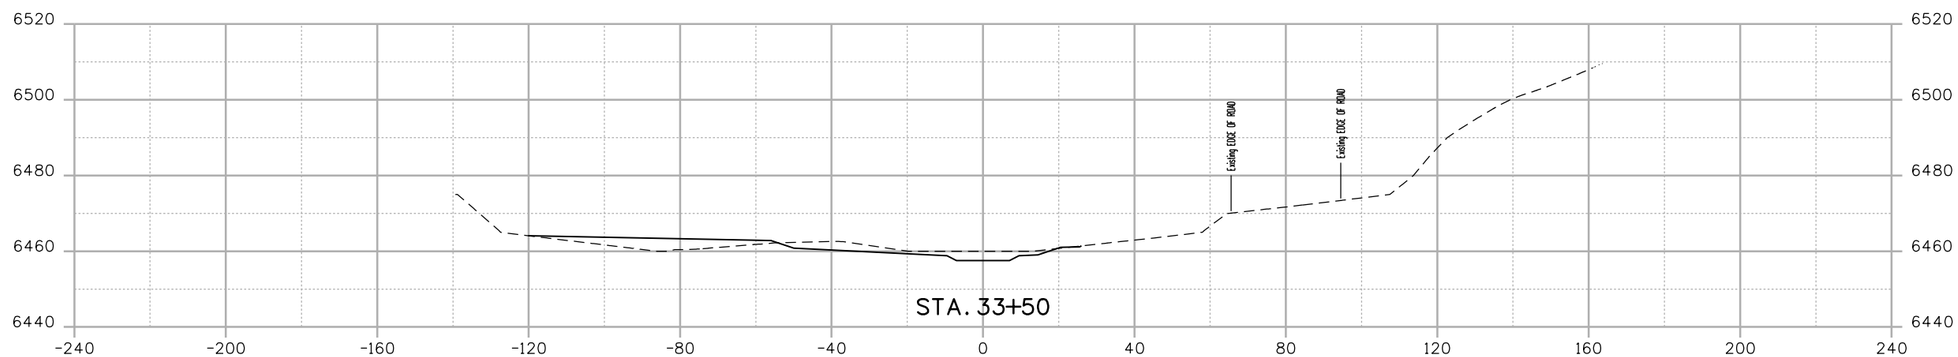

0' 20' 40' 80'

30%

CALL UTILITY NOTIFICATION CENTER OF COLORADO
CALL 2-BUSINESS DAYS IN ADVANCE BEFORE YOU DIG, GRADE, OR EXCAVATE FOR THE MARKING OF UNDERGROUND MEMBER UTILITIES

REVISIONS:	NO.	DATE	REVISION DESCRIPTION:

amec foster wheeler
LYNKER TECHNOLOGIES
otak
Hamm&Sickel Partner

LEFTHAND WATERSHED OVERSIGHT GROUP

DESIGNED:	CAD:	CHECKED:	DATE:

JAMES STREAM CROSS SECTIONS

PROJECT NO:

SHEET NO:

kristina.babonas 8:24:53 AM \\DEN-FS1\5007-Projects\Project\3279\3279_JamesCreek30\Design and Sheet Files\James_creek_CrossSections.dgn

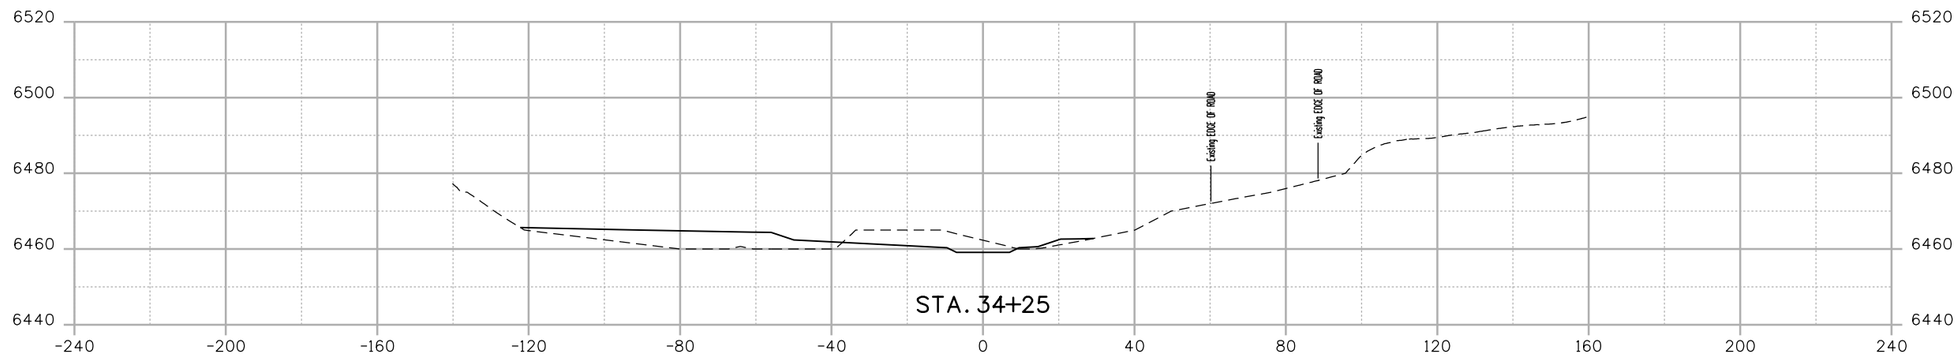

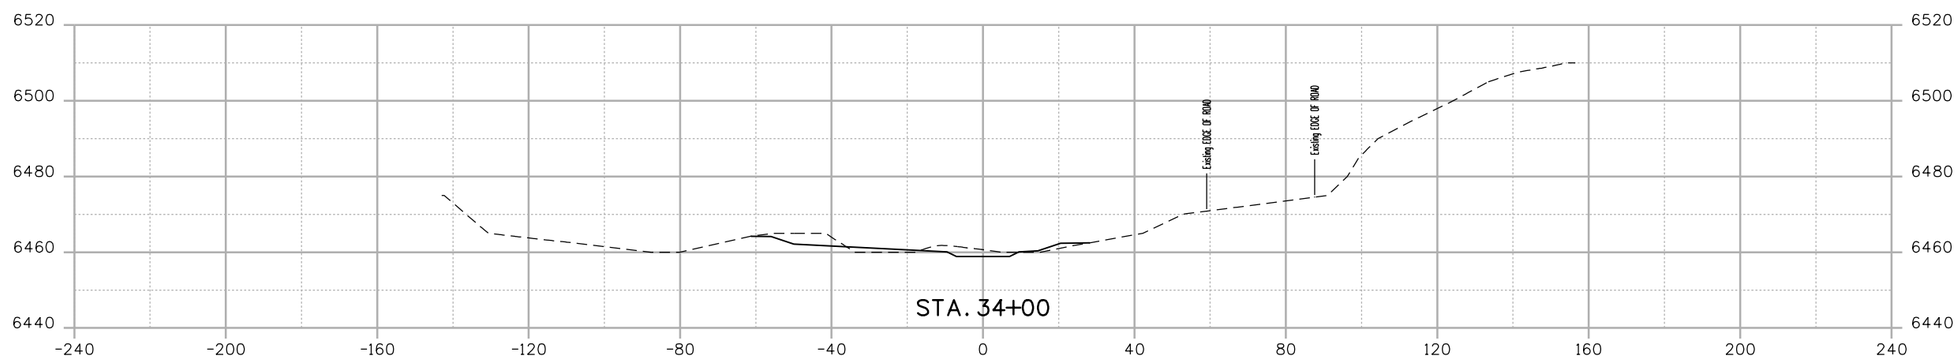

0' 20' 40' 80'

30%

CALL UTILITY NOTIFICATION CENTER OF COLORADO
CALL 2-BUSINESS DAYS IN ADVANCE BEFORE YOU DIG, GRADE, OR EXCAVATE FOR THE MARKING OF UNDERGROUND MEMBER UTILITIES

REVISIONS:	NO.	DATE	REVISION DESCRIPTION:

amec foster wheeler
LYNKER TECHNOLOGIES
otak
Hamm|Clifford Partners

LEFTHAND WATERSHED OVERSIGHT GROUP

DESIGNED:	CAD:	CHECKED:	DATE:

JAMES STREAM CROSS SECTIONS

PROJECT NO:

SHEET NO:

kristina.babonas 8:24:54 AM \\DEN-FS1\5007-Projects\Project\3279\3279_JamesCreek30\Design and Sheet Files\James_creek_CrossSections.dgn

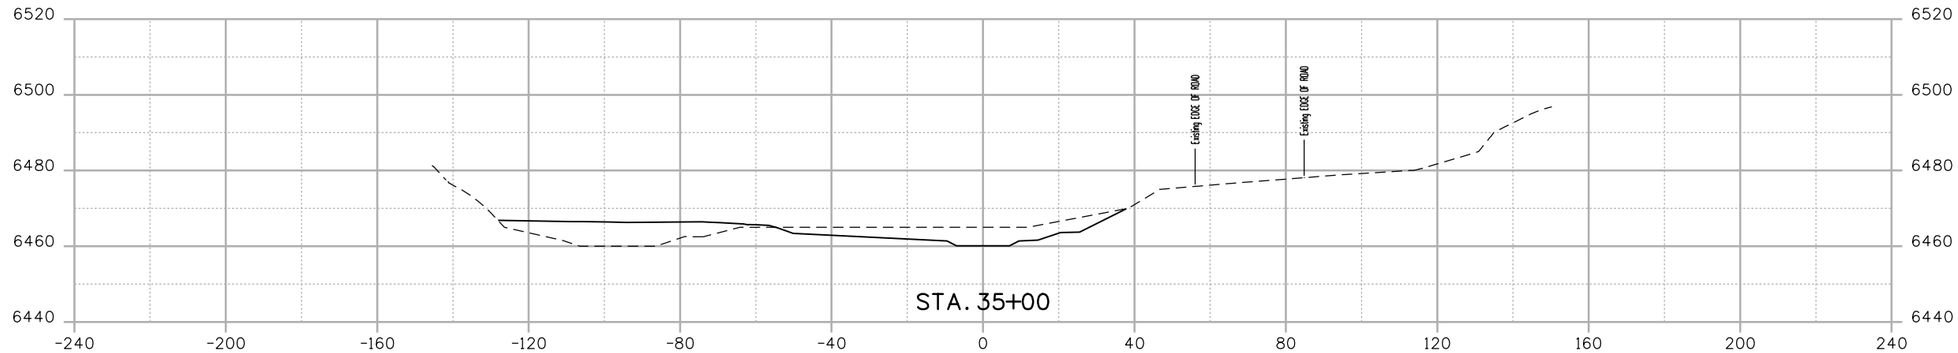

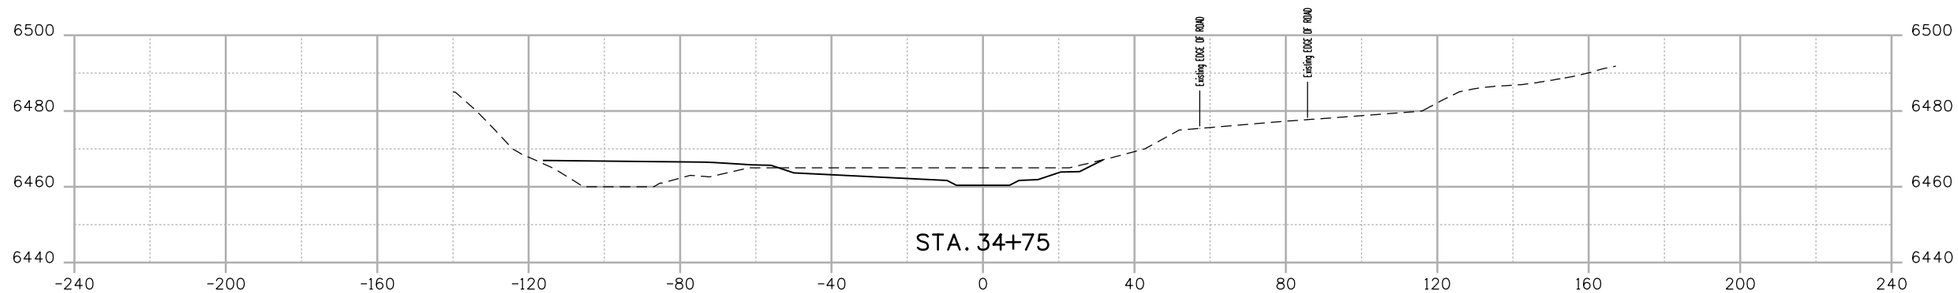

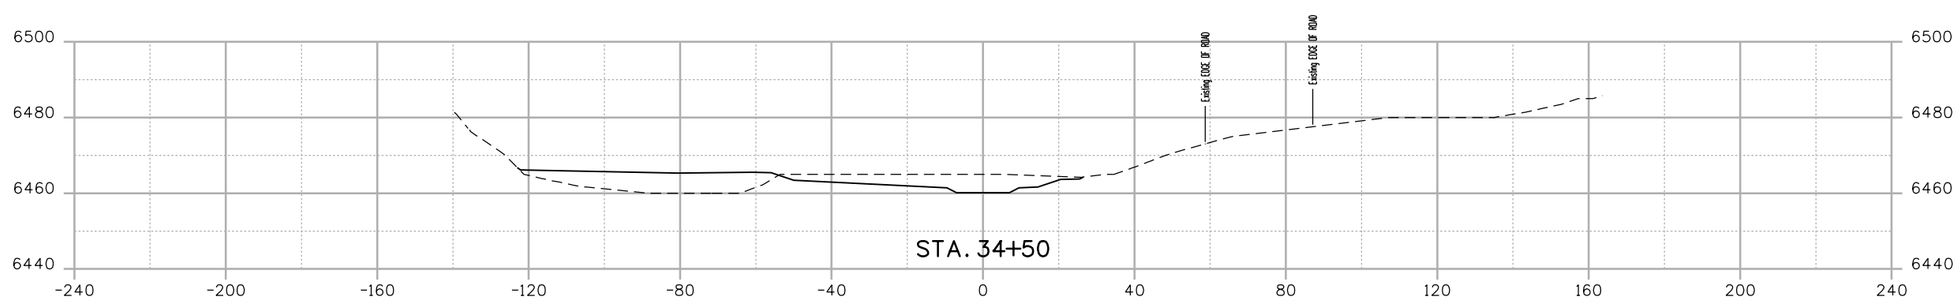

0' 20' 40' 80'

30%

CALL UTILITY NOTIFICATION CENTER OF COLORADO
CALL 2-BUSINESS DAYS IN ADVANCE BEFORE YOU DIG, GRADE, OR EXCAVATE FOR THE MARKING OF UNDERGROUND MEMBER UTILITIES

REVISIONS:	NO.	DATE	REVISION DESCRIPTION:

amec foster wheeler
LYNKER TECHNOLOGIES
otak
HannaClickal Partner

LEFTHAND WATERSHED OVERSIGHT GROUP

DESIGNED:	CAD:	CHECKED:	DATE:

JAMES STREAM CROSS SECTIONS

PROJECT NO: SHEET NO:

kristina.babonas 8:24:55 AM \\DEN-FS1\5007-Projects\Project\3279\3279_JamesCreek30\Design and Sheet Files\James_creek_CrossSections.dgn

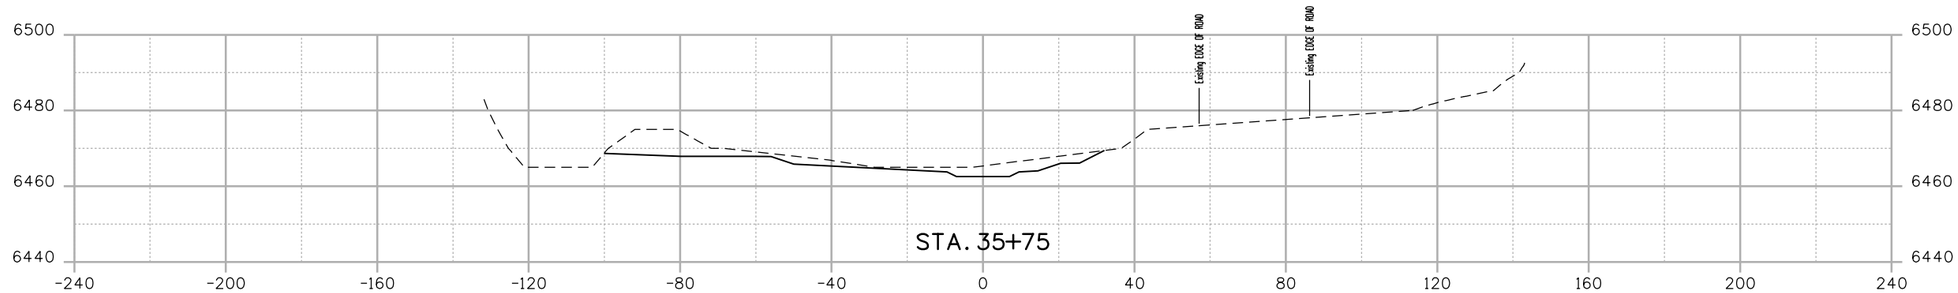

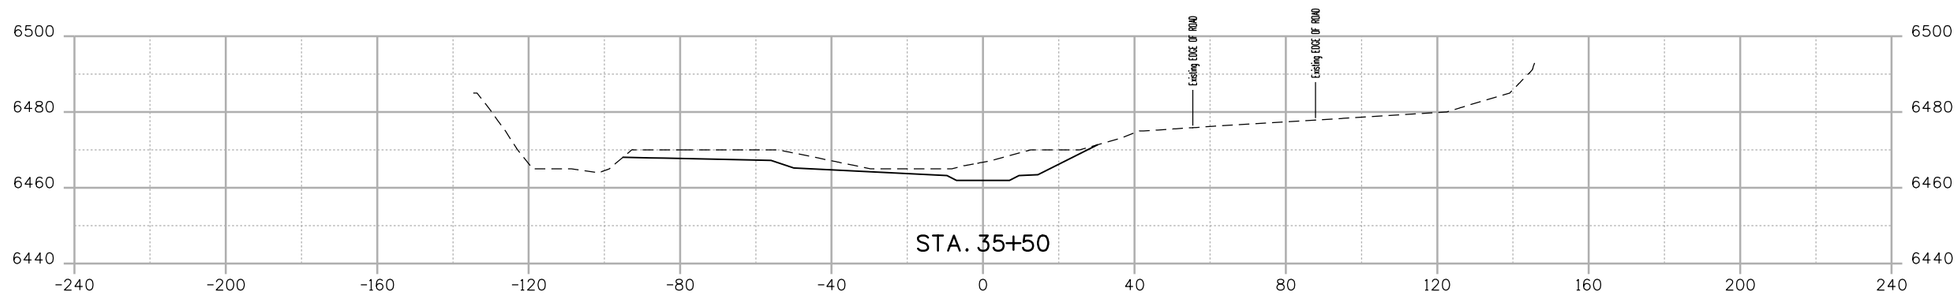

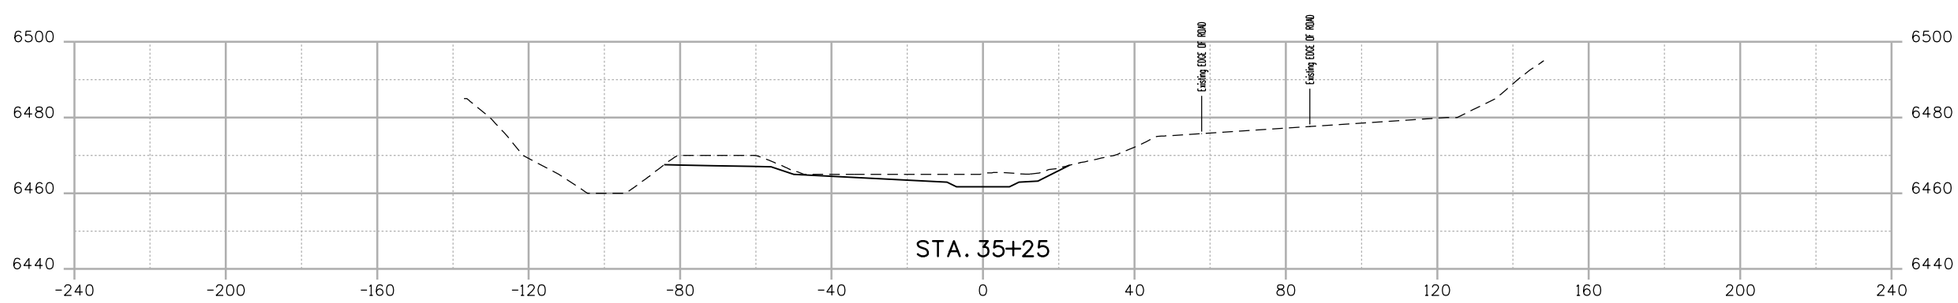

0' 20' 40' 80'

30%

CALL UTILITY NOTIFICATION CENTER OF COLORADO
CALL 2-BUSINESS DAYS IN ADVANCE BEFORE YOU DIG, GRADE, OR EXCAVATE FOR THE MARKING OF UNDERGROUND MEMBER UTILITIES

REVISIONS:	NO.	DATE	REVISION DESCRIPTION:

amec foster wheeler
LYNKER TECHNOLOGIES
otak
HannaClickvat Partner

LEFTHAND WATERSHED OVERSIGHT GROUP

DESIGNED:	CAD:	CHECKED:	DATE:

JAMES STREAM CROSS SECTIONS

PROJECT NO: SHEET NO:

kristina.babonas 8:24:56 AM \\DEN-FS1\5007-Projects\Project\3279\3279_JamesCreek30\Design and Sheet Files\James_creek_CrossSections.dgn

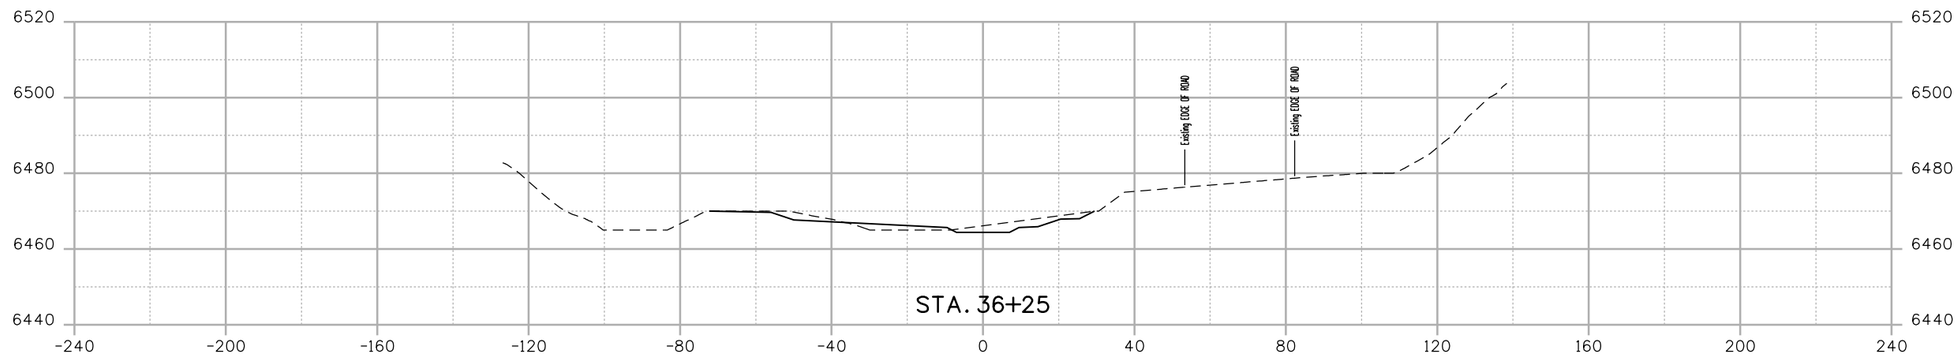

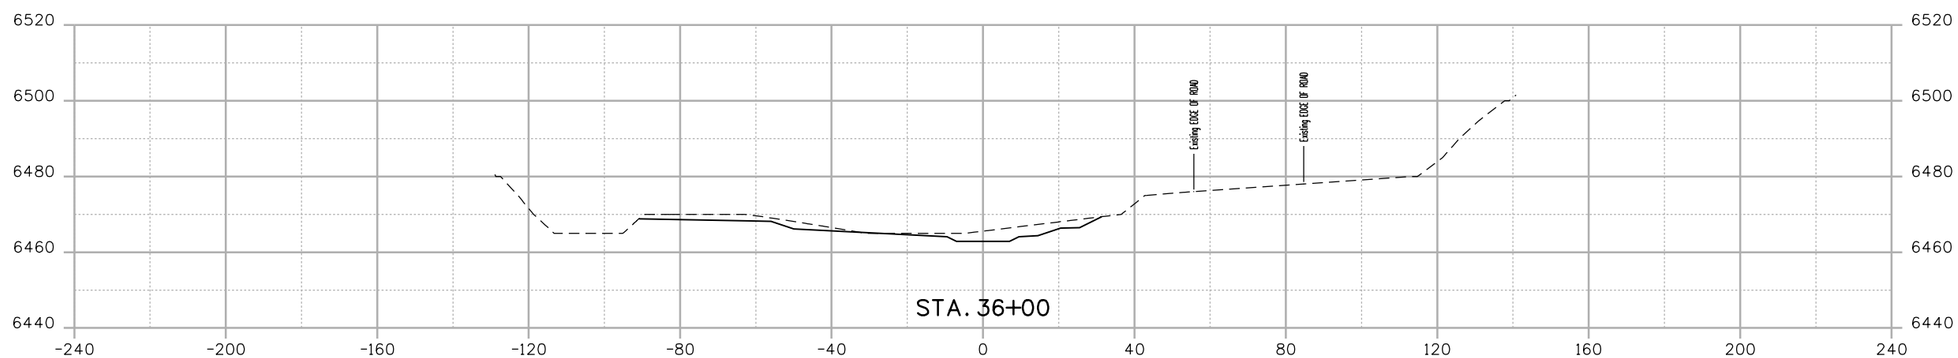

0' 20' 40' 80'

30%

CALL UTILITY NOTIFICATION CENTER OF COLORADO
CALL 2-BUSINESS DAYS IN ADVANCE BEFORE YOU DIG, GRADE, OR EXCAVATE FOR THE MARKING OF UNDERGROUND MEMBER UTILITIES

REVISIONS:	NO.	DATE	REVISION DESCRIPTION:

amec foster wheeler
LYNKER TECHNOLOGIES
otak
Hamm|Clifford Partners

LEFTHAND WATERSHED OVERSIGHT GROUP

DESIGNED:	CAD:	CHECKED:	DATE:

JAMES STREAM CROSS SECTIONS

PROJECT NO:

SHEET NO:

kristina.babonas 8:24:57 AM \\DEN-FS1\5007-Projects\Project\3279\3279_JamesCreek30\Design and Sheet Files\James_creek_CrossSections.dgn

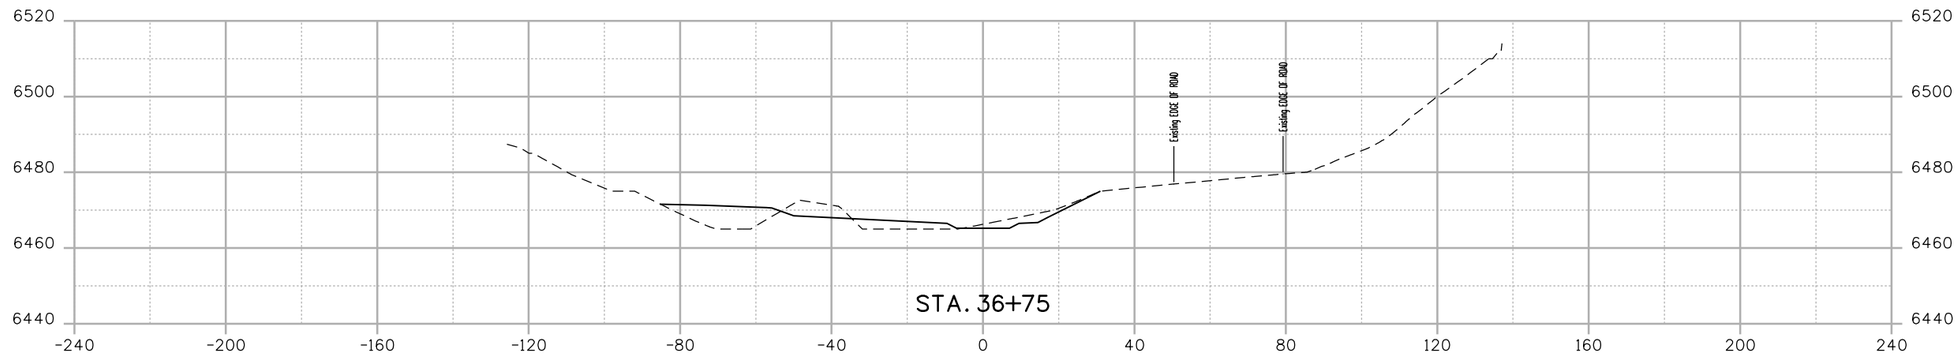

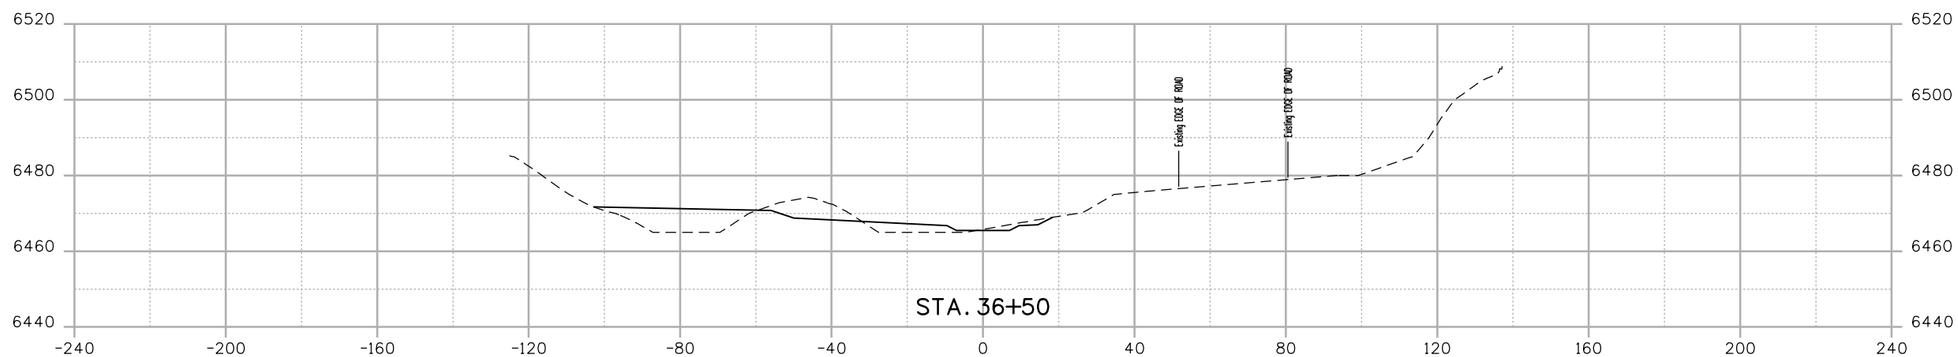

0' 20' 40' 80'

30%

CALL UTILITY NOTIFICATION CENTER OF COLORADO
CALL 2-BUSINESS DAYS IN ADVANCE BEFORE YOU DIG, GRADE, OR EXCAVATE FOR THE MARKING OF UNDERGROUND MEMBER UTILITIES

REVISIONS:	NO.	DATE	REVISION DESCRIPTION:

amec foster wheeler
LYNKER TECHNOLOGIES
otak
Hamm&Sickel Partner

LEFTHAND WATERSHED OVERSIGHT GROUP

DESIGNED:	CAD:	CHECKED:	DATE:

JAMES STREAM CROSS SECTIONS

PROJECT NO:

SHEET NO:

kristina.babonas 8:24:58 AM \\DEN-FS1\5007-Projects\Project\3279\3279_JamesCreek30\Design and Sheet Files\James_creek_CrossSections.dgn

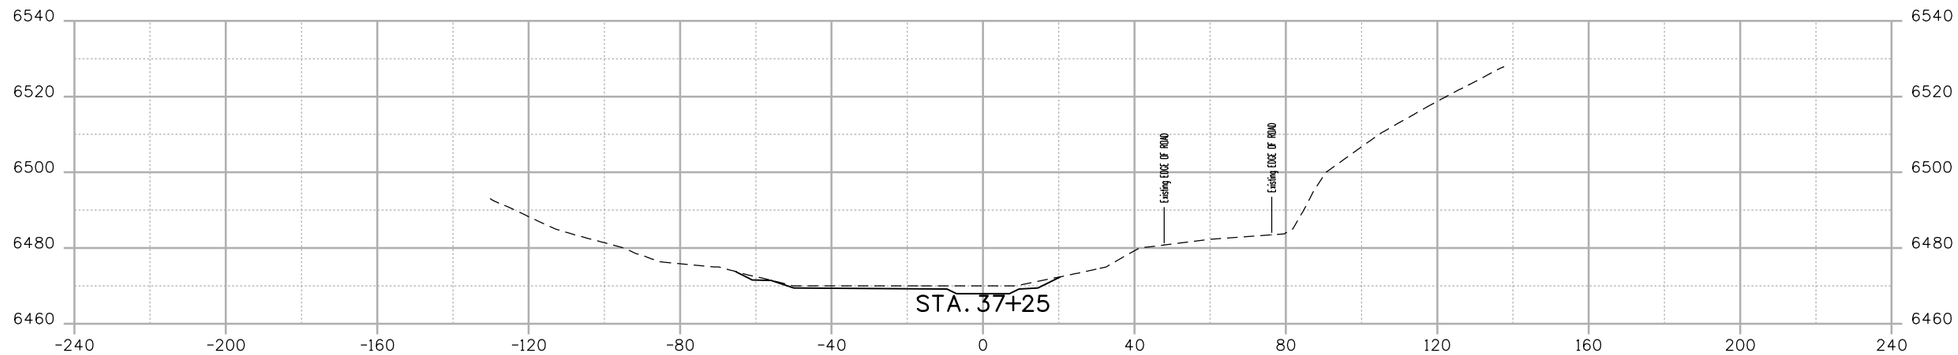

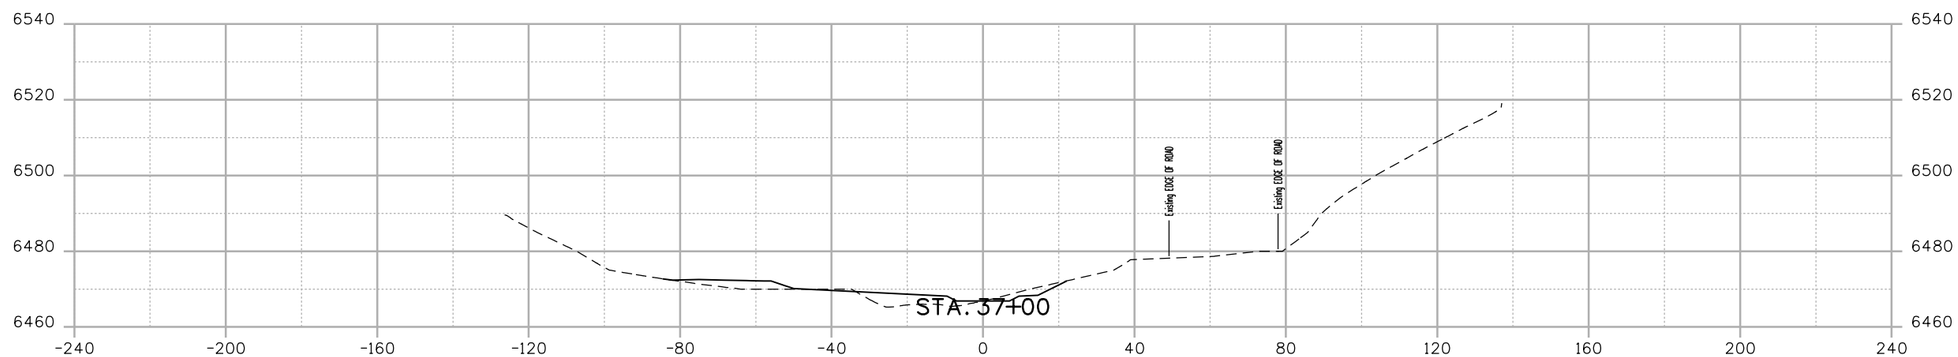

0' 20' 40' 80'

30%

CALL UTILITY NOTIFICATION CENTER OF COLORADO
CALL 2-BUSINESS DAYS IN ADVANCE BEFORE YOU DIG, GRADE, OR EXCAVATE FOR THE MARKING OF UNDERGROUND MEMBER UTILITIES

REVISIONS:	NO.	DATE	REVISION DESCRIPTION:

amec foster wheeler
LYNKER TECHNOLOGIES
otak
Hamm/Skokal Partner

LEFTHAND WATERSHED OVERSIGHT GROUP

DESIGNED:	CAD:	CHECKED:	DATE:

JAMES STREAM CROSS SECTIONS

PROJECT NO:

SHEET NO:

kristina.babonas 8:24:59 AM \\DEN-FS1\5007-Projects\Project\3279\3279_JamesCreek30\Design and Sheet Files\James_creek_CrossSections.dgn

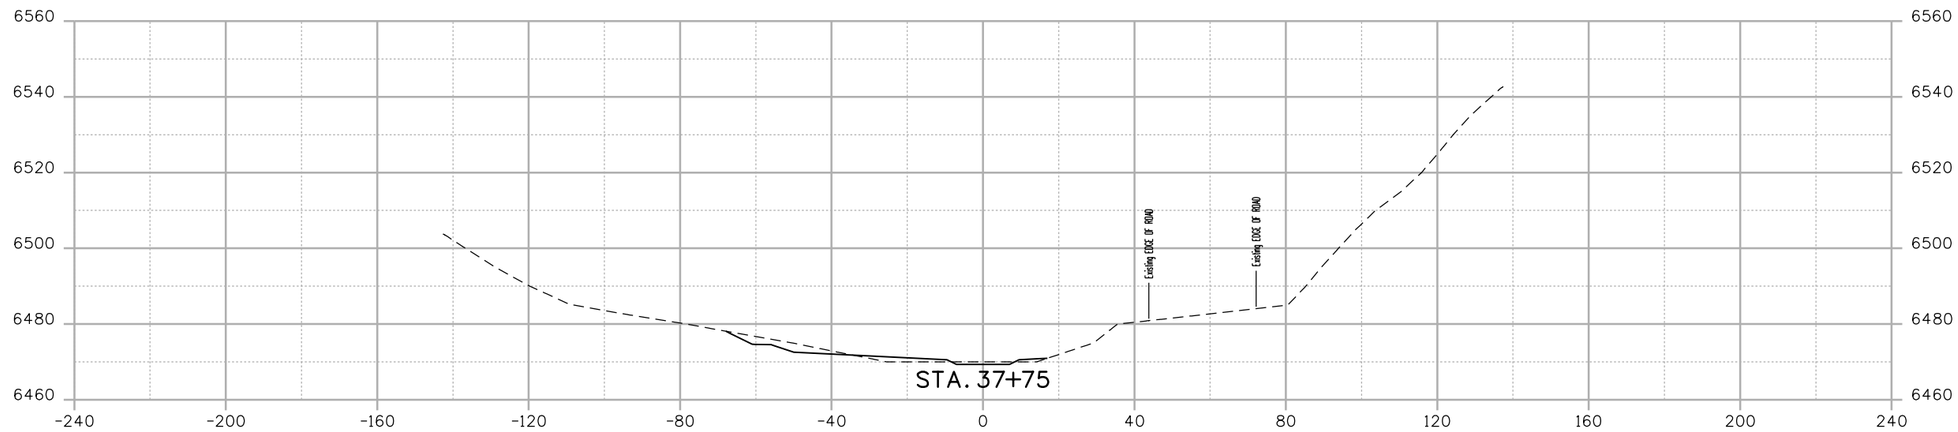

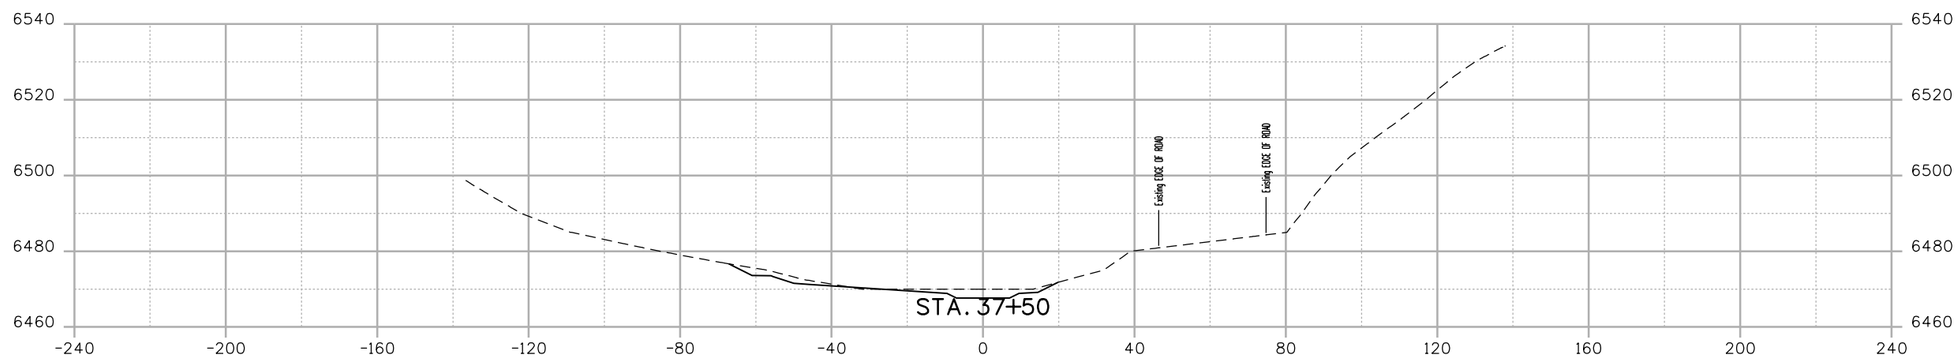

0' 20' 40' 80'

30%

CALL UTILITY NOTIFICATION CENTER OF COLORADO
CALL 2-BUSINESS DAYS IN ADVANCE BEFORE YOU DIG, GRADE, OR EXCAVATE FOR THE MARKING OF UNDERGROUND MEMBER UTILITIES

REVISIONS:	NO.	DATE	REVISION DESCRIPTION:

amec foster wheeler
LYNKER TECHNOLOGIES
otak
Hamm/Skidmore Partners

LEFTHAND WATERSHED OVERSIGHT GROUP

DESIGNED:	CAD:	CHECKED:	DATE:

JAMES STREAM CROSS SECTIONS

PROJECT NO:

SHEET NO:

kristina.babonas 8:25:00 AM \\DEN-FS1\5007-Projects\Project\3279\3279_JamesCreek30\Design and Sheet Files\James_creek_CrossSections.dgn

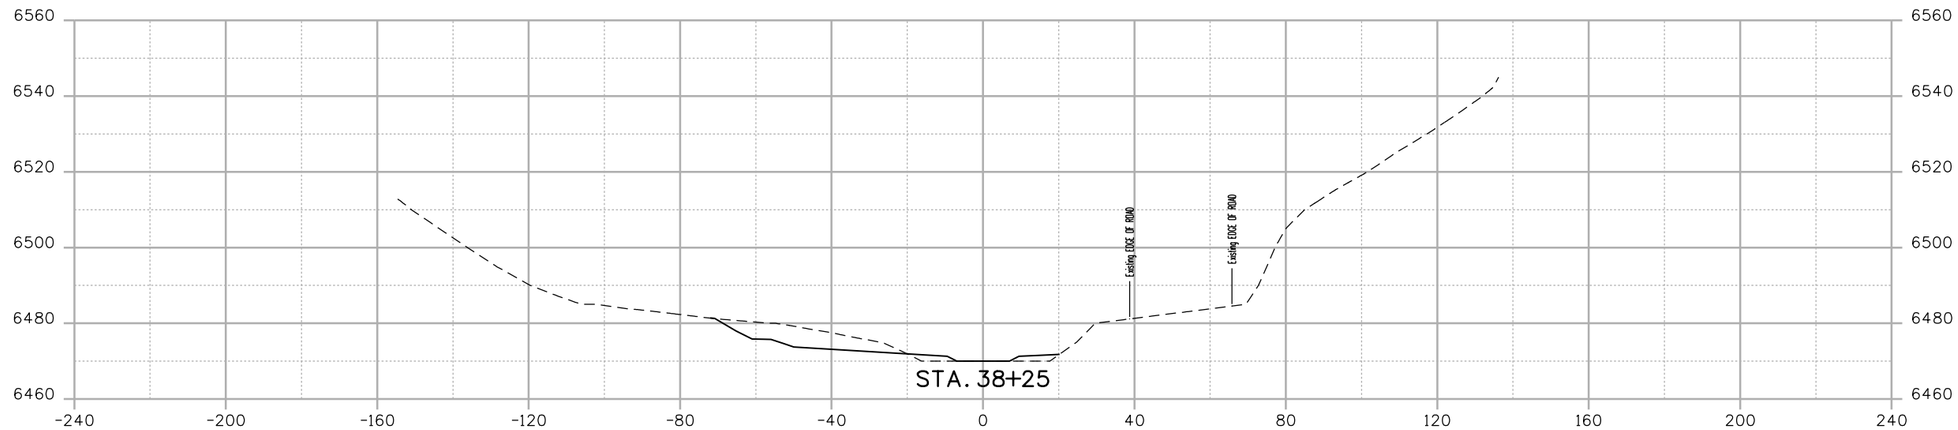

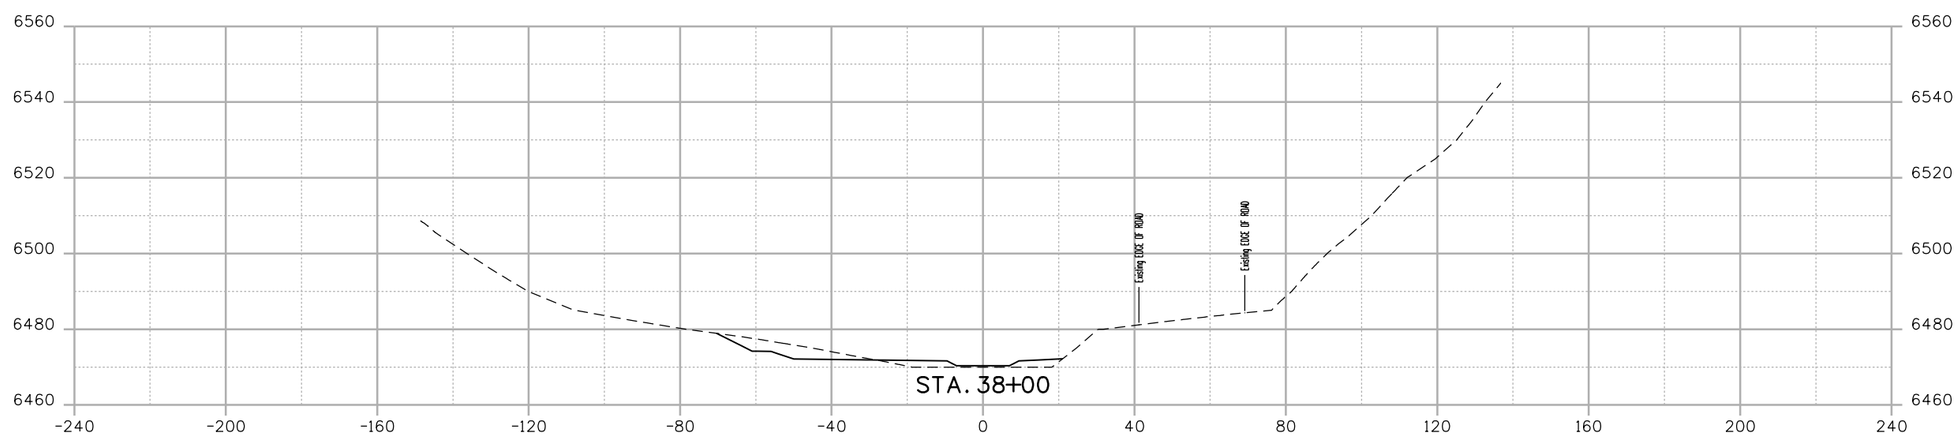

0' 20' 40' 80'

30%

CALL UTILITY NOTIFICATION CENTER OF COLORADO
CALL 2-BUSINESS DAYS IN ADVANCE BEFORE YOU DIG, GRADE, OR EXCAVATE FOR THE MARKING OF UNDERGROUND MEMBER UTILITIES

REVISIONS:	NO.	DATE	REVISION DESCRIPTION:

amec foster wheeler
LYNKER TECHNOLOGIES
otak
Hamm&Sickel Partner

LEFTHAND WATERSHED OVERSIGHT GROUP

DESIGNED:	CAD:	CHECKED:	DATE:

JAMES STREAM CROSS SECTIONS

PROJECT NO:

SHEET NO:

kristina.babonas 8:25:00 AM \\DEN-FS1\5007-Projects\Project\3279\3279_JamesCreek30\Design and Sheet Files\James_creek_CrossSections.dgn

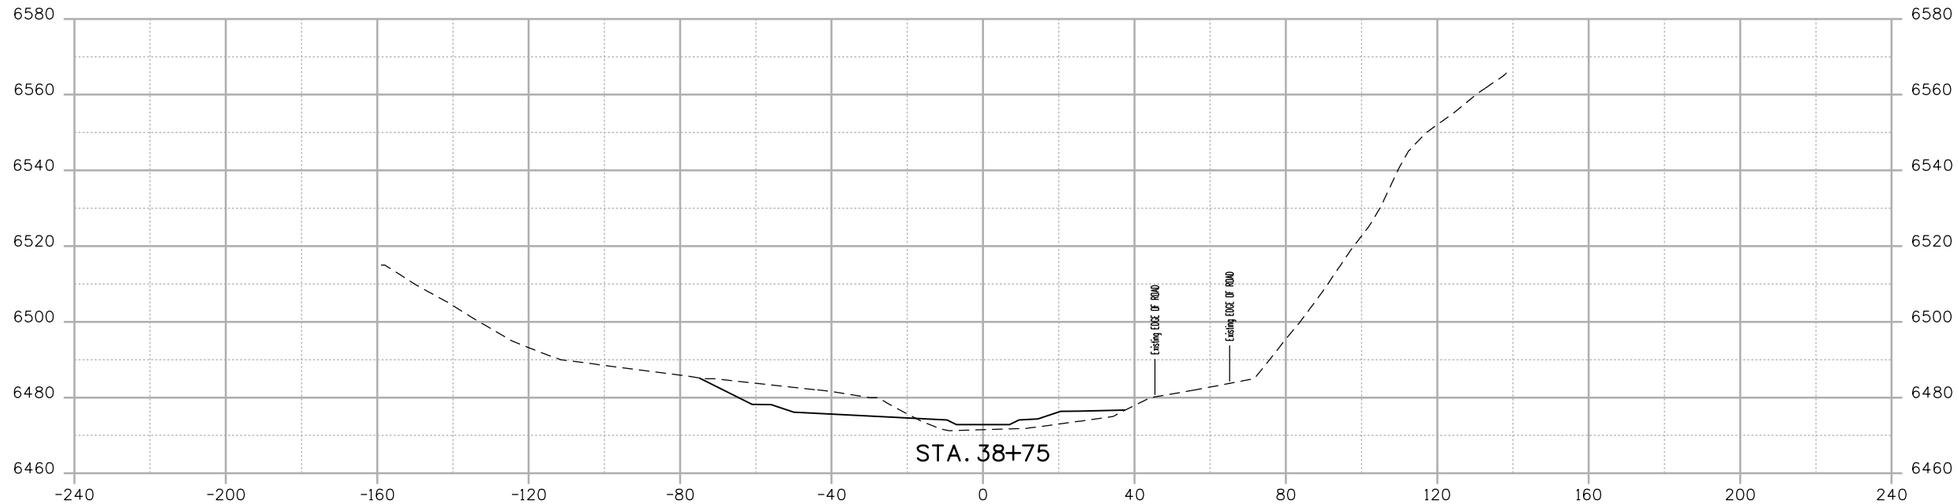

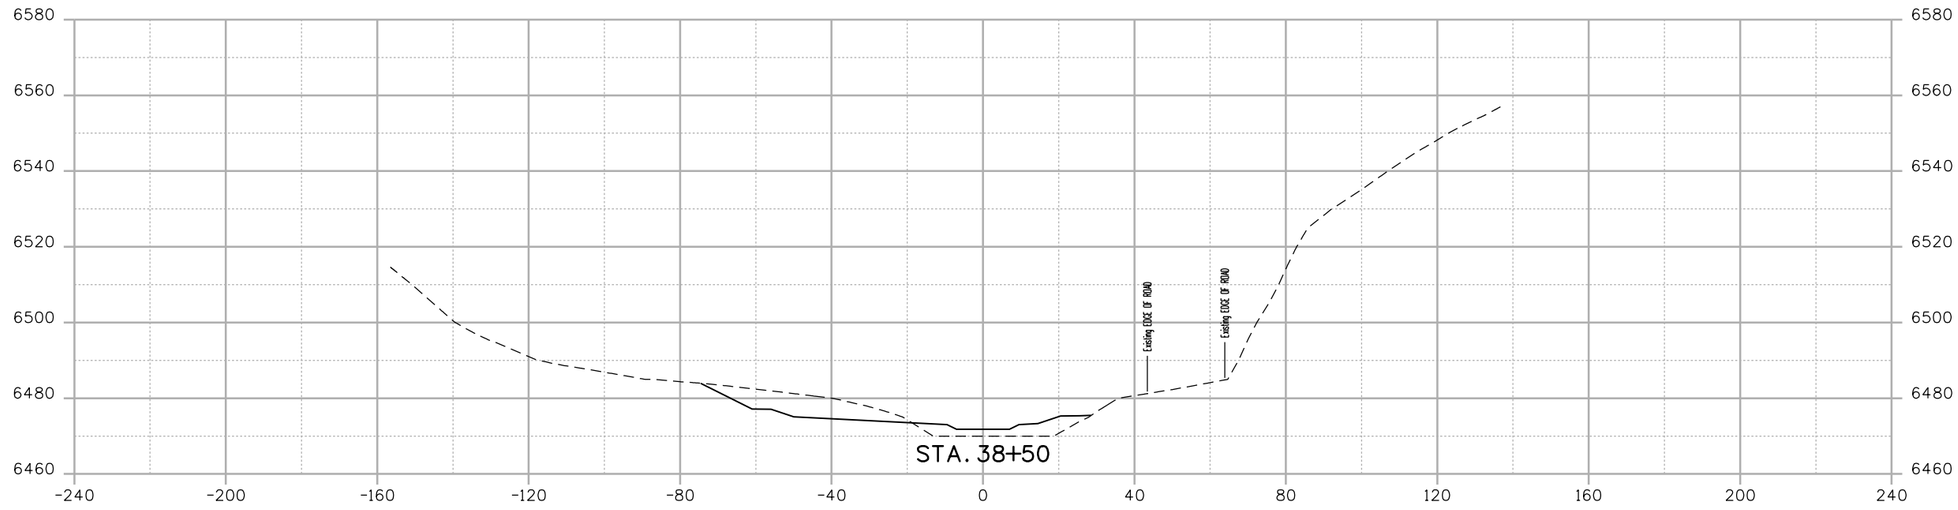

0' 20' 40' 80'

30%

811

CALL UTILITY NOTIFICATION CENTER OF COLORADO
CALL 2-BUSINESS DAYS IN ADVANCE BEFORE YOU DIG, GRADE, OR EXCAVATE FOR THE MARKING OF UNDERGROUND MEMBER UTILITIES

REVISIONS:	NO.	DATE	REVISION DESCRIPTION:

amec foster wheeler

LYNKER TECHNOLOGIES

otak

HannaKirkhal Partner

LEFTHAND WATERSHED OVERSIGHT GROUP

DESIGNED:	CAD:	CHECKED:	DATE:

JAMES STREAM CROSS SECTIONS

PROJECT NO:

SHEET NO:

kristina.babonas 8:25:01 AM \\DEN-FS1\5007-Projects\Project\3279\3279_JamesCreek30\Design and Sheet Files\James_creek_CrossSections.dgn

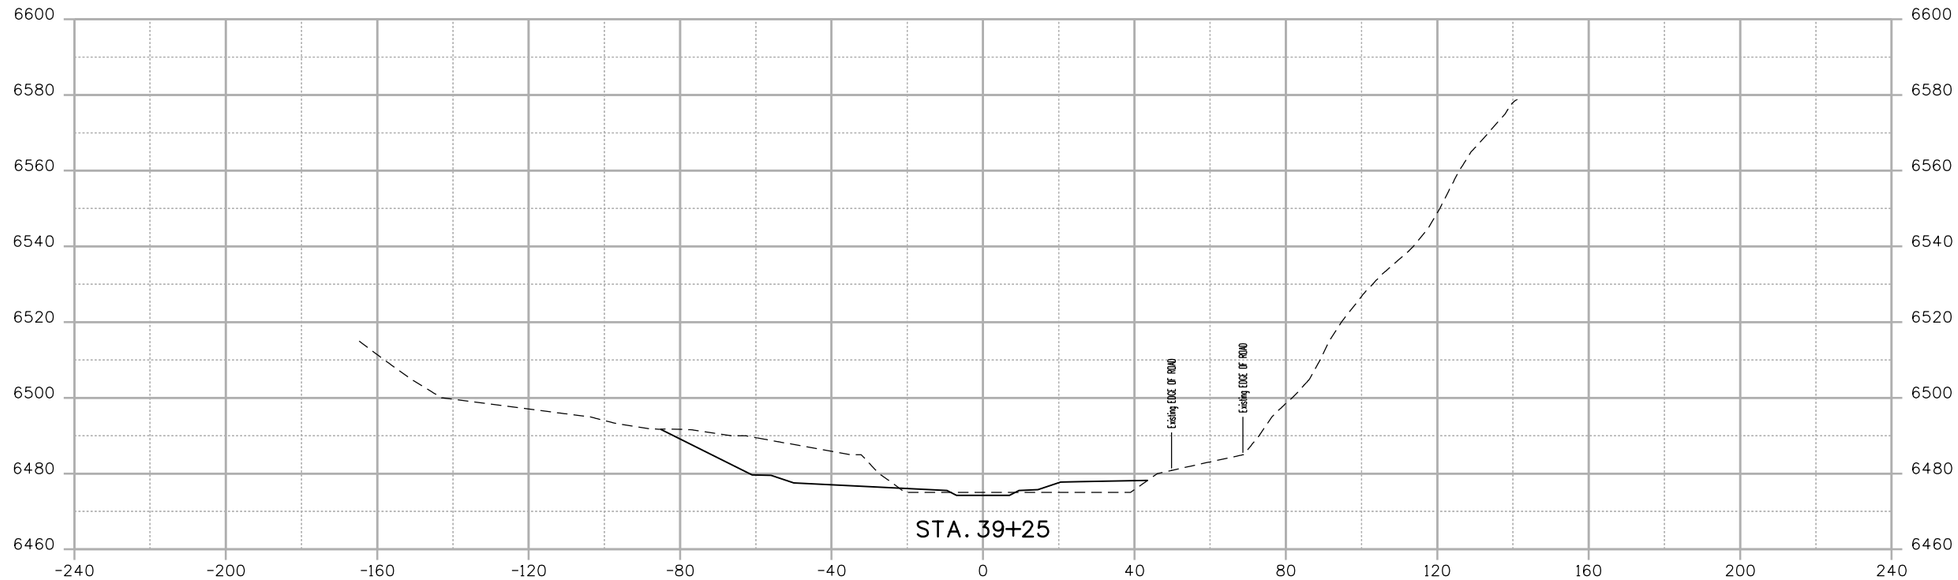

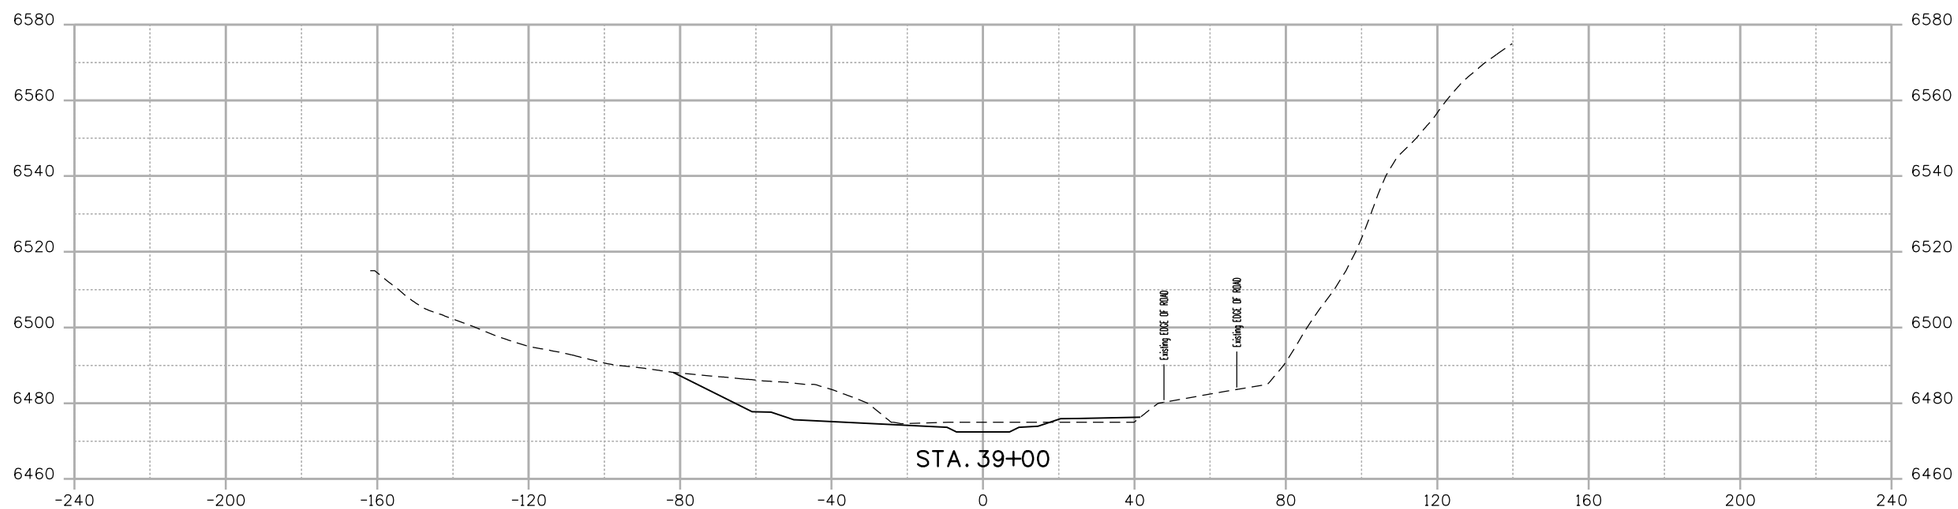

0' 20' 40' 80'

30%

811

CALL UTILITY NOTIFICATION CENTER OF COLORADO

CALL 2-BUSINESS DAYS IN ADVANCE BEFORE YOU DIG, GRADE, OR EXCAVATE FOR THE MARKING OF UNDERGROUND MEMBER UTILITIES

REVISIONS:	NO.	DATE	REVISION DESCRIPTION:

amec foster wheeler

LYNKER TECHNOLOGIES

otak

HannaKirkpatrick Partners

LEFTHAND WATERSHED OVERSIGHT GROUP

DESIGNED:	CAD:	CHECKED:	DATE:

JAMES STREAM CROSS SECTIONS

PROJECT NO:

SHEET NO:

kristina.babonas 8:25:02 AM \\DEN-FS1\5007-Projects\Project\3279\3279_JamesCreek30\Design and Sheet Files\James_creek_CrossSections.dgn

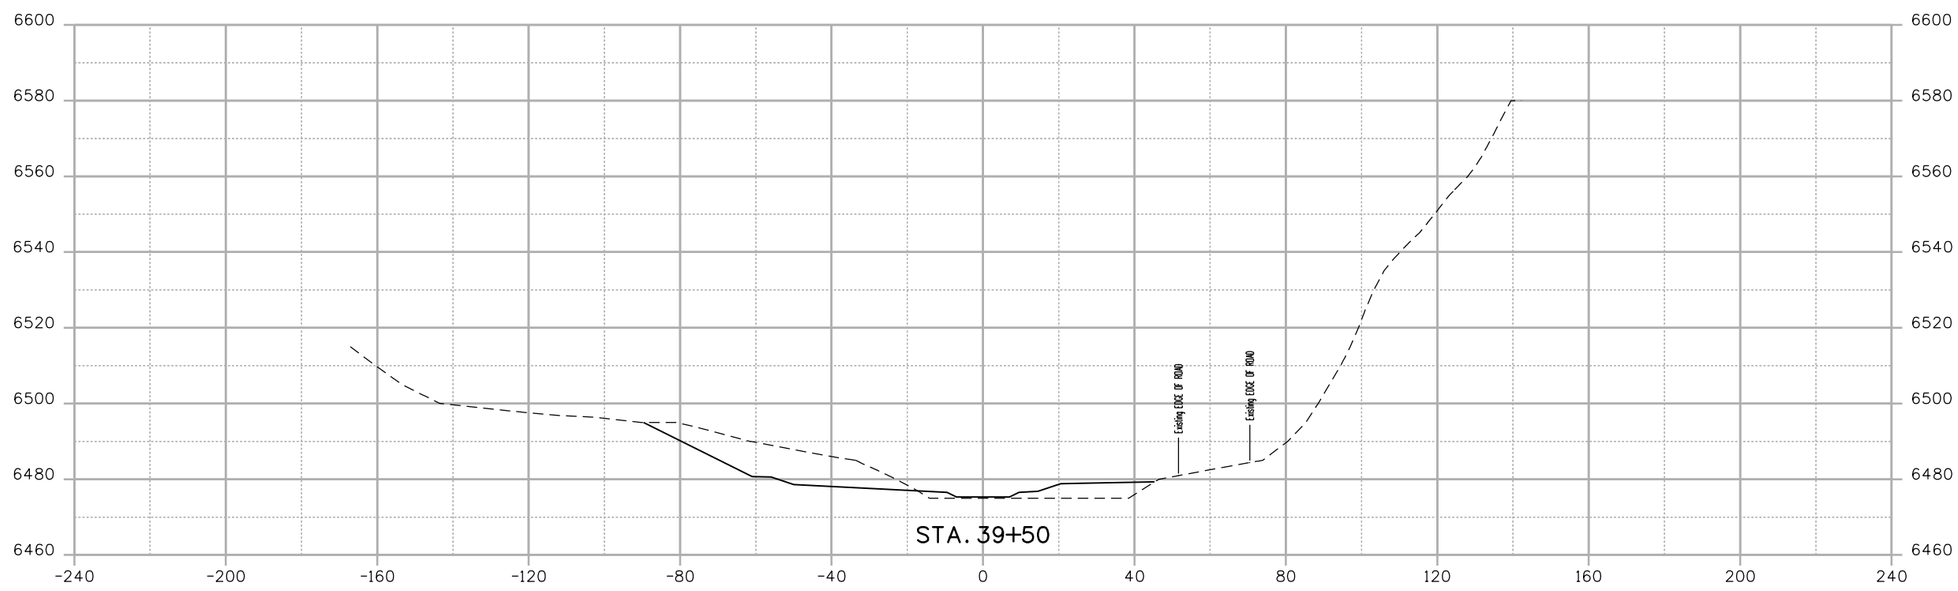

0' 20' 40' 80'

30%

CALL UTILITY NOTIFICATION CENTER OF COLORADO
CALL 2-BUSINESS DAYS IN ADVANCE BEFORE YOU DIG, GRADE, OR EXCAVATE FOR THE MARKING OF UNDERGROUND MEMBER UTILITIES

REVISIONS:	NO.	DATE	REVISION DESCRIPTION:

amec foster wheeler

LYNKER TECHNOLOGIES

otak

LEFTHAND WATERSHED OVERSIGHT GROUP

DESIGNED:	CAD:	CHECKED:	DATE:

JAMES STREAM CROSS SECTIONS

PROJECT NO: SHEET NO:

kristina.babonas 8:25:03 AM \\DEN-FS1\5007-Projects\Project\3279\3279_JamesCreek30\Design and Sheet Files\James_creek_CrossSections.dgn

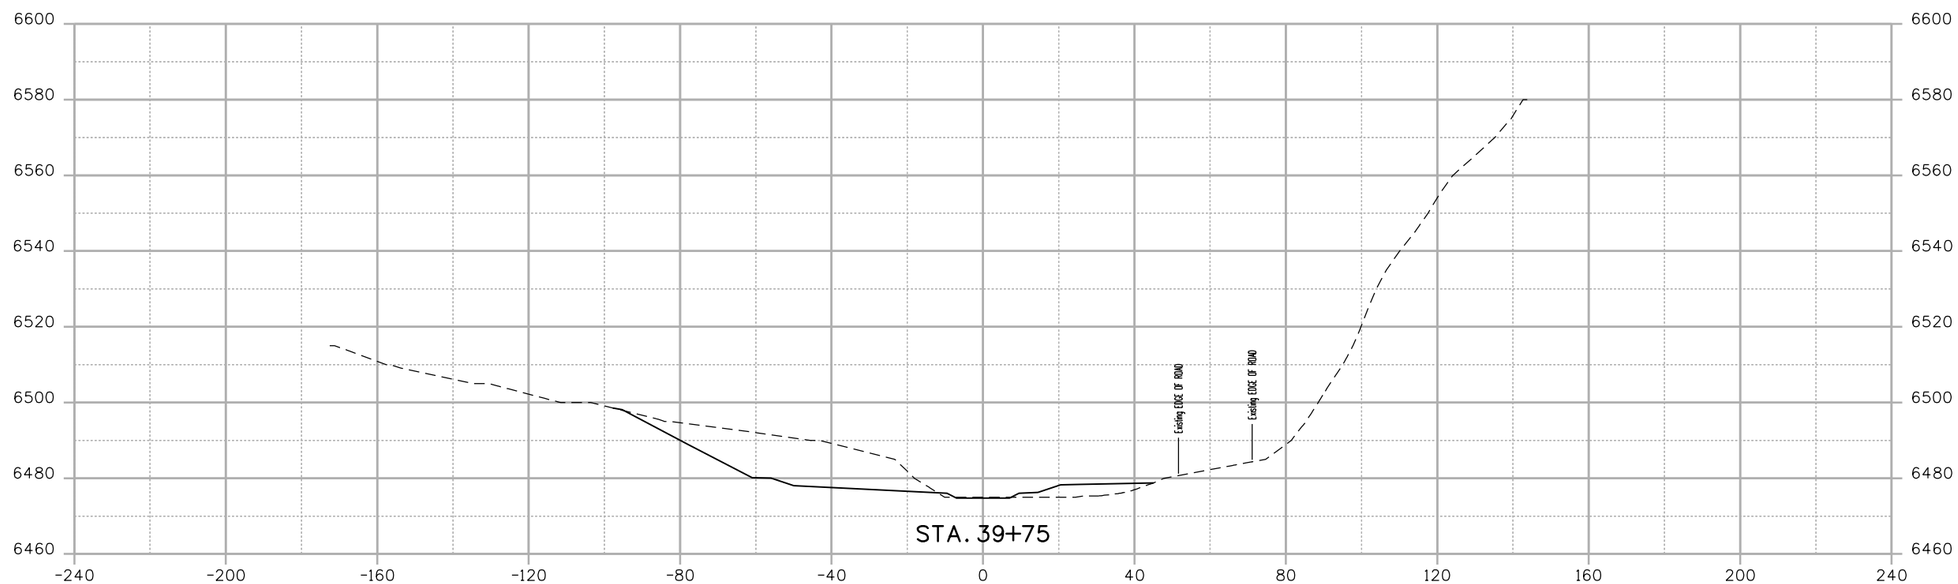

0' 20' 40' 80'

30%

811

CALL UTILITY NOTIFICATION CENTER OF COLORADO

CALL 2-BUSINESS DAYS IN ADVANCE BEFORE YOU DIG, GRADE, OR EXCAVATE FOR THE MARKING OF UNDERGROUND MEMBER UTILITIES

REVISIONS:	NO.	DATE	REVISION DESCRIPTION:

amec foster wheeler

LYNKER TECHNOLOGIES

otak

HannitClobal Partner

LEFTHAND WATERSHED OVERSIGHT GROUP

DESIGNED:	CAD:	CHECKED:	DATE:

JAMES STREAM CROSS SECTIONS

PROJECT NO:

SHEET NO:

kristina.babonas 8:25:04 AM \\DEN-FS1\5007-Projects\Project\3279\3279_JamesCreek30\Design and Sheet Files\James_creek_CrossSections.dgn

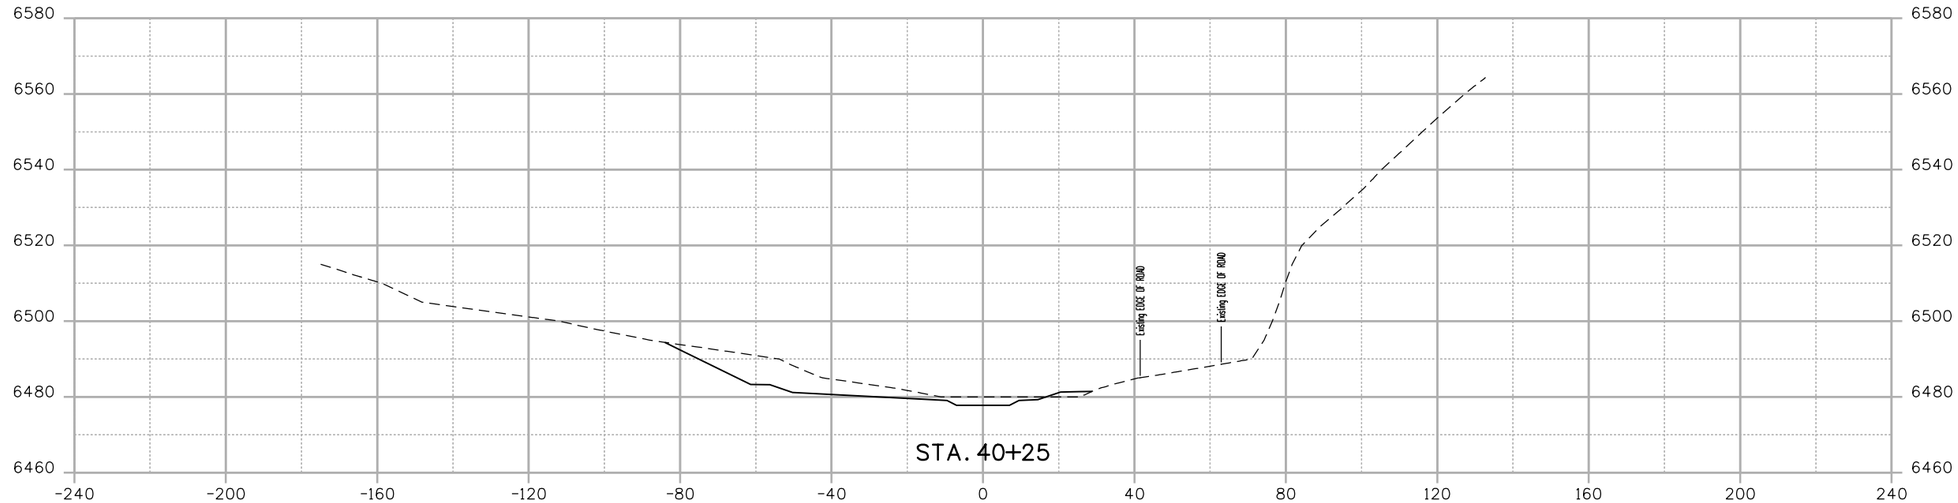

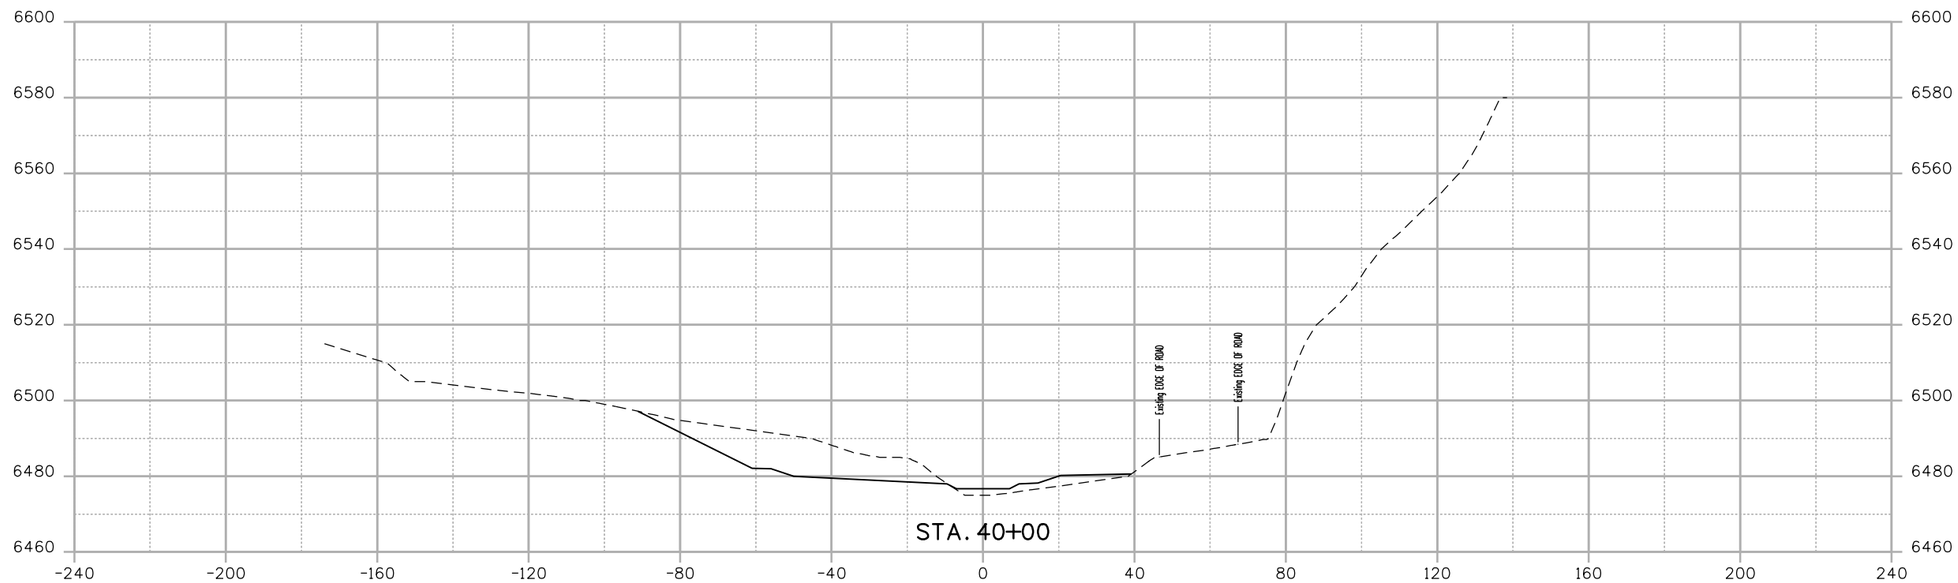

0' 20' 40' 80'

30%

CALL UTILITY NOTIFICATION CENTER OF COLORADO
CALL 2-BUSINESS DAYS IN ADVANCE BEFORE YOU DIG, GRADE, OR EXCAVATE FOR THE MARKING OF UNDERGROUND MEMBER UTILITIES

REVISIONS:	NO.	DATE	REVISION DESCRIPTION:

amec foster wheeler
LYNKER TECHNOLOGIES
otak
HammClifford Partner

LEFTHAND WATERSHED OVERSIGHT GROUP

DESIGNED:	CAD:	CHECKED:	DATE:

JAMES STREAM CROSS SECTIONS

PROJECT NO:
SHEET NO:

kristina.babonas 8:25:05 AM \\DEN-FS1\5007-Projects\Project\3279\3279_JamesCreek30\Design and Sheet Files\James_creek_CrossSections.dgn

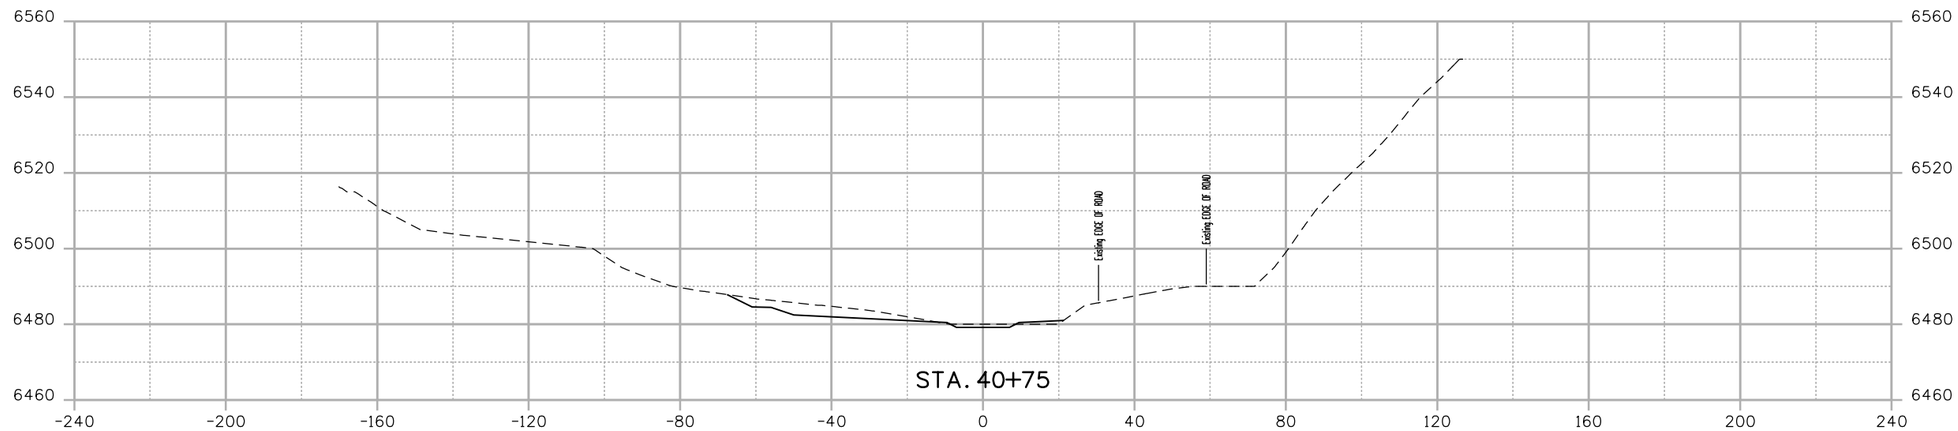

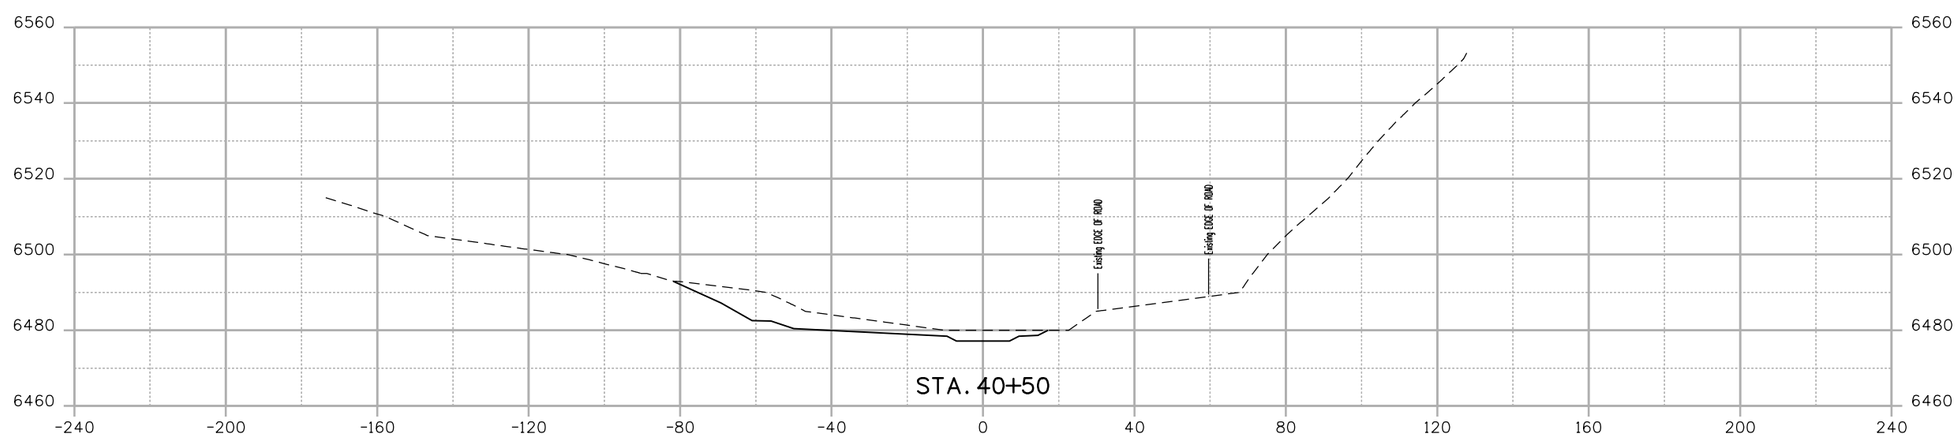

0' 20' 40' 80'

30%

CALL UTILITY NOTIFICATION CENTER OF COLORADO
CALL 2-BUSINESS DAYS IN ADVANCE BEFORE YOU DIG, GRADE, OR EXCAVATE FOR THE MARKING OF UNDERGROUND MEMBER UTILITIES

REVISIONS:	NO.	DATE	REVISION DESCRIPTION:

amec foster wheeler
LYNKER TECHNOLOGIES
otak
HammCliché Partner

LEFTHAND WATERSHED OVERSIGHT GROUP

DESIGNED:	CAD:	CHECKED:	DATE:

JAMES STREAM CROSS SECTIONS

PROJECT NO:

SHEET NO:

kristina.babonas 8:25:06 AM \\DEN-FS1\5007-Projects\Project\3279\3279_JamesCreek30\Design and Sheet Files\James_creek_CrossSections.dgn

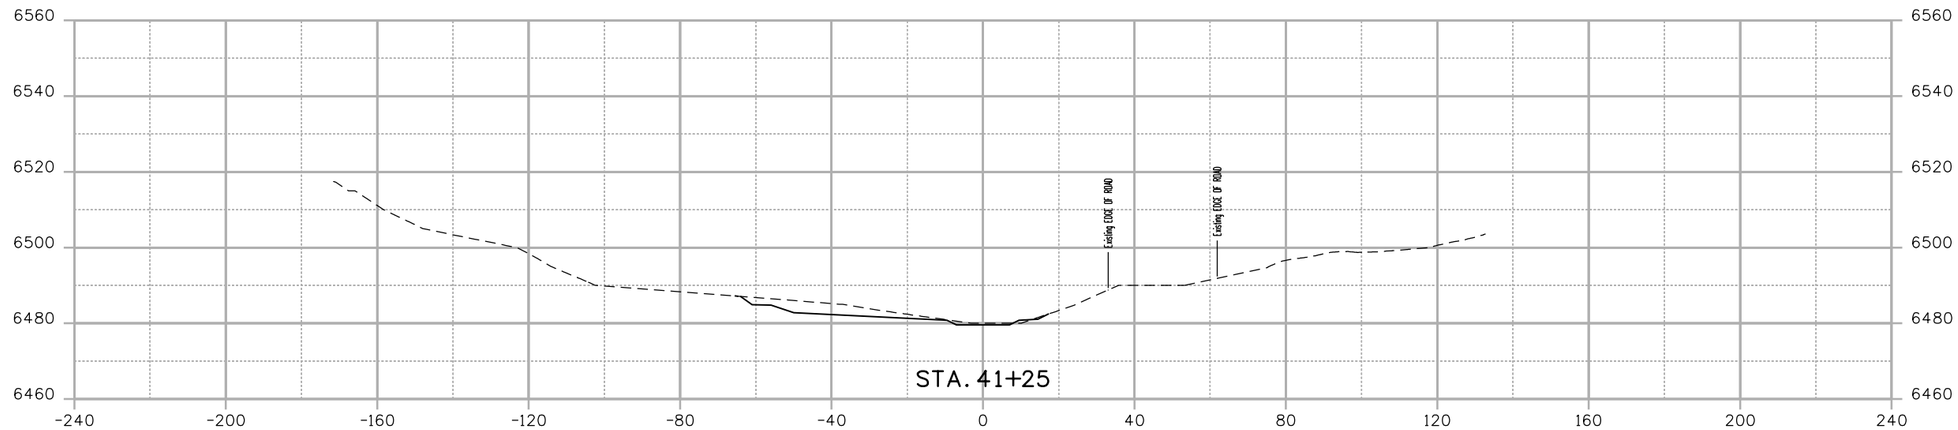

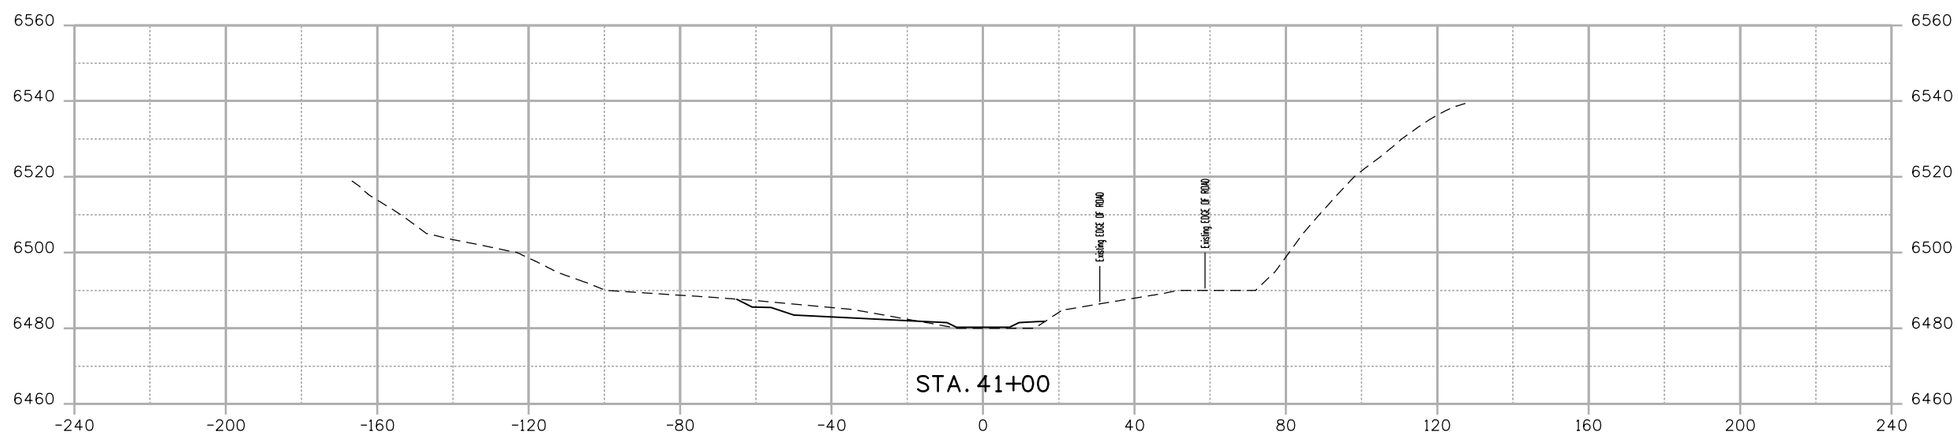

0' 20' 40' 80'

30%

CALL UTILITY NOTIFICATION CENTER OF COLORADO
CALL 2-BUSINESS DAYS IN ADVANCE BEFORE YOU DIG, GRADE, OR EXCAVATE FOR THE MARKING OF UNDERGROUND MEMBER UTILITIES

REVISIONS:	NO.	DATE	REVISION DESCRIPTION:

amec foster wheeler
LYNKER TECHNOLOGIES
otak
Hamm&Sickel Partner

LEFTHAND WATERSHED OVERSIGHT GROUP

DESIGNED:	CAD:	CHECKED:	DATE:

JAMES STREAM CROSS SECTIONS

PROJECT NO:

SHEET NO:

kristina.babonas 8:25:07 AM \\DEN-FS1\5007-Projects\Project\3279\3279_JamesCreek30\Design and Sheet Files\James_creek_CrossSections.dgn

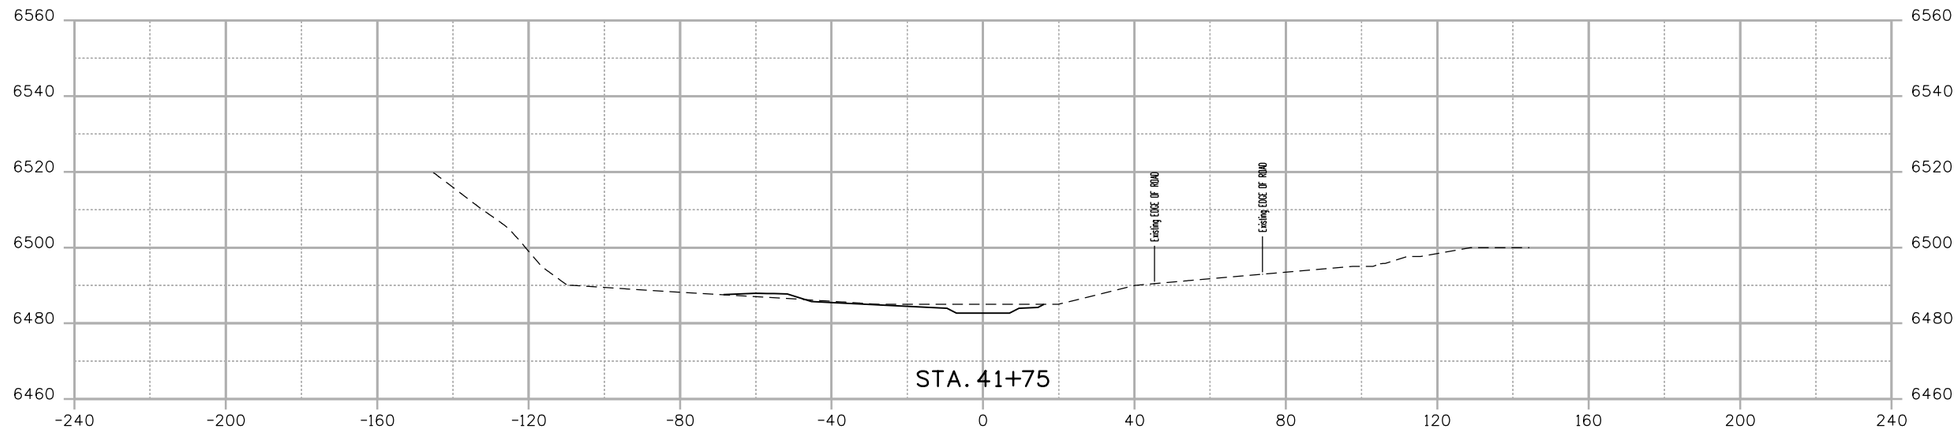

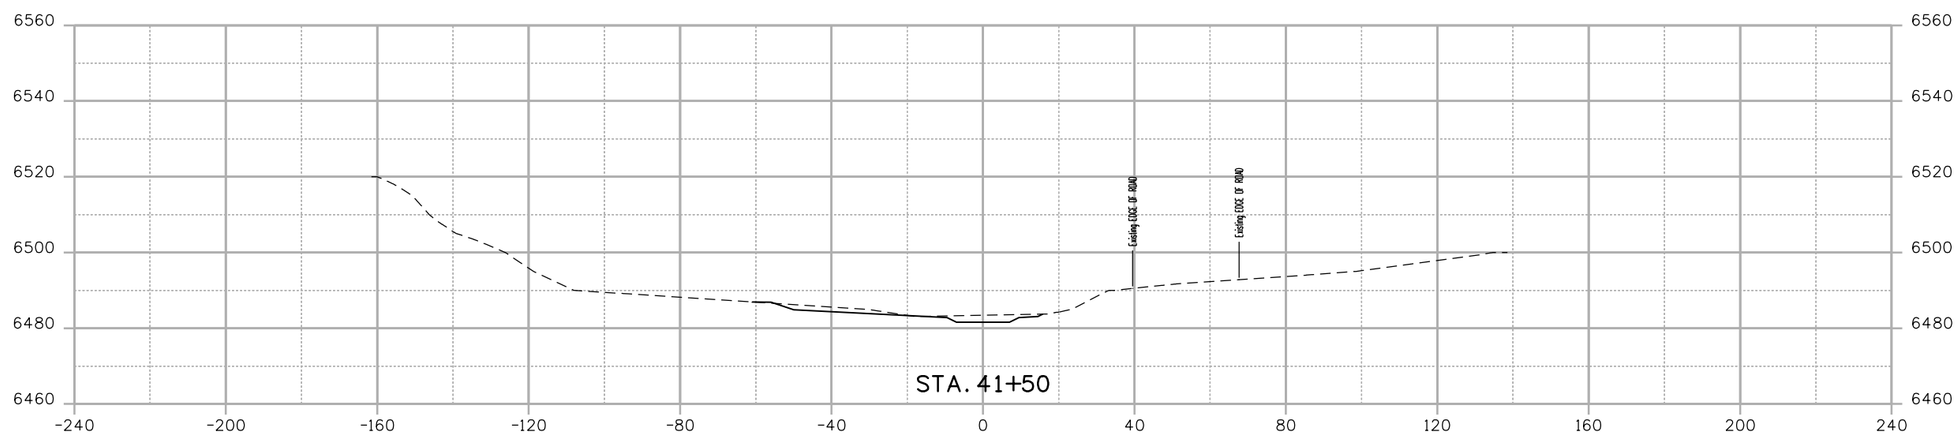

0' 20' 40' 80'

30%

CALL UTILITY NOTIFICATION CENTER OF COLORADO
CALL 2-BUSINESS DAYS IN ADVANCE BEFORE YOU DIG, GRADE, OR EXCAVATE FOR THE MARKING OF UNDERGROUND MEMBER UTILITIES

REVISIONS:	NO.	DATE	REVISION DESCRIPTION:

amec foster wheeler
LYNKER TECHNOLOGIES
otak
Hamm/Skidmore Partner

LEFTHAND WATERSHED OVERSIGHT GROUP

DESIGNED:	CAD:	CHECKED:	DATE:

JAMES STREAM CROSS SECTIONS

PROJECT NO:

SHEET NO:

kristina.babonas 8:25:08 AM \\DEN-FS1\5007-Projects\Project\3279\3279_JamesCreek30\Design and Sheet Files\James_creek_CrossSections.dgn

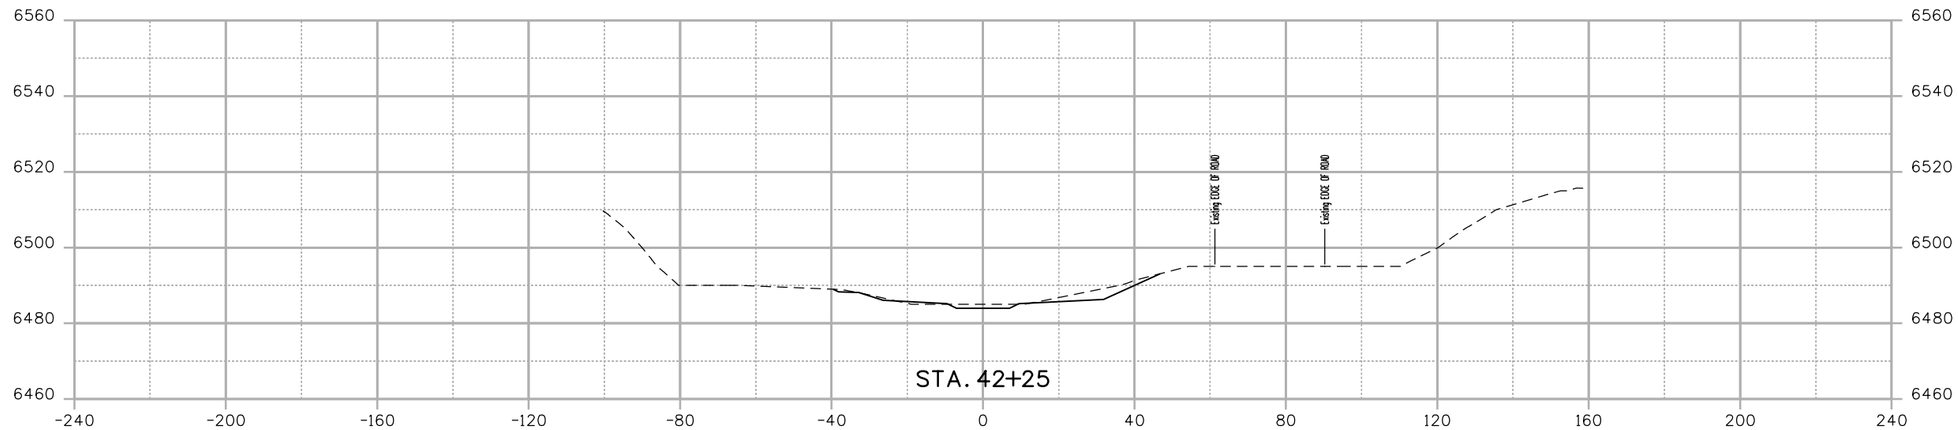

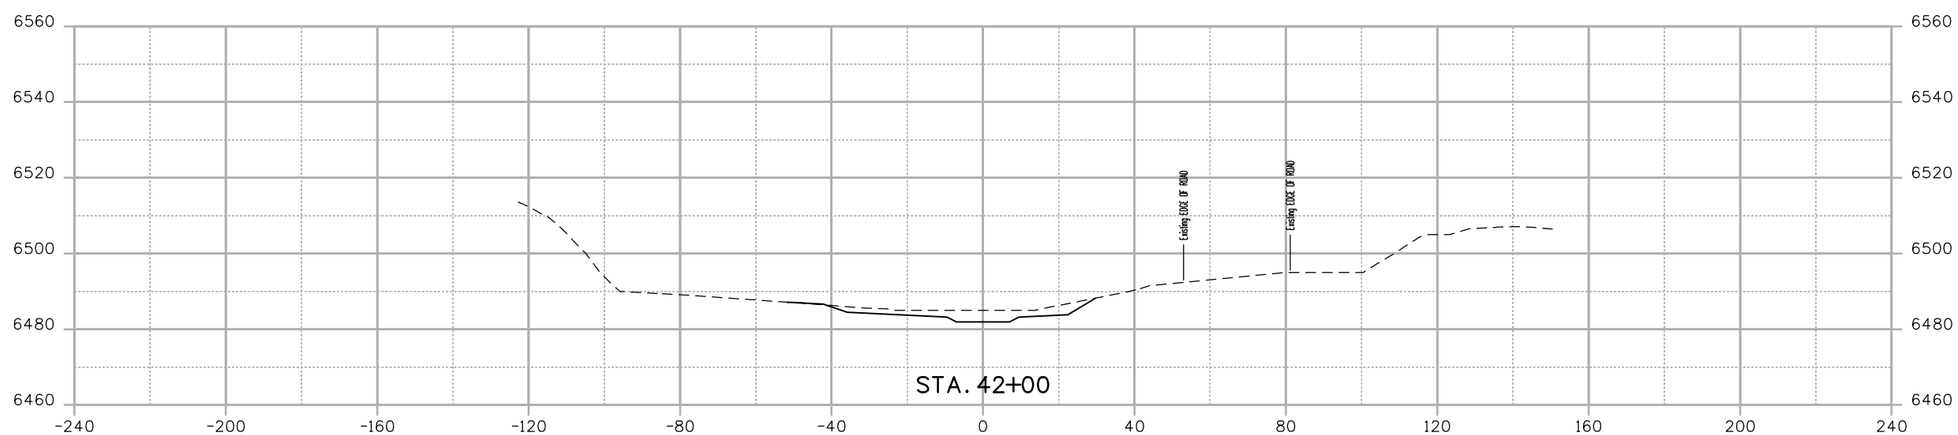

0' 20' 40' 80'

30%

CALL UTILITY NOTIFICATION CENTER OF COLORADO
CALL 2-BUSINESS DAYS IN ADVANCE BEFORE YOU DIG, GRADE, OR EXCAVATE FOR THE MARKING OF UNDERGROUND MEMBER UTILITIES

REVISIONS:	NO.	DATE	REVISION DESCRIPTION:

amec foster wheeler
LYNKER TECHNOLOGIES
otak
Hamm/Skidmore Partner

LEFTHAND WATERSHED OVERSIGHT GROUP

DESIGNED:	CAD:	CHECKED:	DATE:

JAMES STREAM CROSS SECTIONS

PROJECT NO:

SHEET NO:

kristina.babonas 8:25:08 AM \\DEN-FS1\5007-Projects\Project\3279\3279_JamesCreek30\Design and Sheet Files\James_creek_CrossSections.dgn

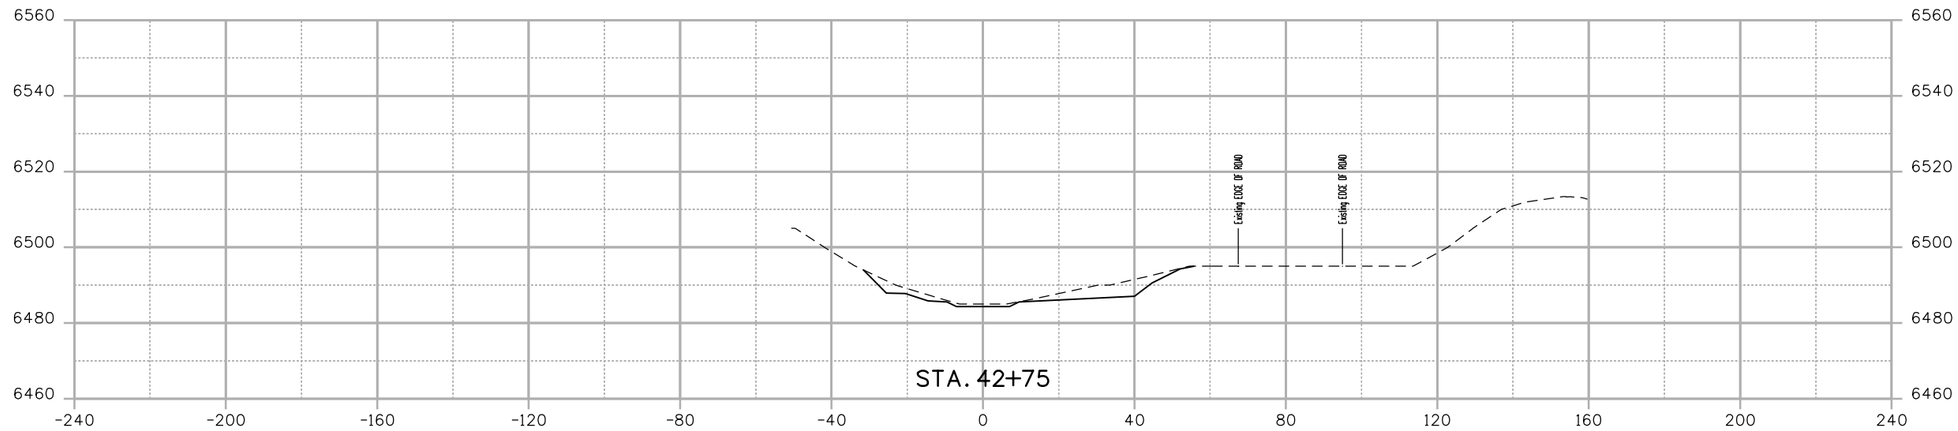

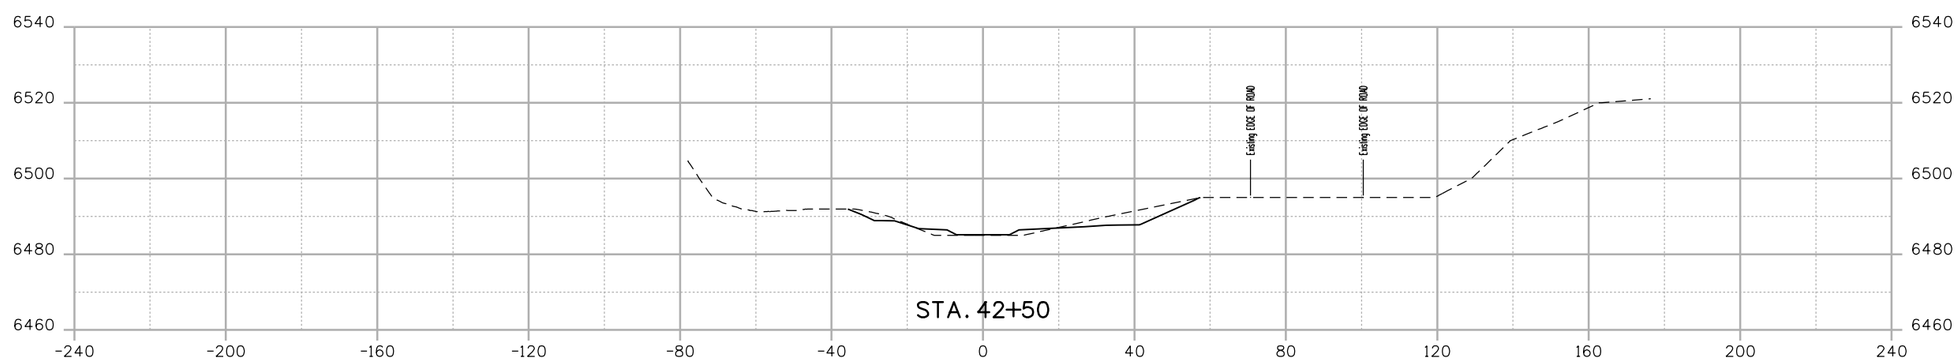

0' 20' 40' 80'

30%

CALL UTILITY NOTIFICATION CENTER OF COLORADO
CALL 2-BUSINESS DAYS IN ADVANCE BEFORE YOU DIG, GRADE, OR EXCAVATE FOR THE MARKING OF UNDERGROUND MEMBER UTILITIES

REVISIONS:	NO.	DATE	REVISION DESCRIPTION:

amec foster wheeler
LYNKER TECHNOLOGIES
otak
Hamm/Clifford Partner

LEFTHAND WATERSHED OVERSIGHT GROUP

DESIGNED:	CAD:	CHECKED:	DATE:

JAMES STREAM CROSS SECTIONS

PROJECT NO:	SHEET NO:

kristina.babonas 8:25:09 AM \\DEN-FS1\5007-Projects\Project\3279\3279_JamesCreek30\Design and Sheet Files\James_creek_CrossSections.dgn

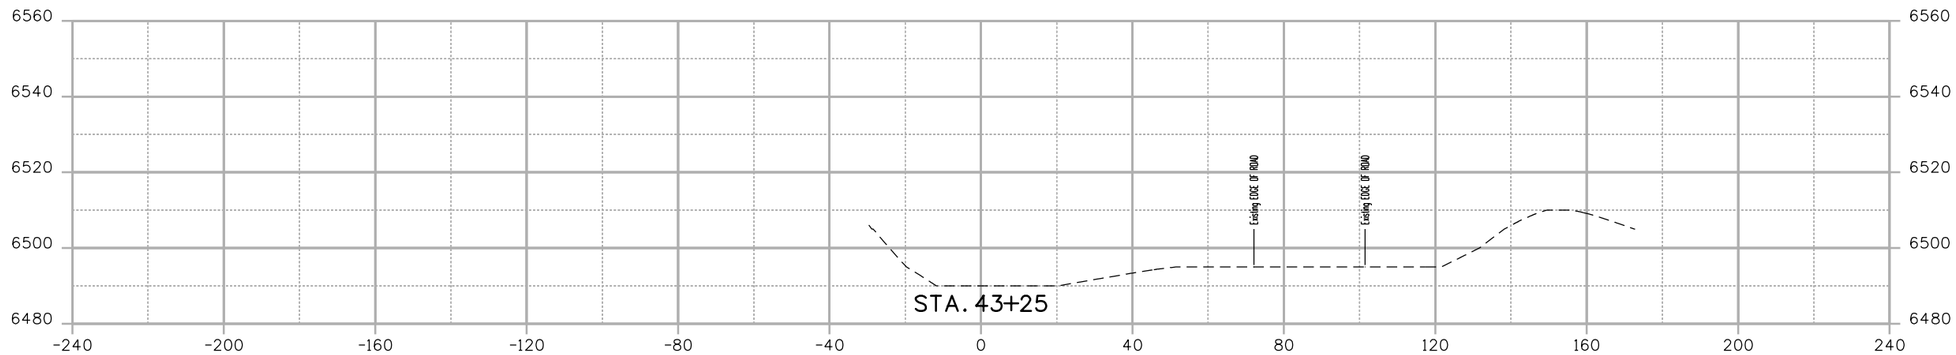

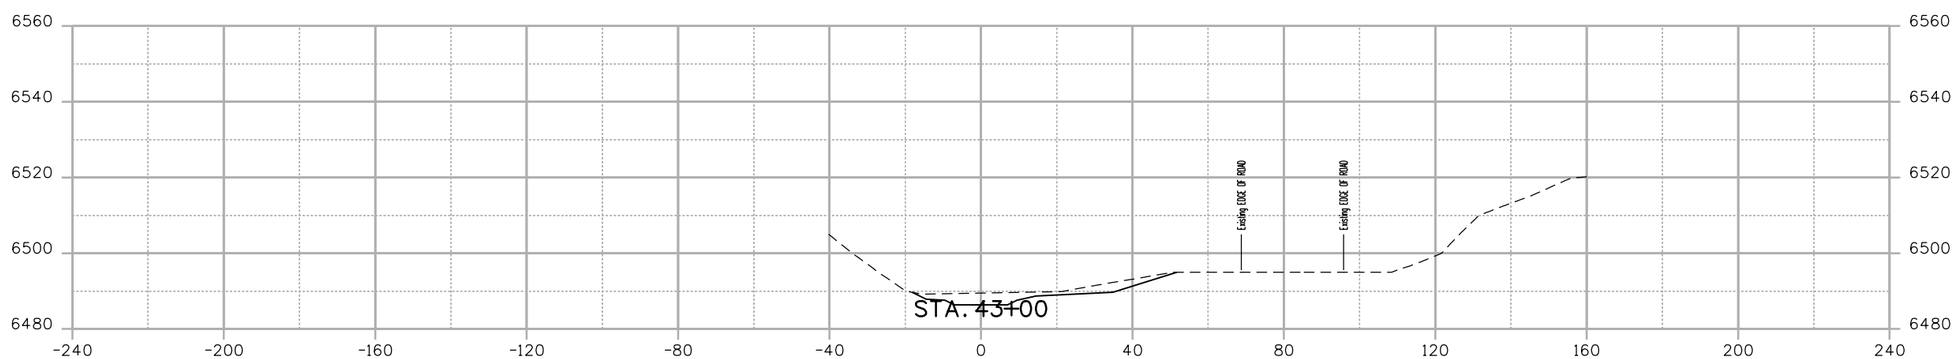

0' 20' 40' 80'

30%

CALL UTILITY NOTIFICATION CENTER OF COLORADO
CALL 2-BUSINESS DAYS IN ADVANCE BEFORE YOU DIG, GRADE, OR EXCAVATE FOR THE MARKING OF UNDERGROUND MEMBER UTILITIES

REVISIONS:	NO.	DATE	REVISION DESCRIPTION:

amec foster wheeler
LYNKER TECHNOLOGIES
otak

LEFTHAND WATERSHED OVERSIGHT GROUP

DESIGNED:	CAD:	CHECKED:	DATE:

JAMES STREAM CROSS SECTIONS

PROJECT NO: SHEET NO:

kristina.babonas 8:25:10 AM \\DEN-FS1\5007-Projects\Project\3279\3279_JamesCreek30\Design and Sheet Files\James_creek_CrossSections.dgn

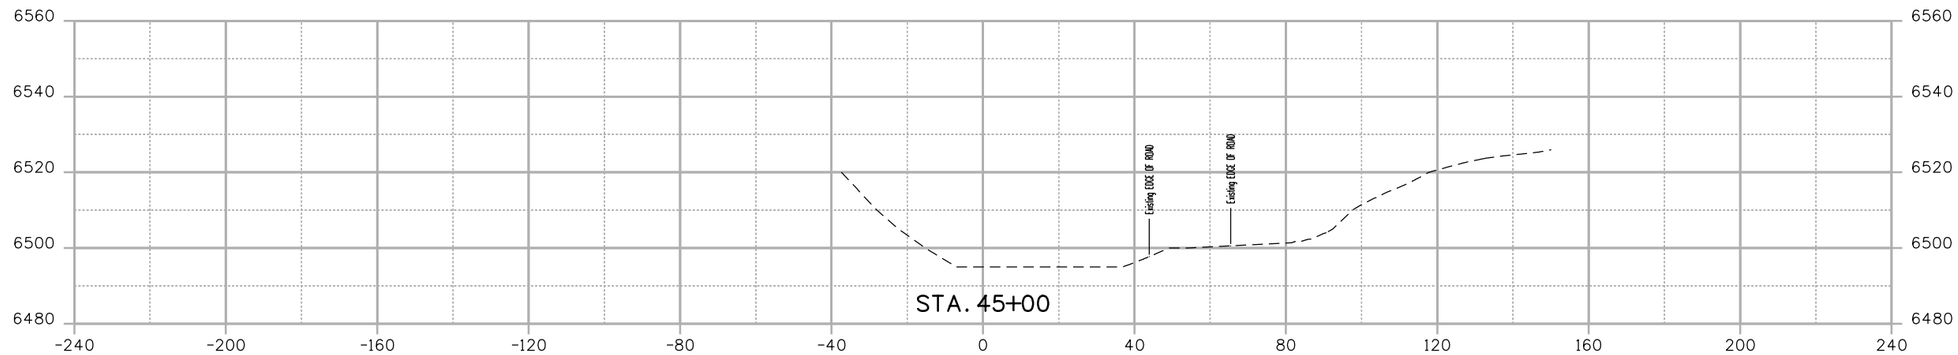

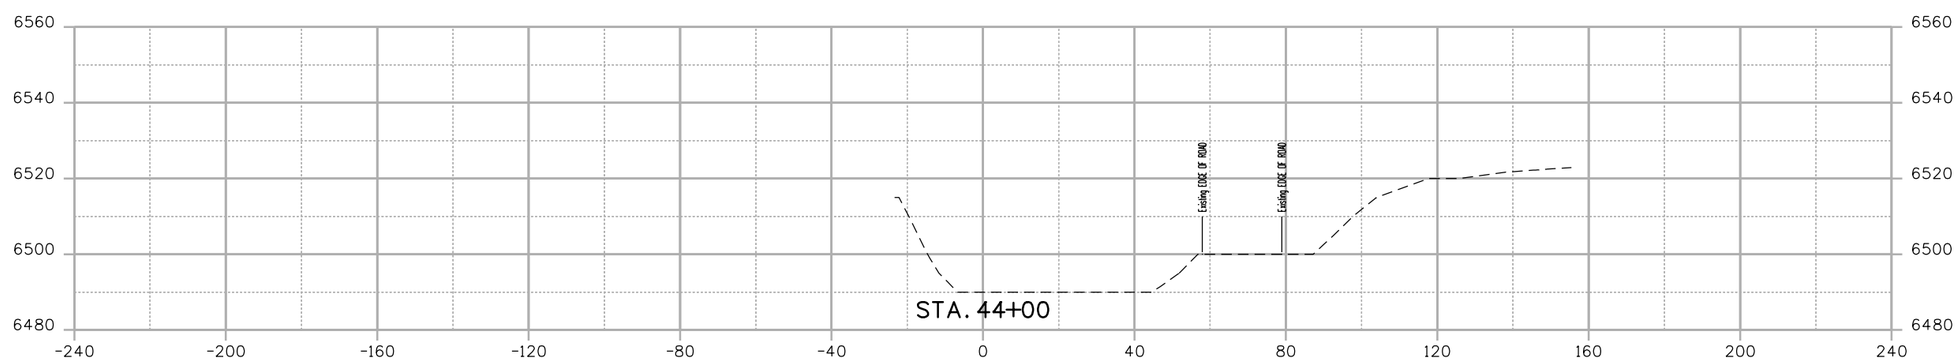

0' 20' 40' 80'

30%

CALL UTILITY NOTIFICATION CENTER OF COLORADO
CALL 2-BUSINESS DAYS IN ADVANCE BEFORE YOU DIG, GRADE, OR EXCAVATE FOR THE MARKING OF UNDERGROUND MEMBER UTILITIES

REVISIONS:	NO.	DATE	REVISION DESCRIPTION:

amec foster wheeler
LYNKER TECHNOLOGIES
otak
HannaEckel Partner

LEFTHAND WATERSHED OVERSIGHT GROUP

DESIGNED:	CAD:	CHECKED:	DATE:

JAMES STREAM CROSS SECTIONS

PROJECT NO:

SHEET NO:

kristina.babonas 8:25:11 AM \\DEN-FS1\5007-Projects\Project\3279\3279_JamesCreek.30\Design and Sheet Files\James_creek_CrossSections.dgn

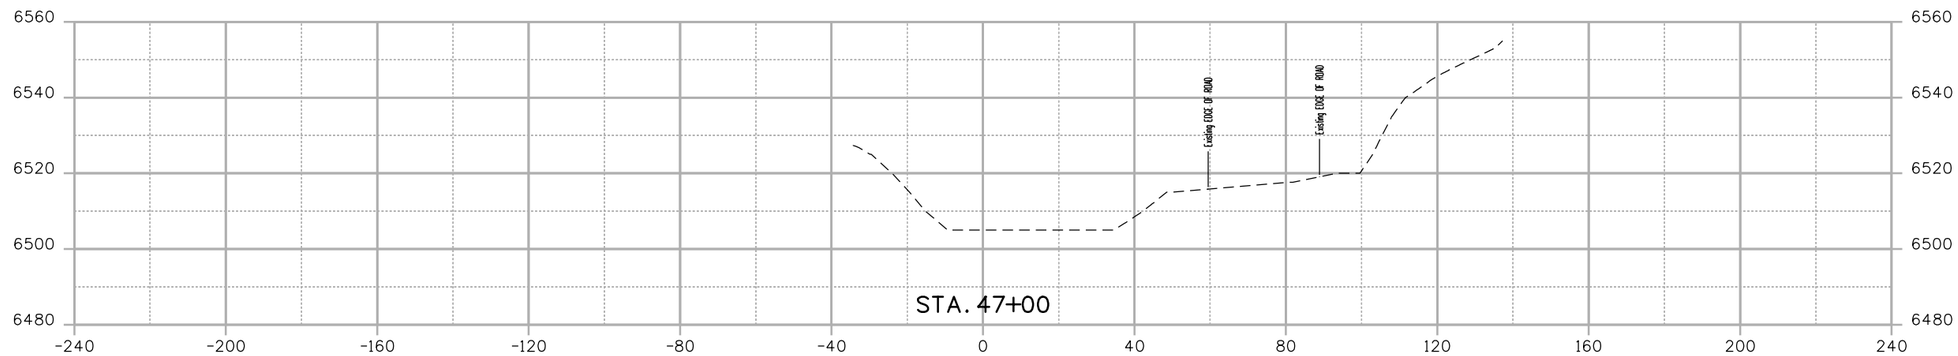

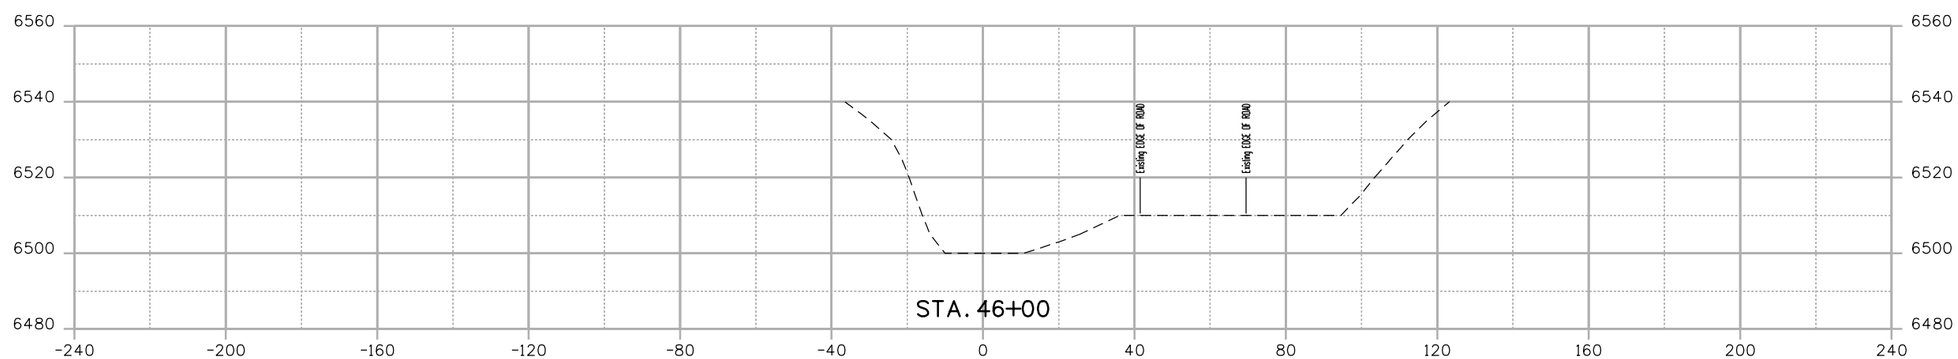

0' 20' 40' 80'

30%

CALL UTILITY NOTIFICATION CENTER OF COLORADO
CALL 2-BUSINESS DAYS IN ADVANCE BEFORE YOU DIG, GRADE, OR EXCAVATE FOR THE MARKING OF UNDERGROUND MEMBER UTILITIES

REVISIONS:	NO.	DATE	REVISION DESCRIPTION:

amec foster wheeler
LYNKER TECHNOLOGIES
otak

LEFTHAND WATERSHED OVERSIGHT GROUP

DESIGNED:	CAD:	CHECKED:	DATE:

JAMES STREAM CROSS SECTIONS

PROJECT NO:
SHEET NO:

kristina.babonas 8:25:12 AM \\DEN-FS1\5007-Projects\Project\3279\3279_JamesCreek.30\Design and Sheet Files\James_creek_CrossSections.dgn

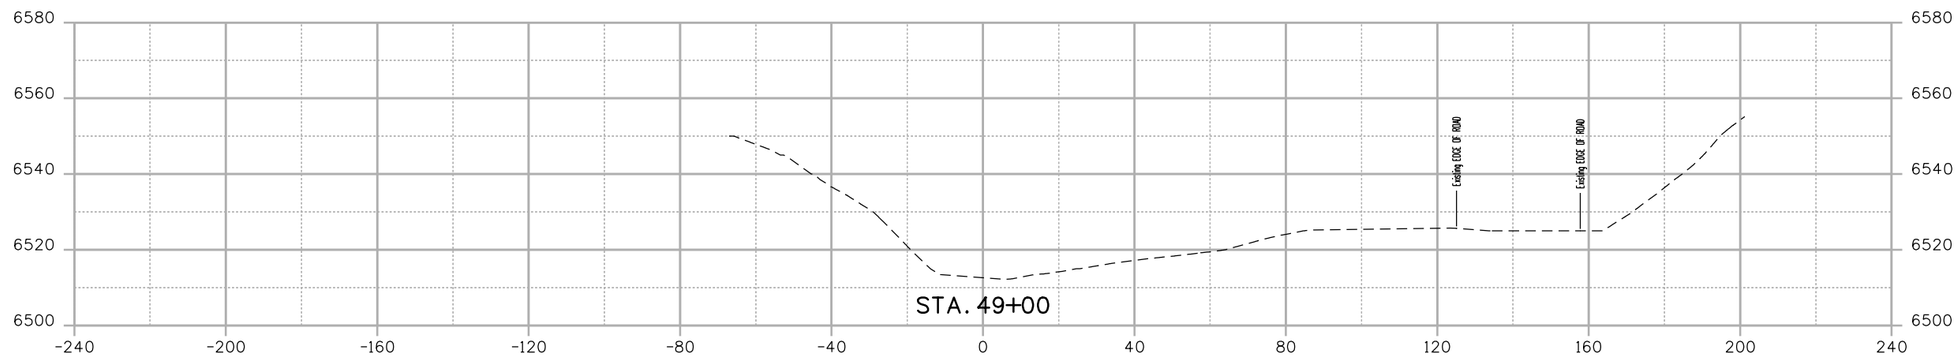

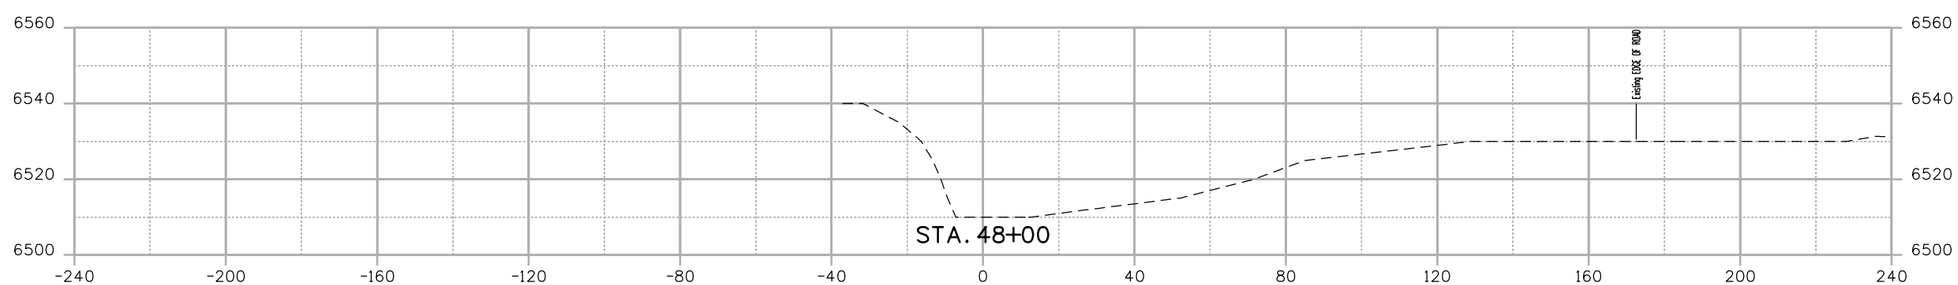

0' 20' 40' 80'

30%

CALL UTILITY NOTIFICATION CENTER OF COLORADO
CALL 2-BUSINESS DAYS IN ADVANCE BEFORE YOU DIG, GRADE, OR EXCAVATE FOR THE MARKING OF UNDERGROUND MEMBER UTILITIES

REVISIONS:	NO.	DATE	REVISION DESCRIPTION:

amec foster wheeler
LYNKER TECHNOLOGIES
otak

LEFTHAND WATERSHED OVERSIGHT GROUP

DESIGNED:	CAD:	CHECKED:	DATE:

JAMES STREAM CROSS SECTIONS

PROJECT NO:
SHEET NO:

kristina.babonas 8:25:13 AM \\DEN-FS1\5007-Projects\Project\3279\3279_JamesCreek.30\Design and Sheet Files\James_creek_CrossSections.dgn

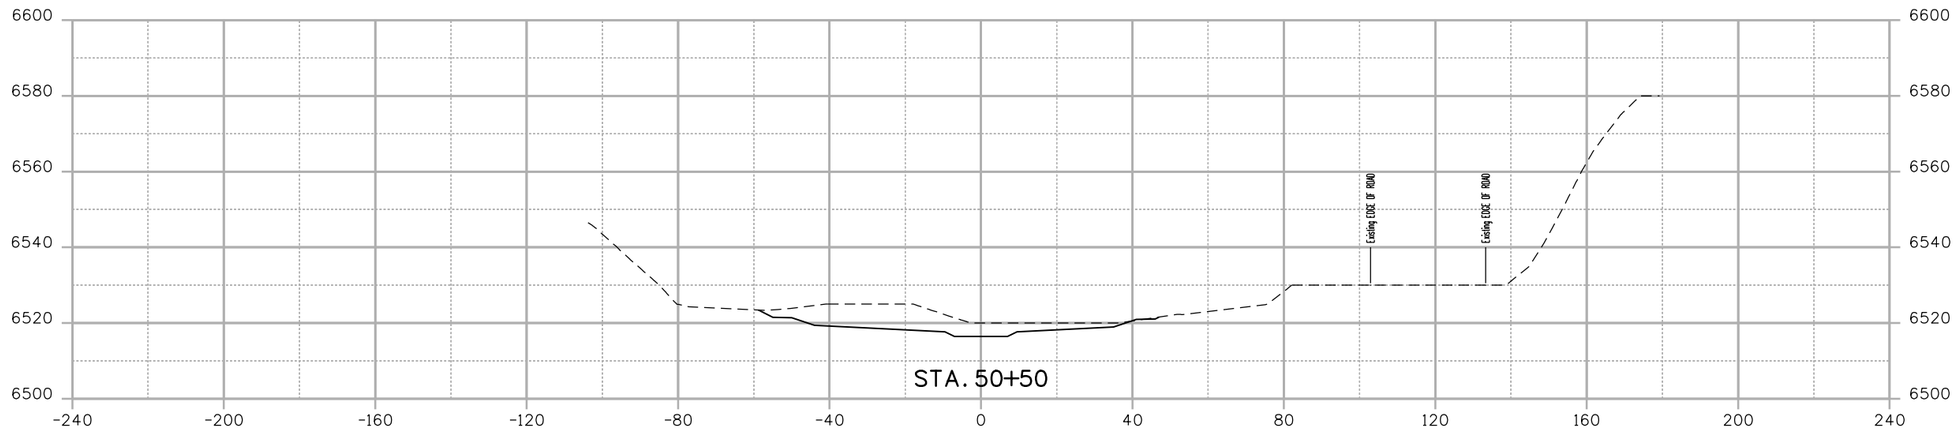

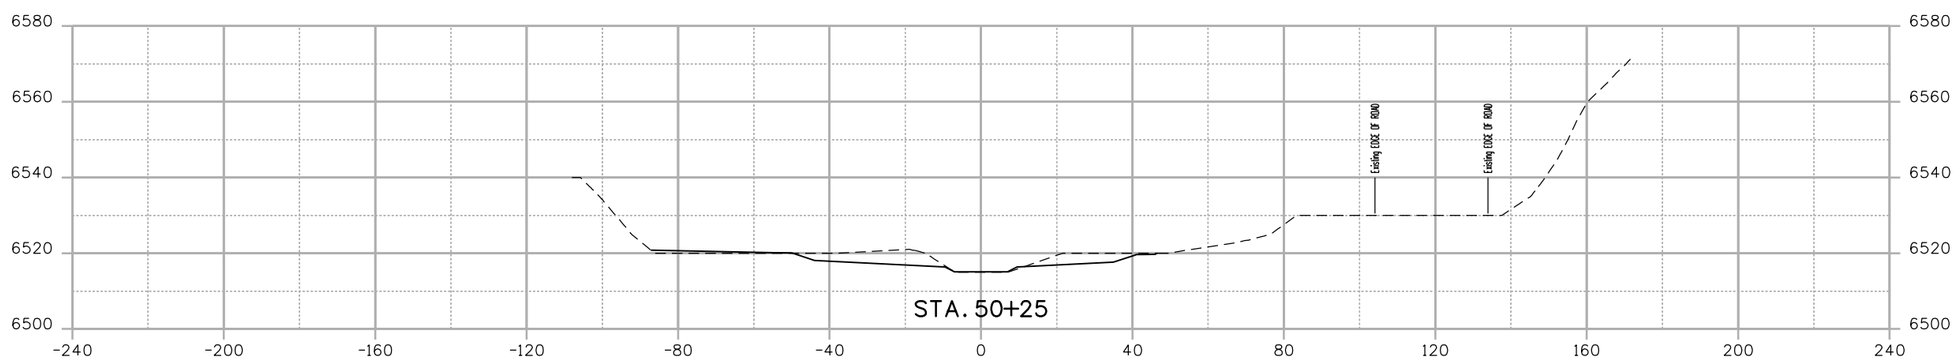

0' 20' 40' 80'

30%

CALL UTILITY NOTIFICATION CENTER OF COLORADO
CALL 2-BUSINESS DAYS IN ADVANCE BEFORE YOU DIG, GRADE, OR EXCAVATE FOR THE MARKING OF UNDERGROUND MEMBER UTILITIES

REVISIONS:	NO.	DATE	REVISION DESCRIPTION:

amec foster wheeler
LYNKER TECHNOLOGIES
otak
HannmKirkpatrick Partner

LEFTHAND WATERSHED OVERSIGHT GROUP

DESIGNED:	CAD:	CHECKED:	DATE:

JAMES STREAM CROSS SECTIONS

PROJECT NO:	SHEET NO:

kristina.babonas 8:25:14 AM \\DEN-FS1\5007-Projects\Project\3279\3279_JamesCreek30\Design and Sheet Files\James_creek_CrossSections.dgn

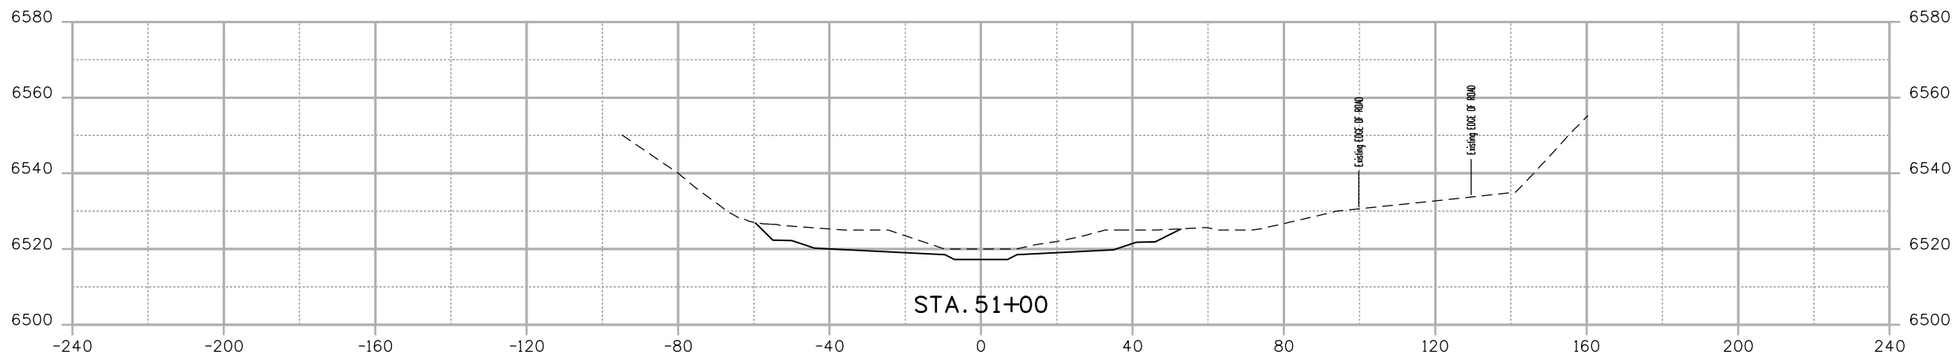

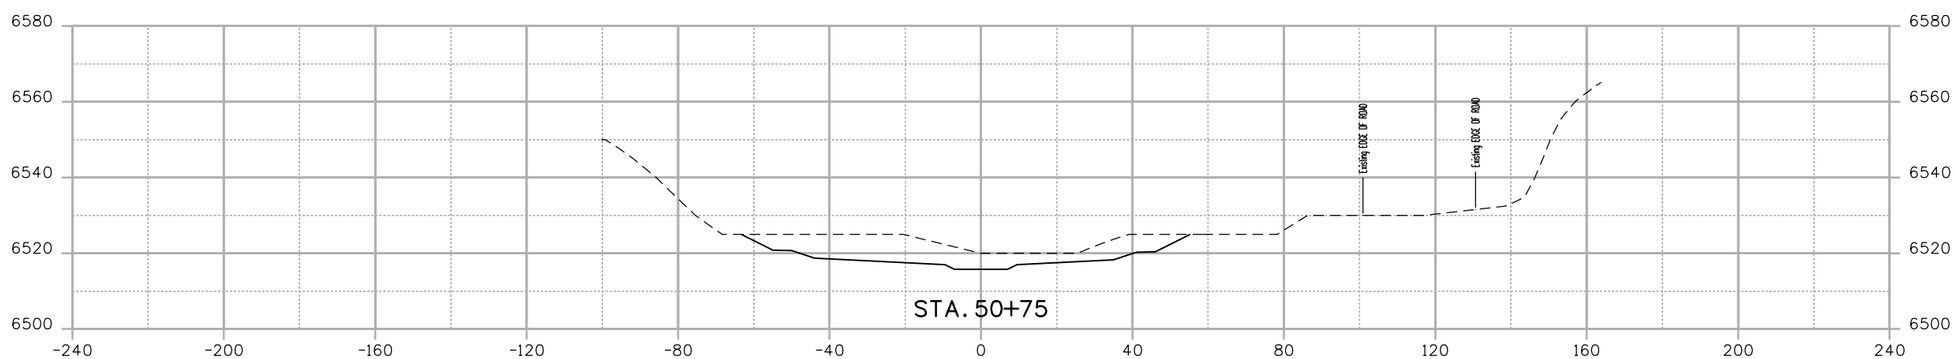

0' 20' 40' 80'

30%

CALL UTILITY NOTIFICATION CENTER OF COLORADO
CALL 2-BUSINESS DAYS IN ADVANCE BEFORE YOU DIG, GRADE, OR EXCAVATE FOR THE MARKING OF UNDERGROUND MEMBER UTILITIES

REVISIONS:	NO.	DATE	REVISION DESCRIPTION:

amec foster wheeler
LYNKER TECHNOLOGIES
otak

LEFTHAND WATERSHED OVERSIGHT GROUP

DESIGNED:	CAD:	CHECKED:	DATE:

JAMES STREAM CROSS SECTIONS

PROJECT NO:
SHEET NO:

kristina.babonas 8:25:15 AM \\DEN-FS1\5007-Projects\Project\3279\3279_JamesCreek.30\Design and Sheet Files\James_creek_CrossSections.dgn

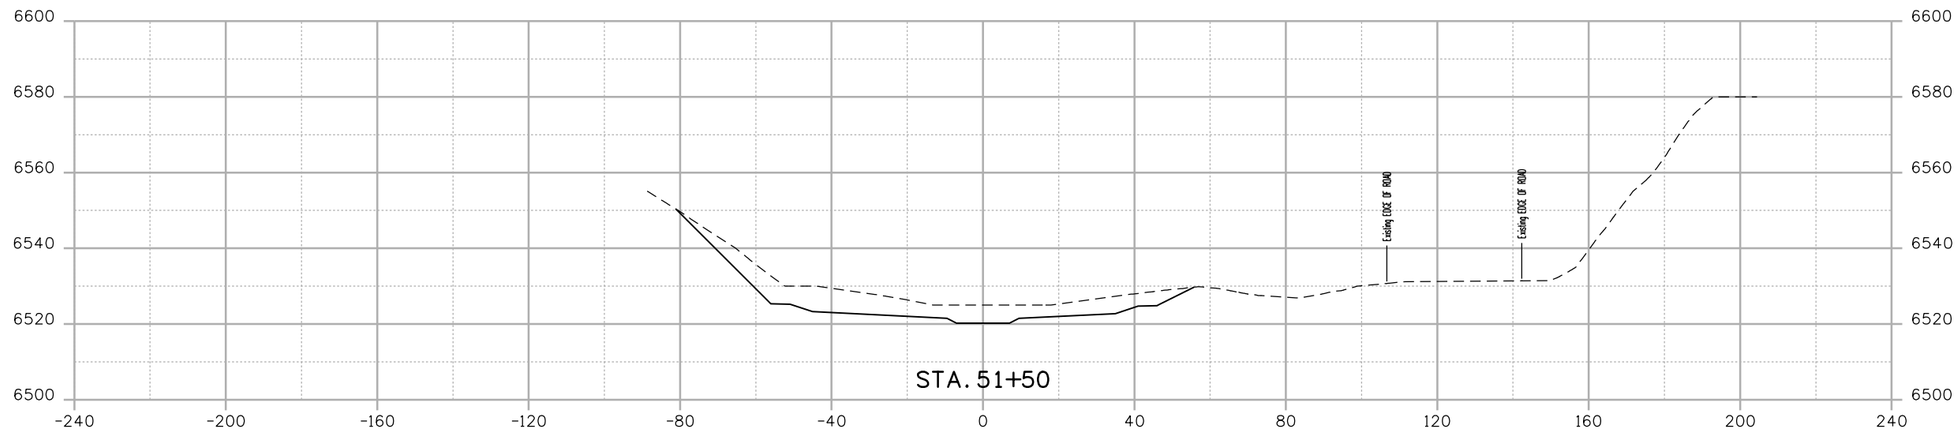

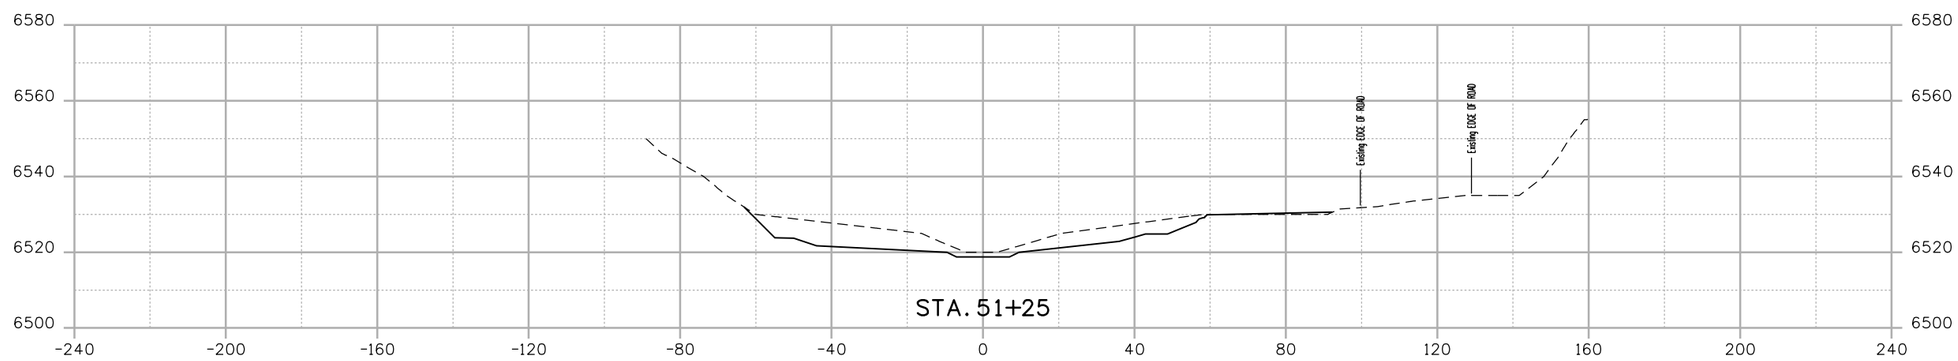

0' 20' 40' 80'

30%

CALL UTILITY NOTIFICATION CENTER OF COLORADO
CALL 2-BUSINESS DAYS IN ADVANCE BEFORE YOU DIG, GRADE, OR EXCAVATE FOR THE MARKING OF UNDERGROUND MEMBER UTILITIES

REVISIONS:	NO.	DATE	REVISION DESCRIPTION:

amec foster wheeler
LYNKER TECHNOLOGIES
otak

LEFTHAND WATERSHED OVERSIGHT GROUP

DESIGNED:	CAD:	CHECKED:	DATE:

JAMES STREAM CROSS SECTIONS

PROJECT NO:

SHEET NO:

kristina.babonas 8:25:16 AM \\DEN-FS1\5007-Projects\Project\3279\3279_JamesCreek.30\Design and Sheet Files\James_creek_CrossSections.dgn

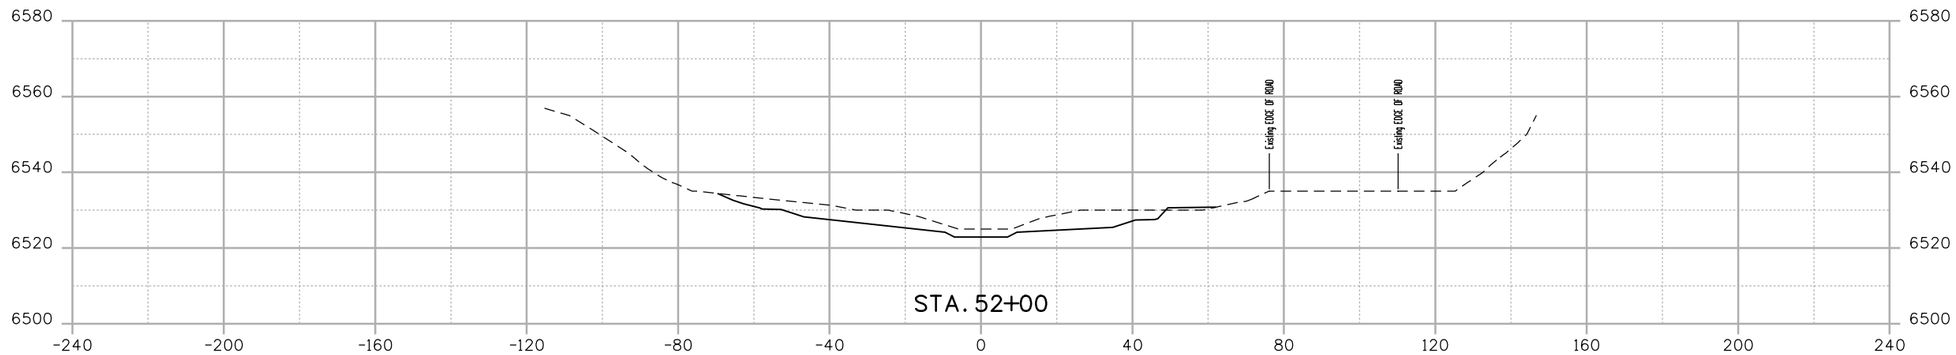

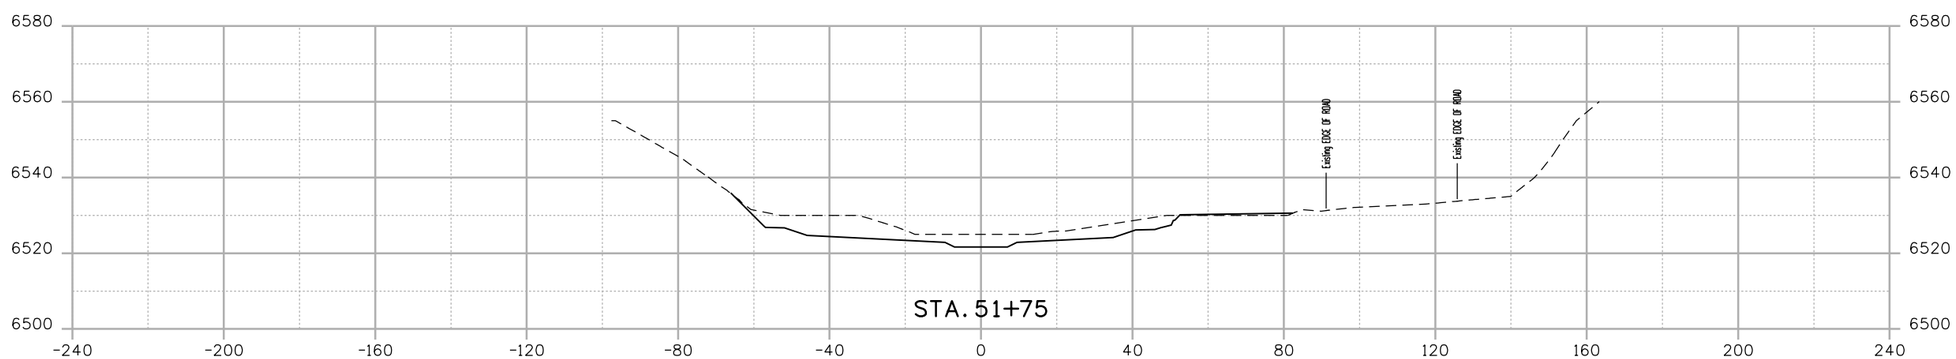

0' 20' 40' 80'

30%

CALL UTILITY NOTIFICATION CENTER OF COLORADO
CALL 2-BUSINESS DAYS IN ADVANCE BEFORE YOU DIG, GRADE, OR EXCAVATE FOR THE MARKING OF UNDERGROUND MEMBER UTILITIES

REVISIONS:	NO.	DATE	REVISION DESCRIPTION:

amec foster wheeler
LYNKER TECHNOLOGIES
otak

LEFTHAND WATERSHED OVERSIGHT GROUP

DESIGNED:	CAD:	CHECKED:	DATE:

JAMES STREAM CROSS SECTIONS

PROJECT NO:
SHEET NO:

kristina.babonas 8:25:17 AM \\DEN-FS1\5007-Projects\Project\3279\3279_JamesCreek.30\Design and Sheet Files\James_creek_CrossSections.dgn

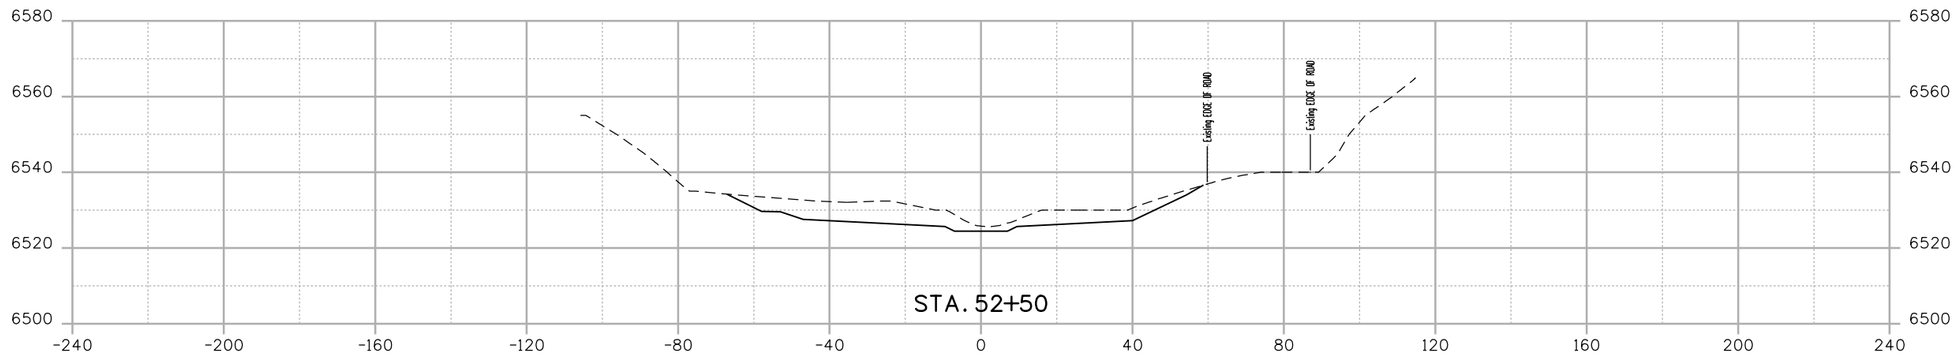

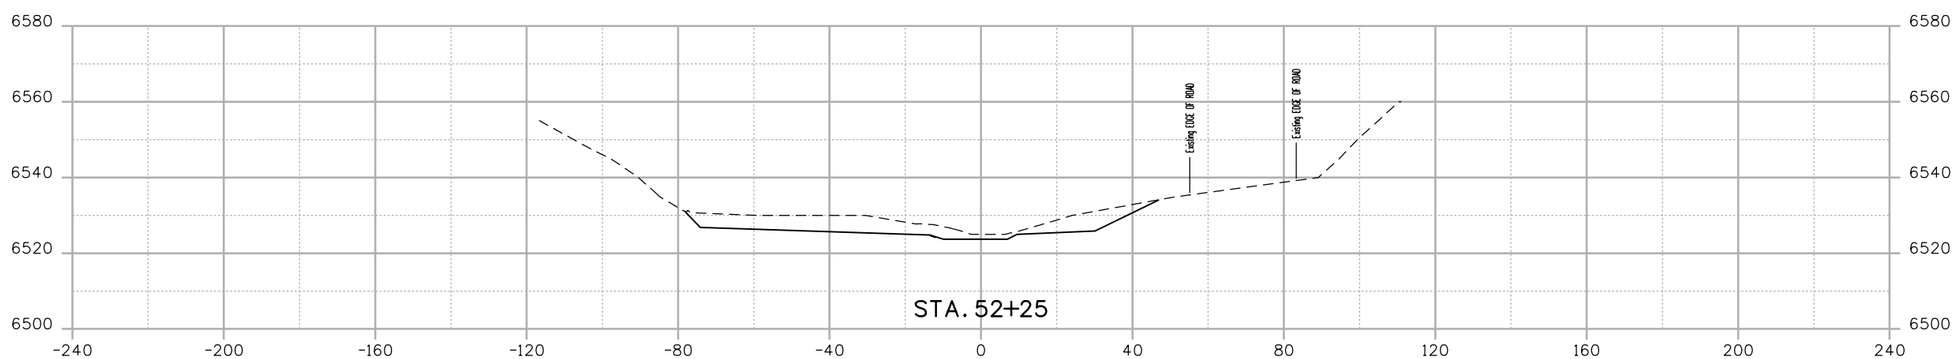

0' 20' 40' 80'

30%

CALL UTILITY NOTIFICATION CENTER OF COLORADO
CALL 2-BUSINESS DAYS IN ADVANCE BEFORE YOU DIG, GRADE, OR EXCAVATE FOR THE MARKING OF UNDERGROUND MEMBER UTILITIES

REVISIONS:	NO.	DATE	REVISION DESCRIPTION:

amec foster wheeler
LYNKER TECHNOLOGIES
otak

LEFTHAND WATERSHED OVERSIGHT GROUP

DESIGNED:	CAD:	CHECKED:	DATE:

JAMES STREAM CROSS SECTIONS

PROJECT NO:
SHEET NO:

kristina.babonas 8:25:17 AM \\DEN-FS1\5007-Projects\Project\3279\3279_JamesCreek.30\Design and Sheet Files\James_creek_CrossSections.dgn

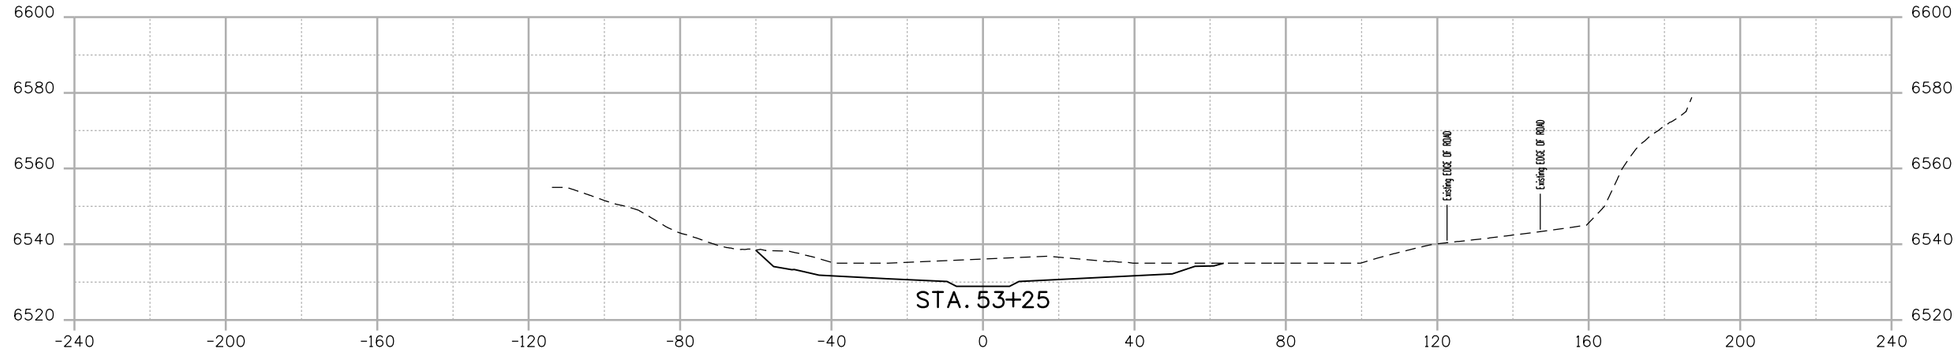

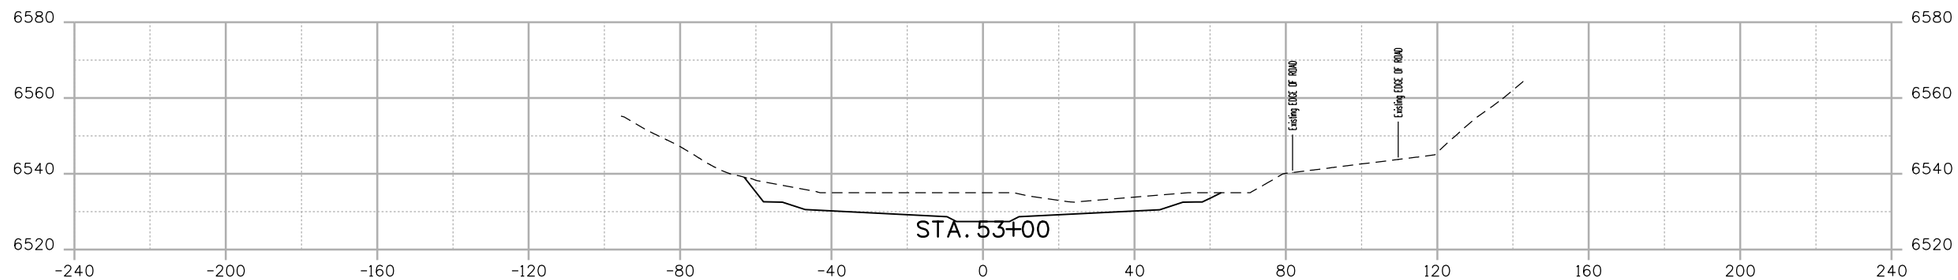

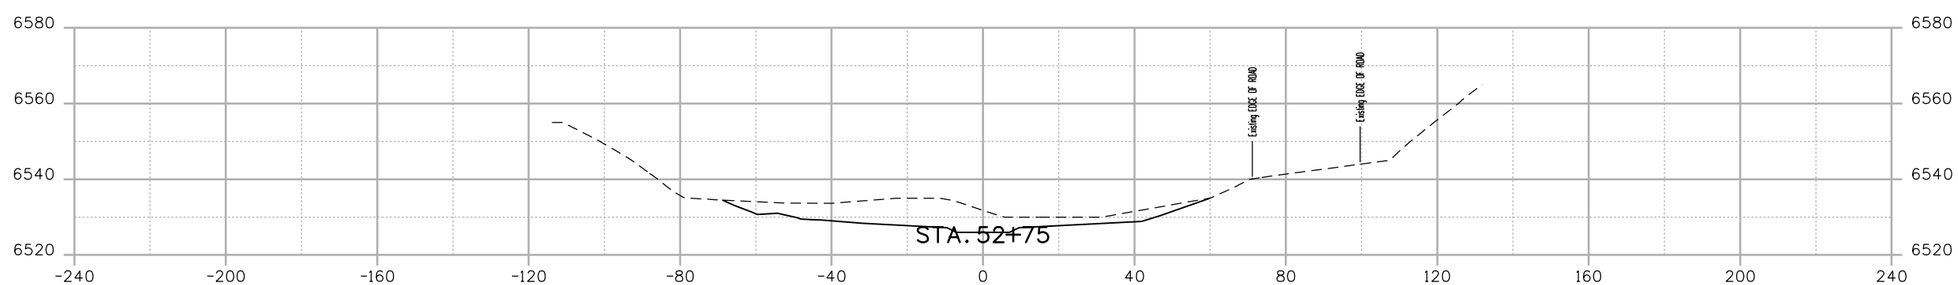

0' 20' 40' 80'

30%

CALL UTILITY NOTIFICATION CENTER OF COLORADO
CALL 2-BUSINESS DAYS IN ADVANCE BEFORE YOU DIG, GRADE, OR EXCAVATE FOR THE MARKING OF UNDERGROUND MEMBER UTILITIES

REVISIONS:	NO.	DATE	REVISION DESCRIPTION:

amec foster wheeler
LYNKER TECHNOLOGIES
otak

LEFTHAND WATERSHED OVERSIGHT GROUP

DESIGNED:	CAD:	CHECKED:	DATE:

JAMES STREAM CROSS SECTIONS

PROJECT NO:
SHEET NO:

kristina.babonas 8:25:18 AM \\DEN-FS1\5007-Projects\Project\3279\3279_JamesCreek.30\Design and Sheet Files\James_creek_CrossSections.dgn

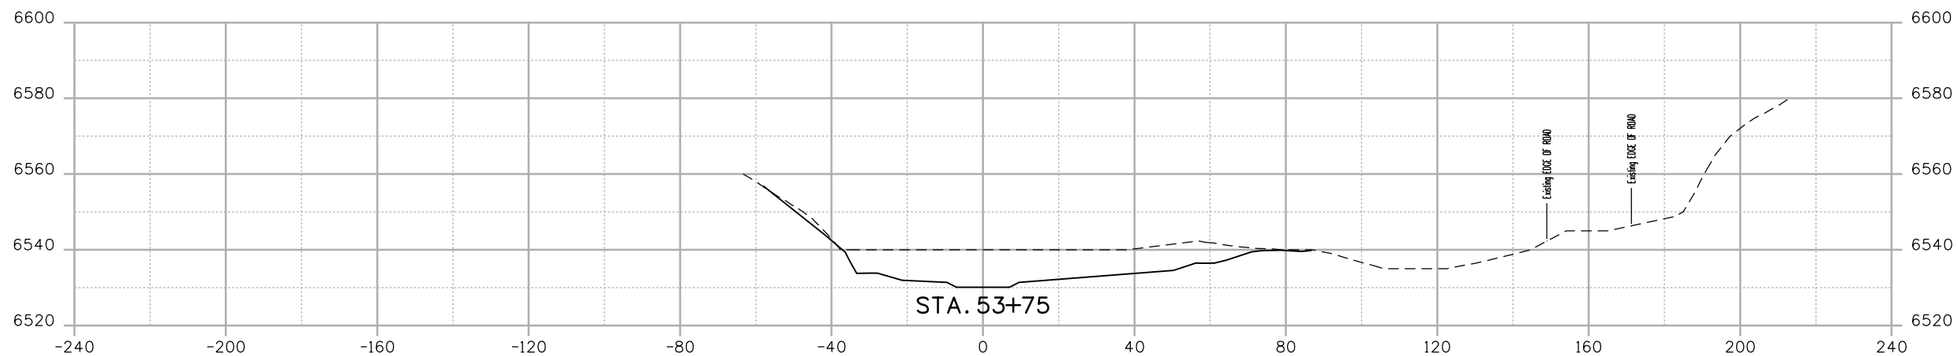

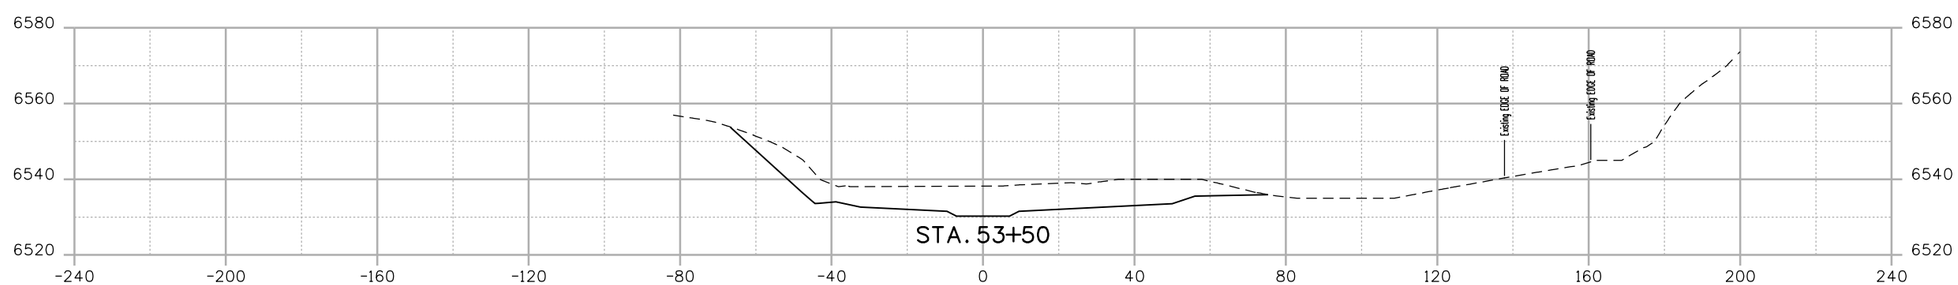

0' 20' 40' 80'

30%

CALL UTILITY NOTIFICATION CENTER OF COLORADO
CALL 2-BUSINESS DAYS IN ADVANCE BEFORE YOU DIG, GRADE, OR EXCAVATE FOR THE MARKING OF UNDERGROUND MEMBER UTILITIES

REVISIONS:	NO.	DATE	REVISION DESCRIPTION:

amec foster wheeler
LYNKER TECHNOLOGIES
otak

LEFTHAND WATERSHED OVERSIGHT GROUP

DESIGNED:	CAD:	CHECKED:	DATE:

JAMES STREAM CROSS SECTIONS

PROJECT NO:

SHEET NO:

kristina.babonas 8:25:19 AM \\DEN-FS1\5007-Projects\Project\3279\3279_JamesCreek30\Design and Sheet Files\James_creek_CrossSections.dgn

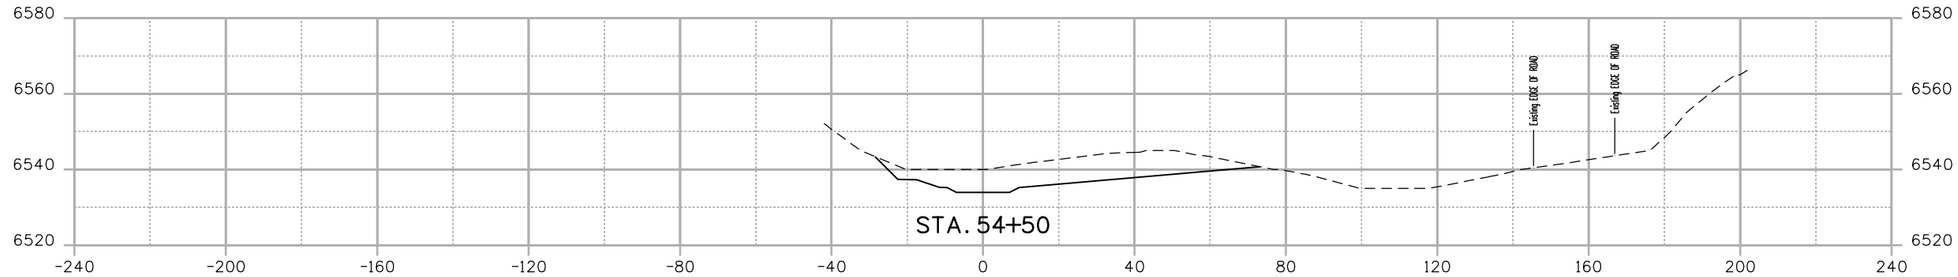

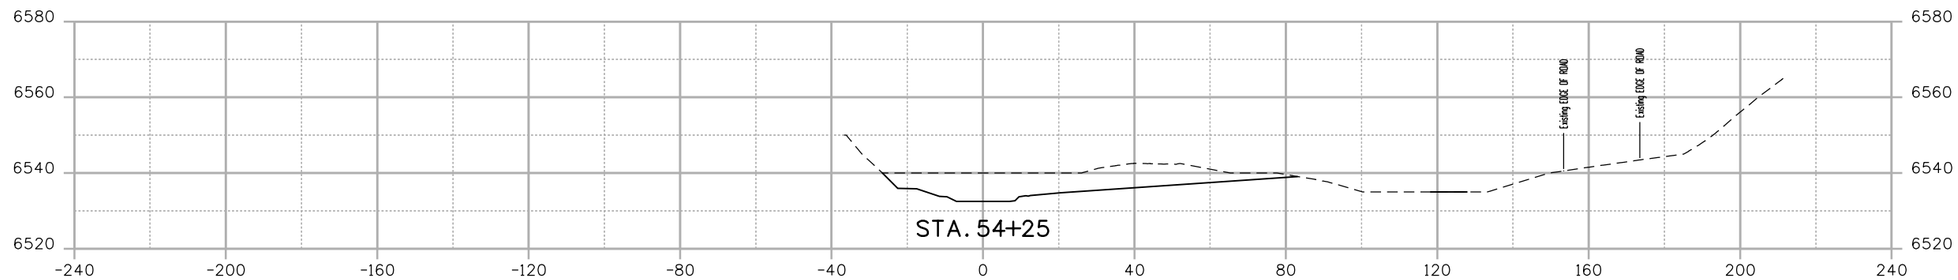

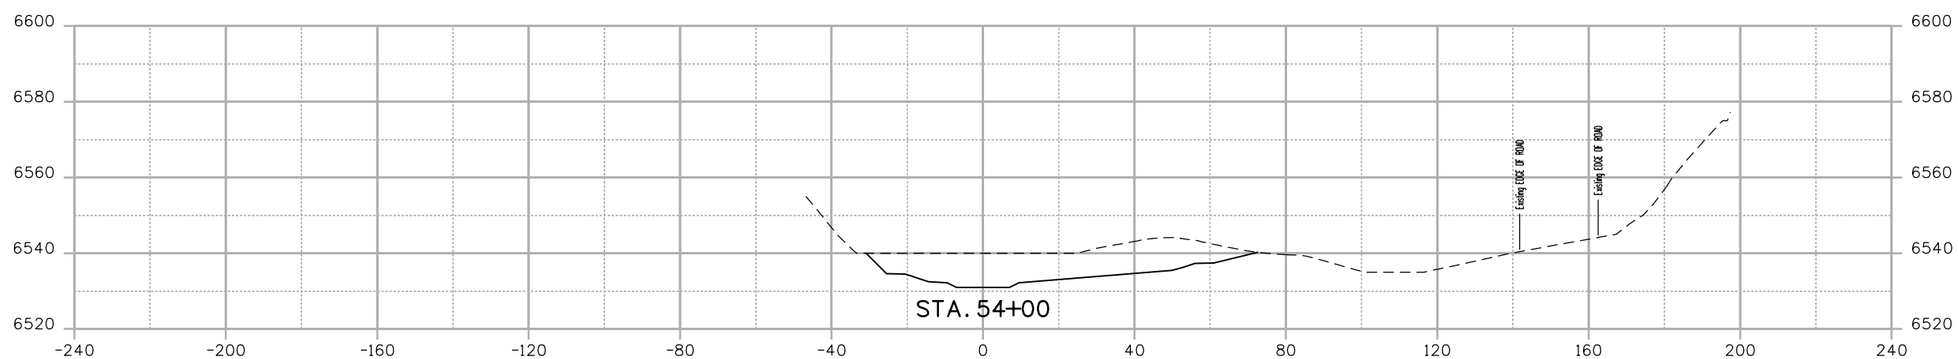

0' 20' 40' 80'

30%

CALL UTILITY NOTIFICATION CENTER OF COLORADO
CALL 2-BUSINESS DAYS IN ADVANCE BEFORE YOU DIG, GRADE, OR EXCAVATE FOR THE MARKING OF UNDERGROUND MEMBER UTILITIES

REVISIONS:	NO.	DATE	REVISION DESCRIPTION:

amec foster wheeler
LYNKER TECHNOLOGIES
otak
Hamm/Skidmore Partner

LEFTHAND WATERSHED OVERSIGHT GROUP

DESIGNED:	CAD:	CHECKED:	DATE:

JAMES STREAM CROSS SECTIONS

PROJECT NO:

SHEET NO:

kristina.babonas 8:25:20 AM \\DEN-FS1\5007-Projects\Project\3279\3279_JamesCreek30\Design and Sheet Files\James_creek_CrossSections.dgn

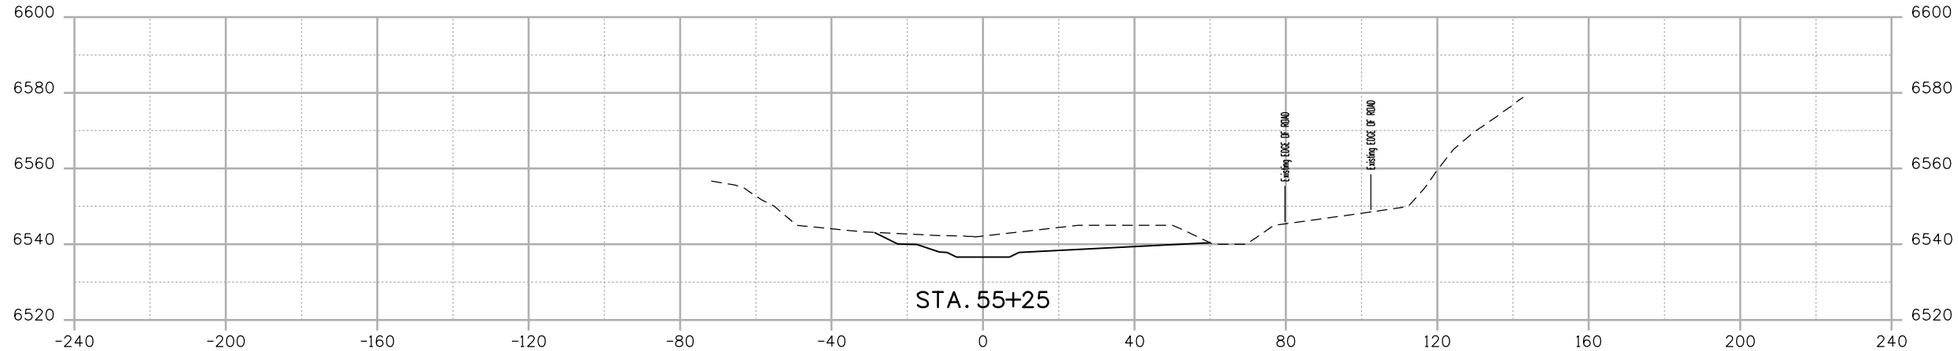

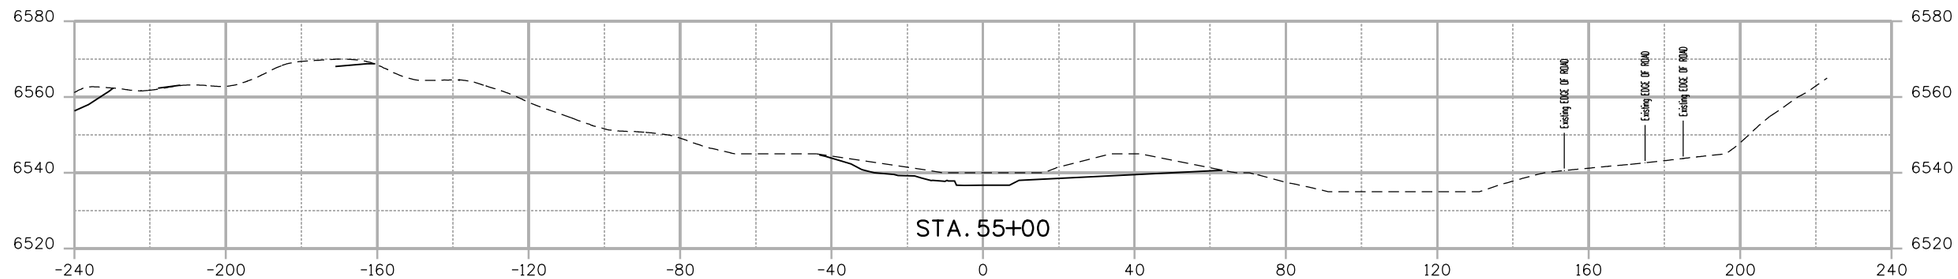

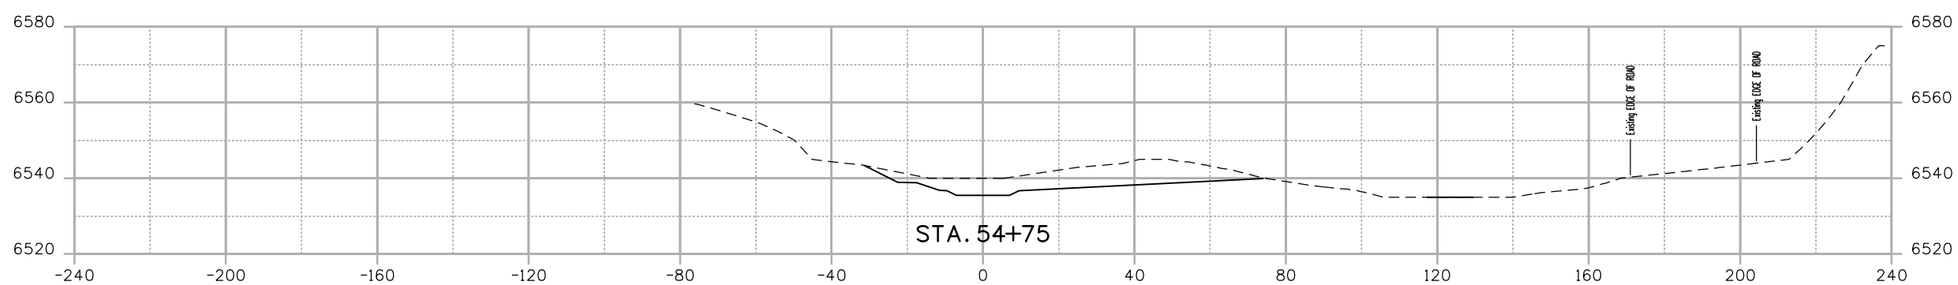

0' 20' 40' 80'

30%

CALL UTILITY NOTIFICATION CENTER OF COLORADO
CALL 2-BUSINESS DAYS IN ADVANCE BEFORE YOU DIG, GRADE, OR EXCAVATE FOR THE MARKING OF UNDERGROUND MEMBER UTILITIES

REVISIONS:	NO.	DATE	REVISION DESCRIPTION:

amec foster wheeler
LYNKER TECHNOLOGIES
otak
Hanna|Klaiber Partner

LEFTHAND WATERSHED OVERSIGHT GROUP

DESIGNED:	CAD:	CHECKED:	DATE:

JAMES STREAM CROSS SECTIONS

PROJECT NO:
SHEET NO:

kristina.babonas 8:25:21 AM \\DEN-FS1\5007-Projects\Project\3279\3279_JamesCreek30\Design and Sheet Files\James_creek_CrossSections.dgn

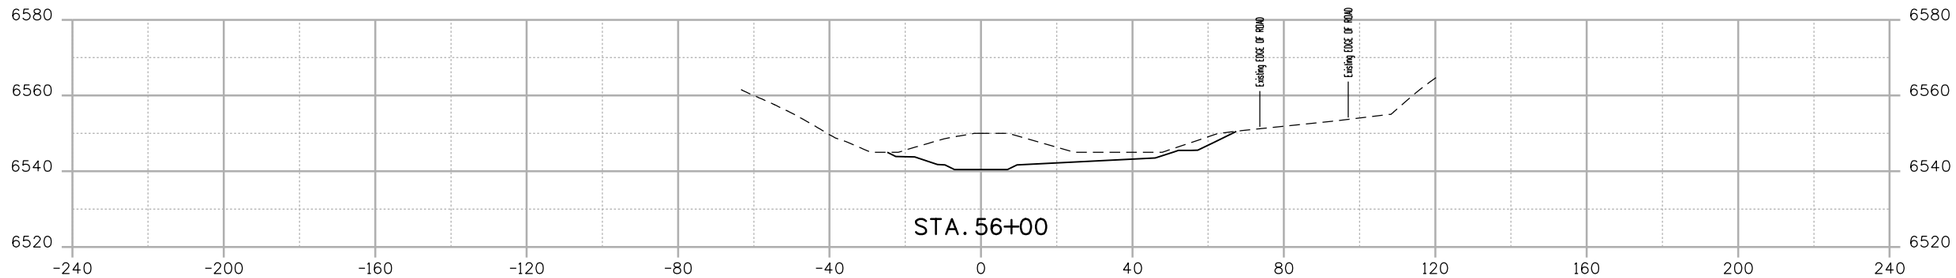

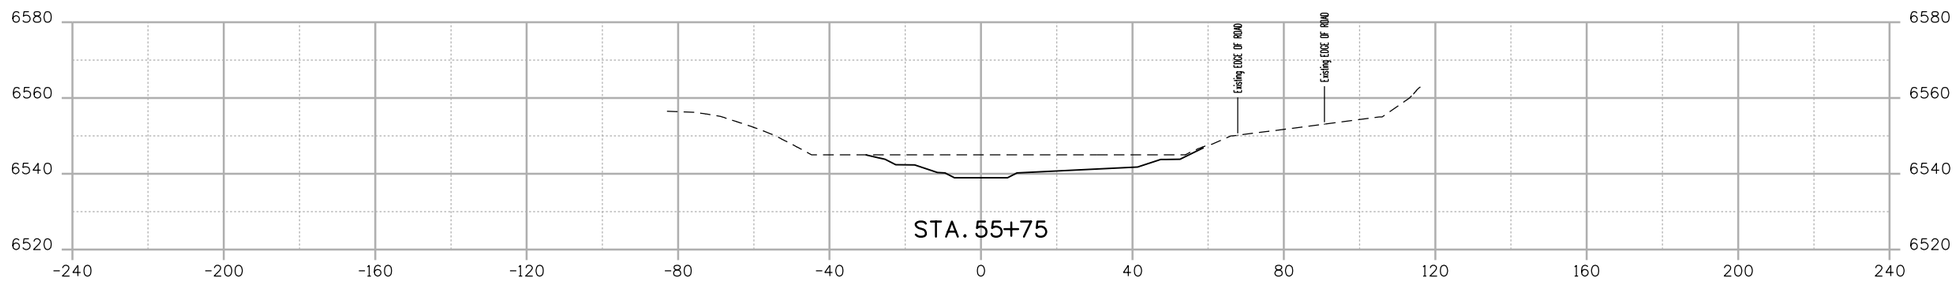

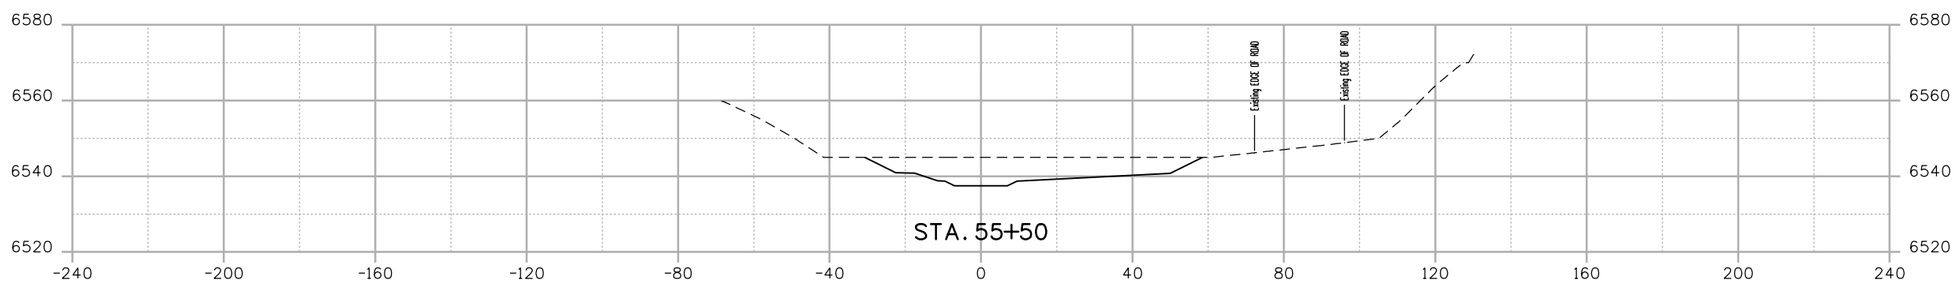

0' 20' 40' 80'

30%

CALL UTILITY NOTIFICATION CENTER OF COLORADO
CALL 2-BUSINESS DAYS IN ADVANCE BEFORE YOU DIG, GRADE, OR EXCAVATE FOR THE MARKING OF UNDERGROUND MEMBER UTILITIES

REVISIONS:	NO.	DATE	REVISION DESCRIPTION:

amec foster wheeler
LYNKER TECHNOLOGIES
otak
HannaClickal Partner

LEFTHAND WATERSHED OVERSIGHT GROUP

DESIGNED:	CAD:	CHECKED:	DATE:

JAMES STREAM CROSS SECTIONS

PROJECT NO: SHEET NO:

kristina.babonas 8:25:22 AM \\DEN-FS1\5007-Projects\Project\3279\3279_JamesCreek30\Design and Sheet Files\James_creek_CrossSections.dgn

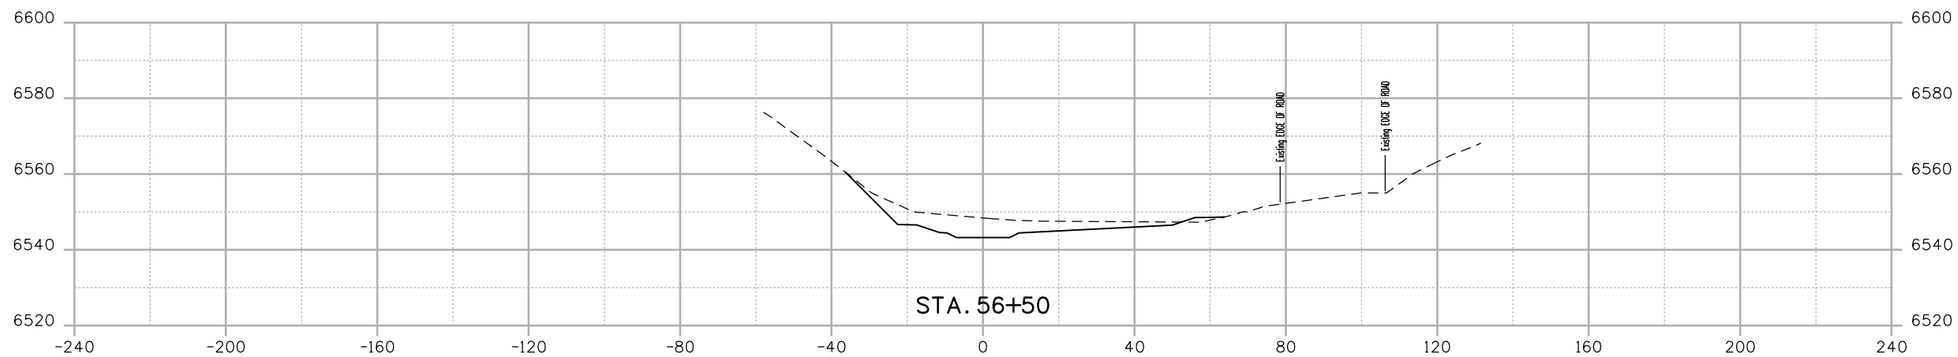

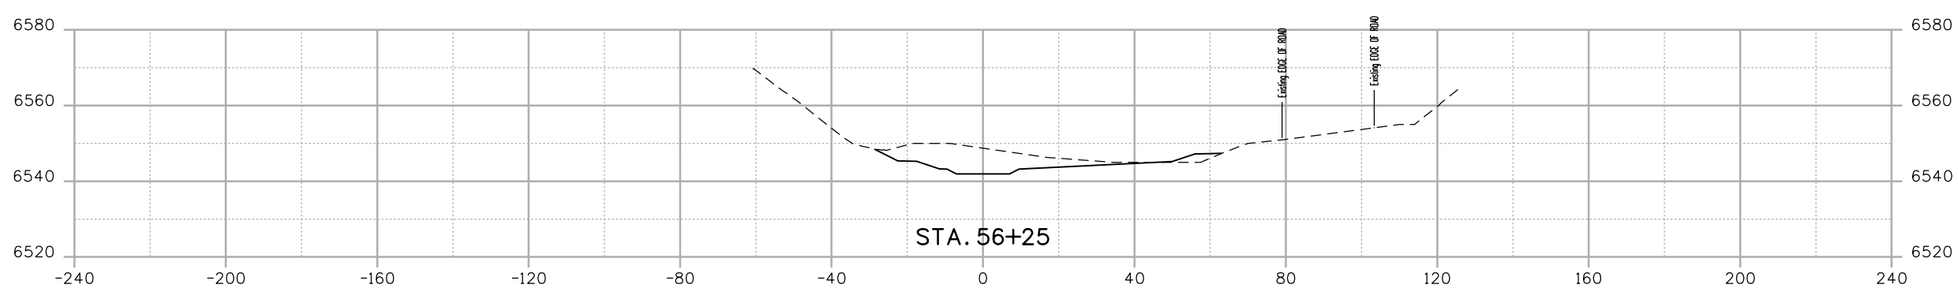

0' 20' 40' 80'

30%

CALL UTILITY NOTIFICATION CENTER OF COLORADO
CALL 2-BUSINESS DAYS IN ADVANCE BEFORE YOU DIG, GRADE, OR EXCAVATE FOR THE MARKING OF UNDERGROUND MEMBER UTILITIES

REVISIONS:	NO.	DATE	REVISION DESCRIPTION:

amec foster wheeler
LYNKER TECHNOLOGIES
otak

LEFTHAND WATERSHED OVERSIGHT GROUP

DESIGNED:	CAD:	CHECKED:	DATE:

JAMES STREAM CROSS SECTIONS

PROJECT NO:

SHEET NO:

kristina.babonas 8:25:23 AM \\DEN-FS1\5007-Projects\Project\3279\3279_JamesCreek30\Design and Sheet Files\James_creek_CrossSections.dgn

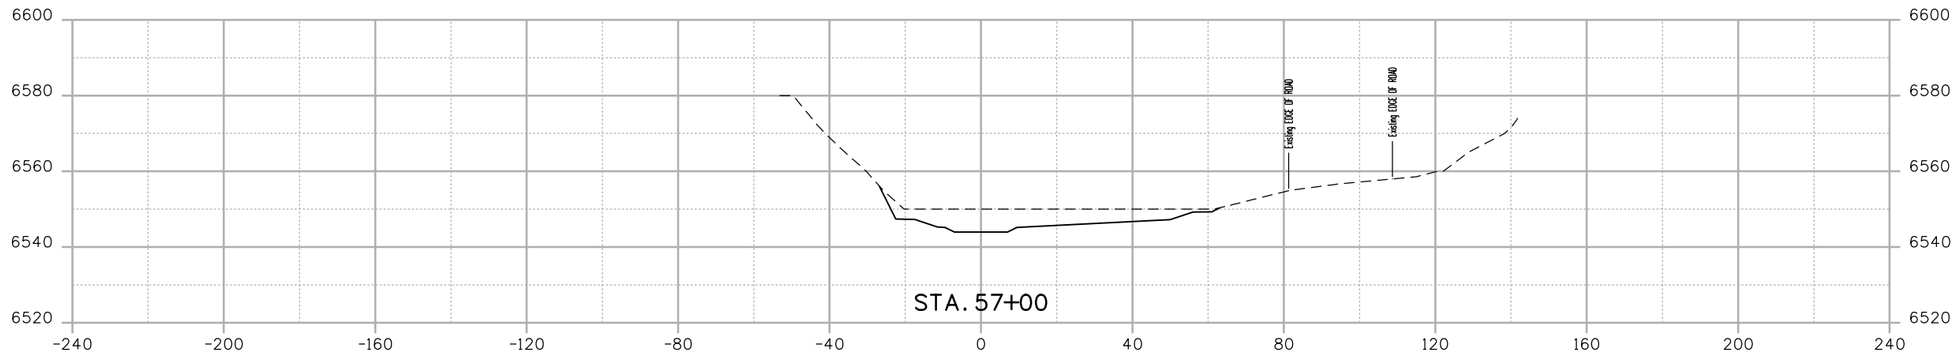

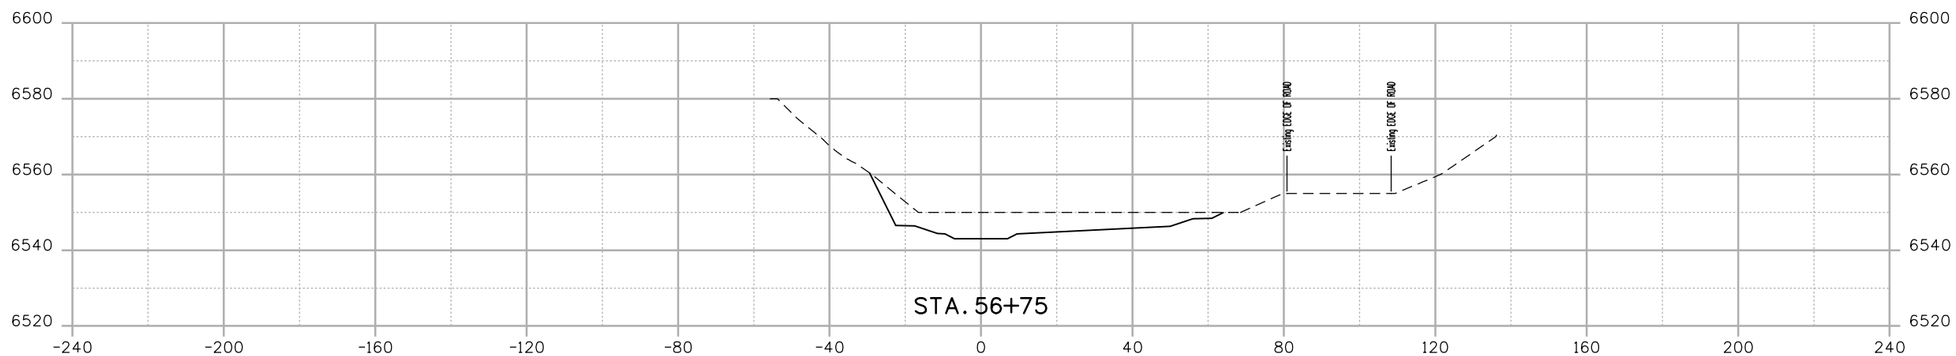

0' 20' 40' 80'

30%

CALL UTILITY NOTIFICATION CENTER OF COLORADO
CALL 2-BUSINESS DAYS IN ADVANCE BEFORE YOU DIG, GRADE, OR EXCAVATE FOR THE MARKING OF UNDERGROUND MEMBER UTILITIES

REVISIONS:	NO.	DATE	REVISION DESCRIPTION:

amec foster wheeler
LYNKER TECHNOLOGIES
otak
Hamm|Clifford Partners

LEFTHAND WATERSHED OVERSIGHT GROUP

DESIGNED:	CAD:	CHECKED:	DATE:

JAMES STREAM CROSS SECTIONS

PROJECT NO:

SHEET NO:

kristina.babonas 8:25:24 AM \\DEN-FS1\5007-Projects\Project\3279\3279_JamesCreek30\Design and Sheet Files\James_creek_CrossSections.dgn

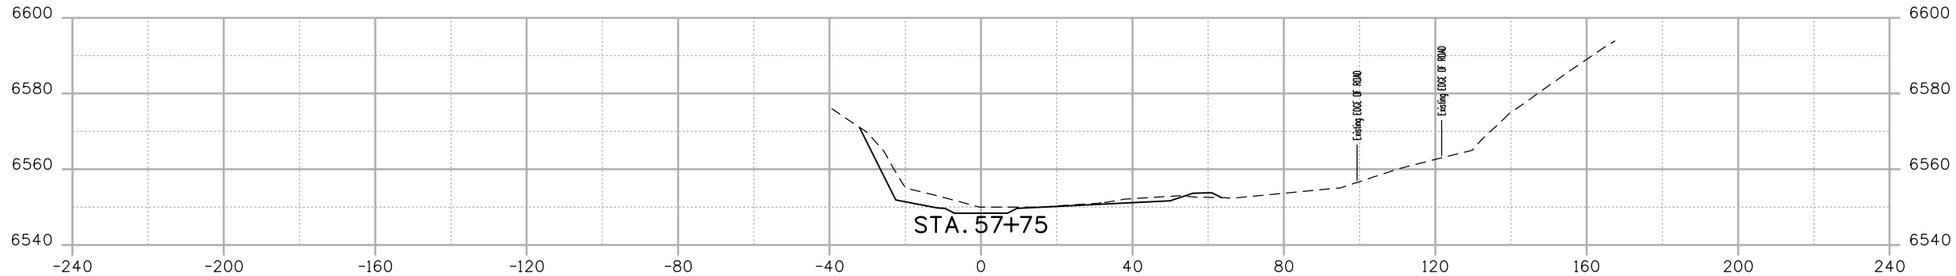

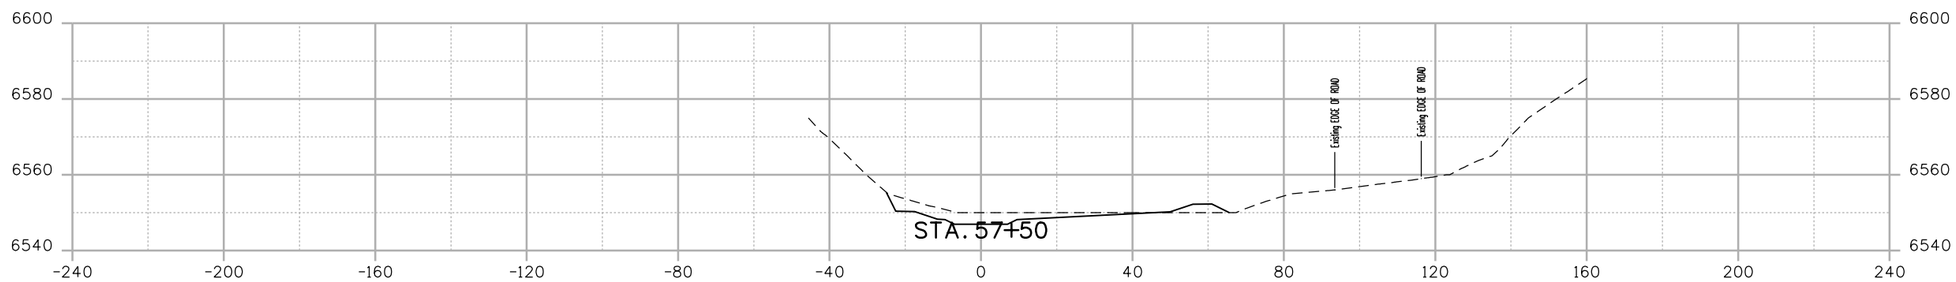

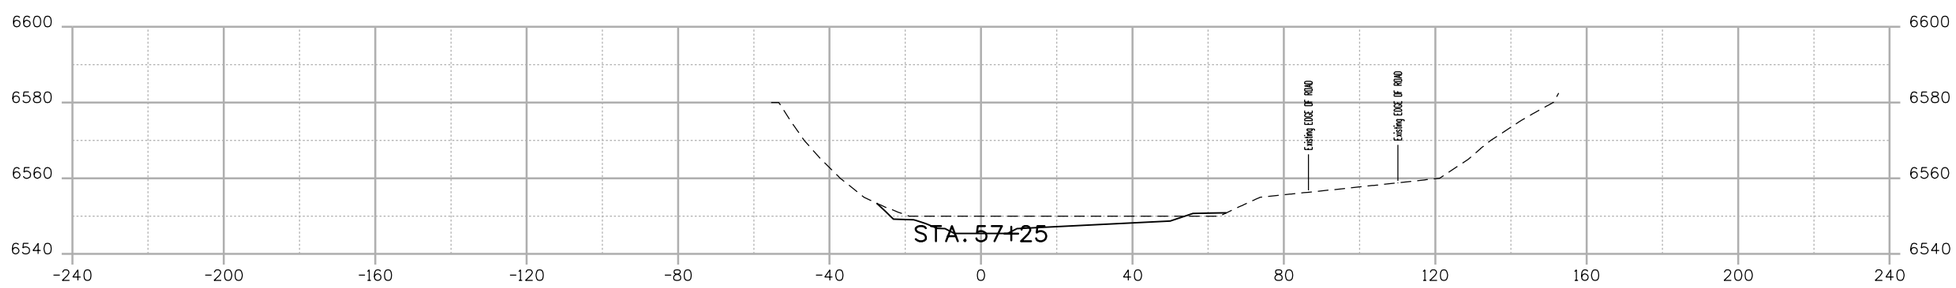

0' 20' 40' 80'

30%

CALL UTILITY NOTIFICATION CENTER OF COLORADO
CALL 2-BUSINESS DAYS IN ADVANCE BEFORE YOU DIG, GRADE, OR EXCAVATE FOR THE MARKING OF UNDERGROUND MEMBER UTILITIES

REVISIONS:	NO.	DATE	REVISION DESCRIPTION:

amec foster wheeler

LYNKER TECHNOLOGIES

otak

LEFTHAND WATERSHED OVERSIGHT GROUP

DESIGNED:	CAD:	CHECKED:	DATE:

JAMES STREAM CROSS SECTIONS

PROJECT NO: SHEET NO:

kristina.babonas 8:25:25 AM \\DEN-FS1\5007-Projects\Project\3279\3279_JamesCreek30\Design and Sheet Files\James_creek_CrossSections.dgn

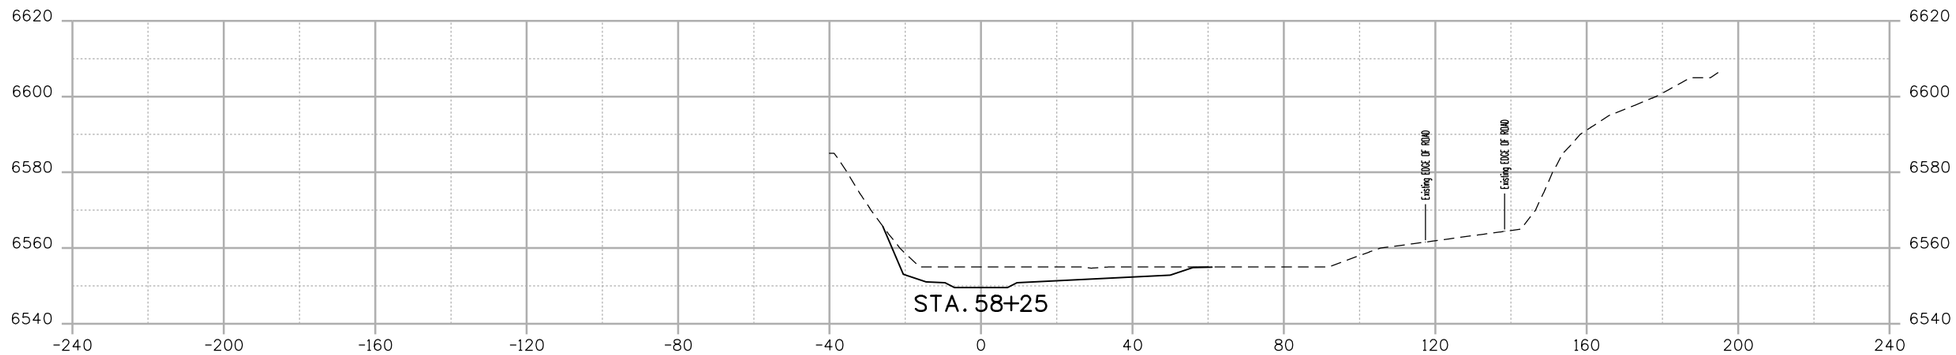

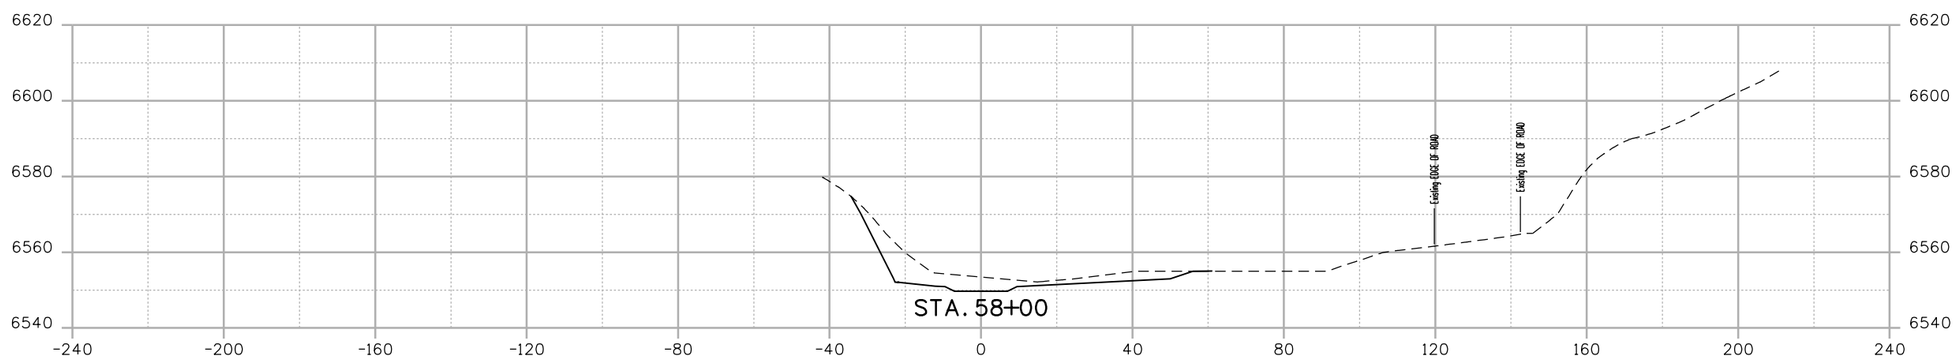

0' 20' 40' 80'

30%

CALL UTILITY NOTIFICATION CENTER OF COLORADO
CALL 2-BUSINESS DAYS IN ADVANCE BEFORE YOU DIG, GRADE, OR EXCAVATE FOR THE MARKING OF UNDERGROUND MEMBER UTILITIES

REVISIONS:	NO.	DATE	REVISION DESCRIPTION:

amec foster wheeler
LYNKER TECHNOLOGIES
otak
HammClifford Partner

LEFTHAND WATERSHED OVERSIGHT GROUP

DESIGNED:	CAD:	CHECKED:	DATE:

JAMES STREAM CROSS SECTIONS

PROJECT NO:	SHEET NO:

kristina.babonas 8:25:26 AM \\DEN-FS1\5007-Projects\Project\3279\3279_JamesCreek30\Design and Sheet Files\James_creek_CrossSections.dgn

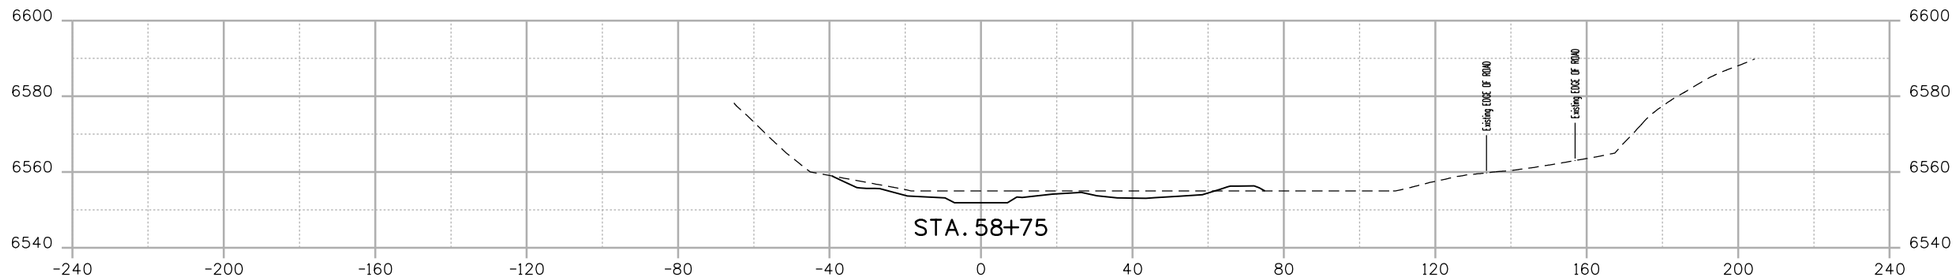

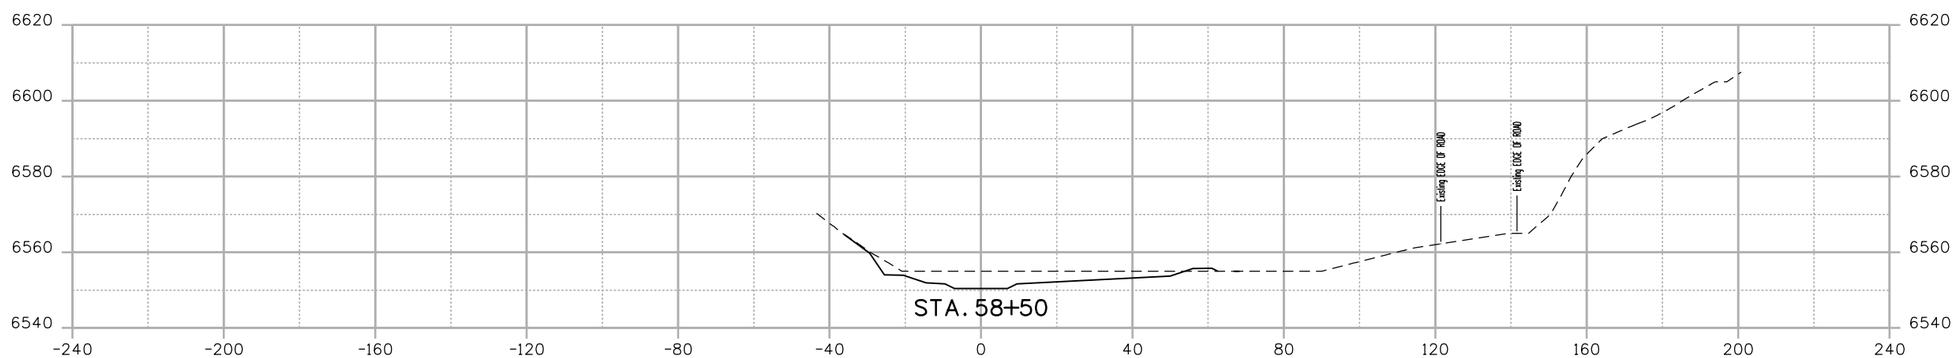

0' 20' 40' 80'

30%

CALL UTILITY NOTIFICATION CENTER OF COLORADO
CALL 2-BUSINESS DAYS IN ADVANCE BEFORE YOU DIG, GRADE, OR EXCAVATE FOR THE MARKING OF UNDERGROUND MEMBER UTILITIES

REVISIONS:	NO.	DATE	REVISION DESCRIPTION:

amec foster wheeler
LYNKER TECHNOLOGIES
otak
HammClifford Partner

LEFTHAND WATERSHED OVERSIGHT GROUP

DESIGNED:	CAD:	CHECKED:	DATE:

JAMES STREAM CROSS SECTIONS

PROJECT NO:

SHEET NO:

kristina.babonas 8:25:26 AM \\DEN-FS1\5007-Projects\Project\3279\3279_JamesCreek30\Design and Sheet Files\James_creek_CrossSections.dgn

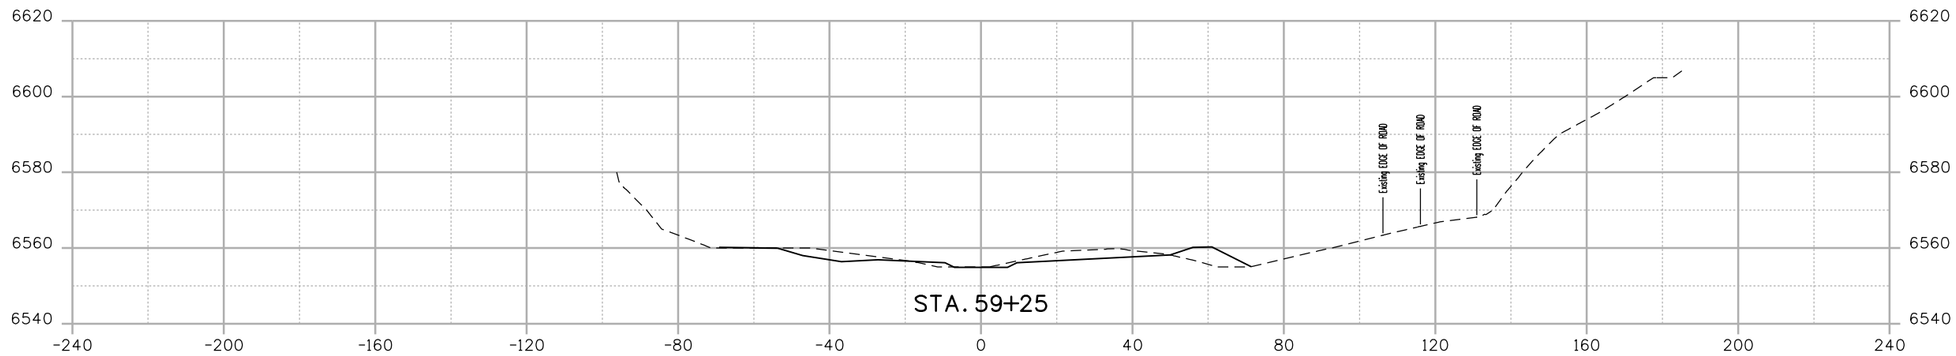

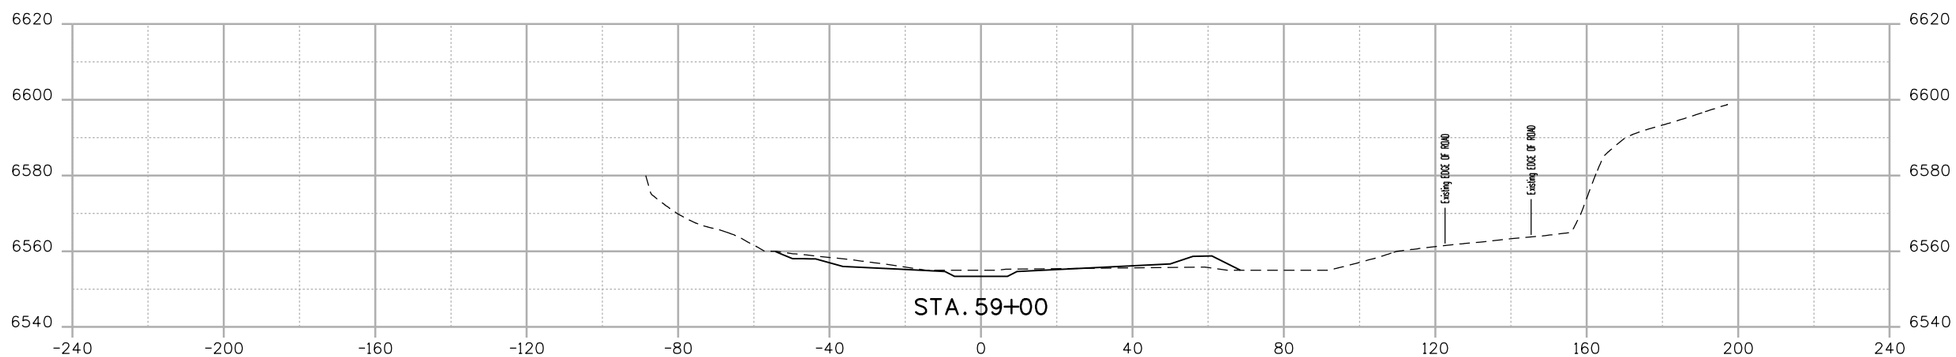

0' 20' 40' 80'

30%

CALL UTILITY NOTIFICATION CENTER OF COLORADO
CALL 2-BUSINESS DAYS IN ADVANCE BEFORE YOU DIG, GRADE, OR EXCAVATE FOR THE MARKING OF UNDERGROUND MEMBER UTILITIES

REVISIONS:	NO.	DATE	REVISION DESCRIPTION:

amec foster wheeler
LYNKER TECHNOLOGIES
otak
Hamm&Sickel Partner

LEFTHAND WATERSHED OVERSIGHT GROUP

DESIGNED:	CAD:	CHECKED:	DATE:

JAMES STREAM CROSS SECTIONS

PROJECT NO:

SHEET NO:

kristina.babonas 8:25:27 AM \\DEN-FS1\5007-Projects\Project\3279\3279_JamesCreek30\Design and Sheet Files\James_creek_CrossSections.dgn

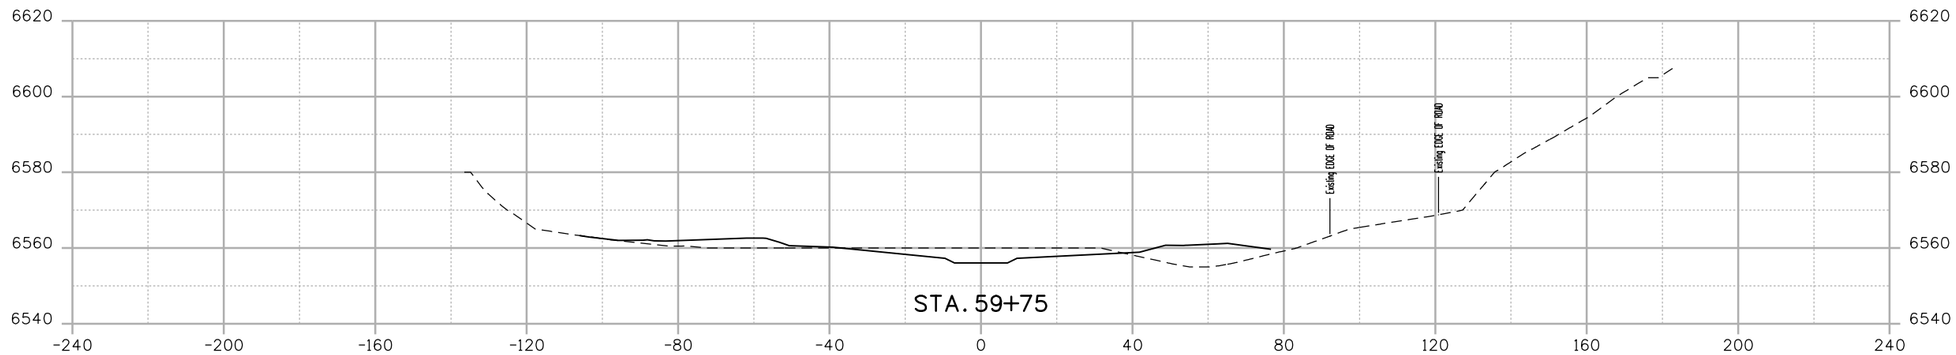

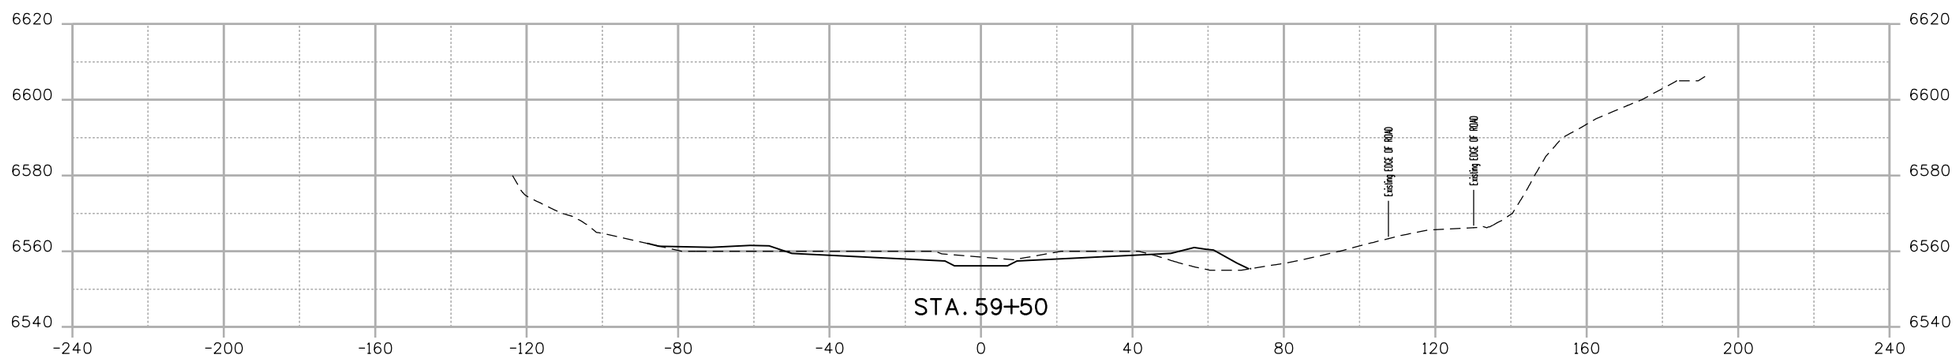

0' 20' 40' 80'

30%

CALL UTILITY NOTIFICATION CENTER OF COLORADO
CALL 2-BUSINESS DAYS IN ADVANCE BEFORE YOU DIG, GRADE, OR EXCAVATE FOR THE MARKING OF UNDERGROUND MEMBER UTILITIES

REVISIONS:	NO.	DATE	REVISION DESCRIPTION:

amec foster wheeler
LYNKER TECHNOLOGIES
otak
Hamm/Skidmore Partner

LEFTHAND WATERSHED OVERSIGHT GROUP

DESIGNED:	CAD:	CHECKED:	DATE:

JAMES STREAM CROSS SECTIONS

PROJECT NO:

SHEET NO:

kristina.babonas 8:25:28 AM \\DEN-FS1\5007-Projects\Project\3279\3279_JamesCreek30\Design and Sheet Files\James_creek_CrossSections.dgn

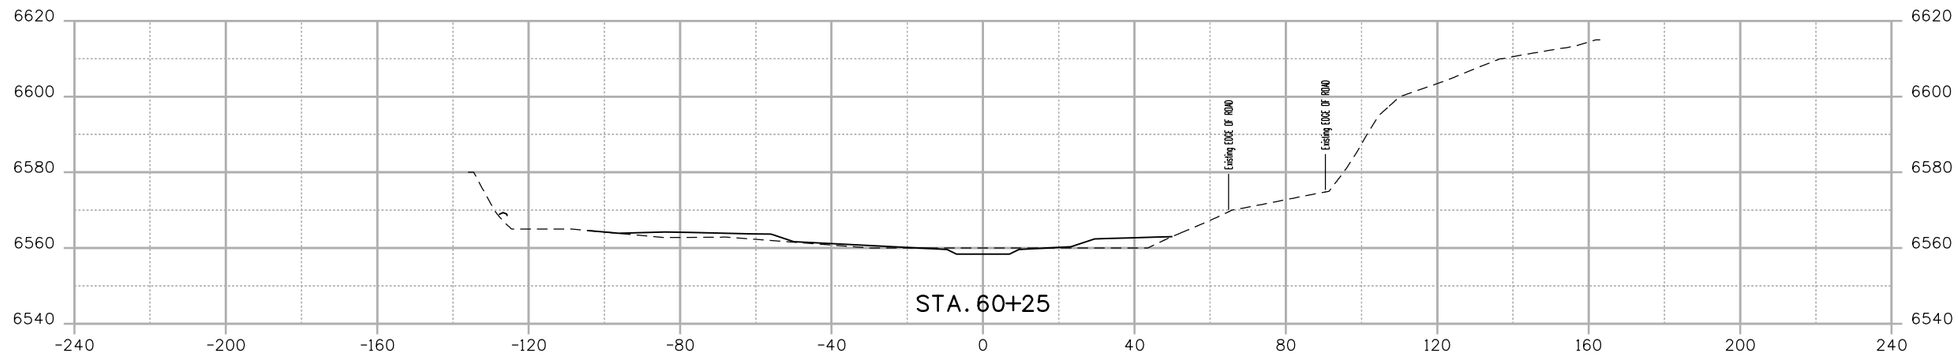

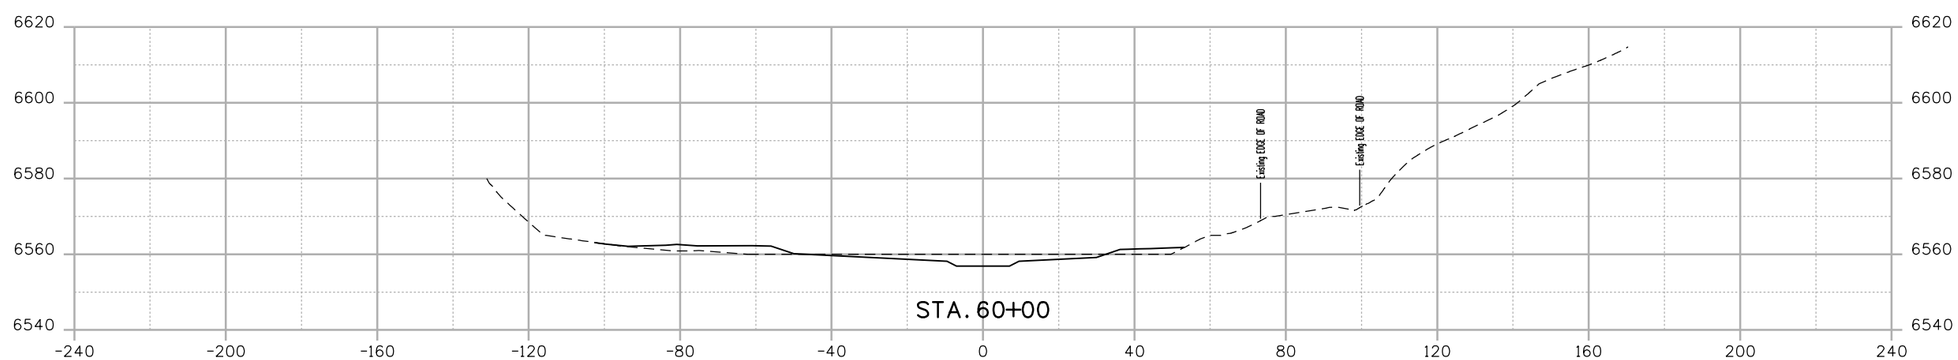

0' 20' 40' 80'

30%

CALL UTILITY NOTIFICATION CENTER OF COLORADO
CALL 2-BUSINESS DAYS IN ADVANCE BEFORE YOU DIG, GRADE, OR EXCAVATE FOR THE MARKING OF UNDERGROUND MEMBER UTILITIES

REVISIONS:	NO.	DATE	REVISION DESCRIPTION:

amec foster wheeler
LYNKER TECHNOLOGIES
otak

LEFTHAND WATERSHED OVERSIGHT GROUP

DESIGNED:	CAD:	CHECKED:	DATE:

JAMES STREAM CROSS SECTIONS

PROJECT NO:

SHEET NO:

kristina.babonas 8:25:29 AM \\DEN-FS1\5007-Projects\Project\3279\3279_JamesCreek30\Design and Sheet Files\James_creek_CrossSections.dgn

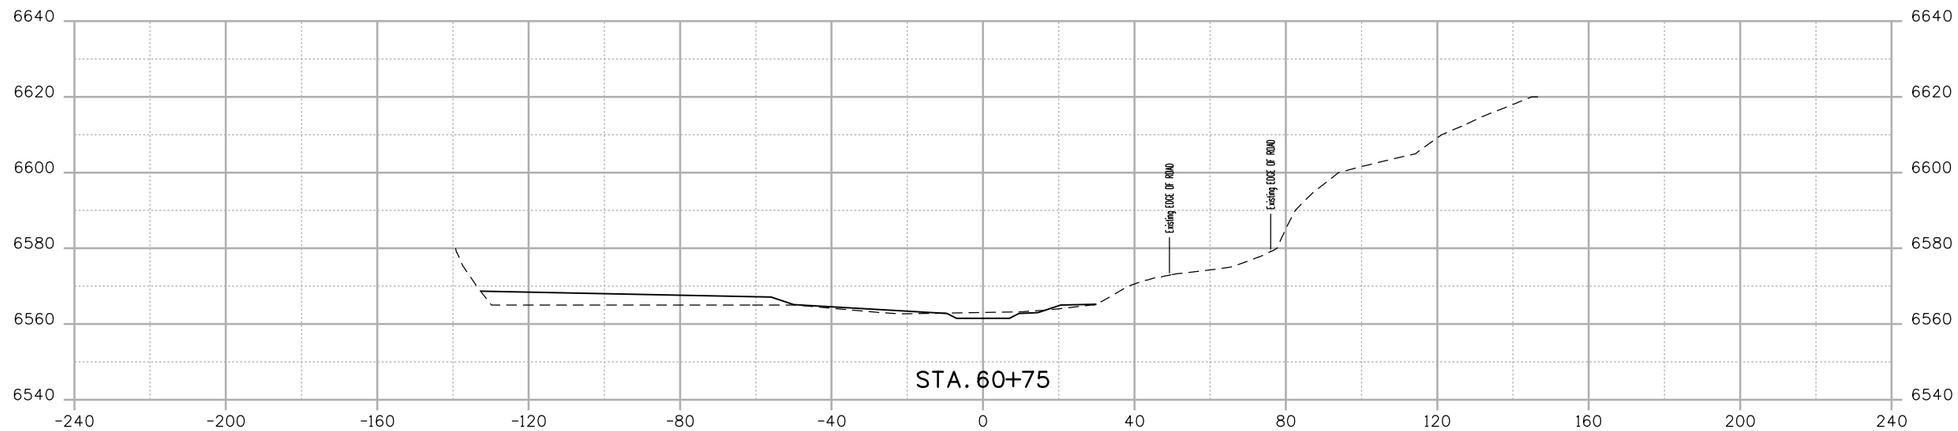

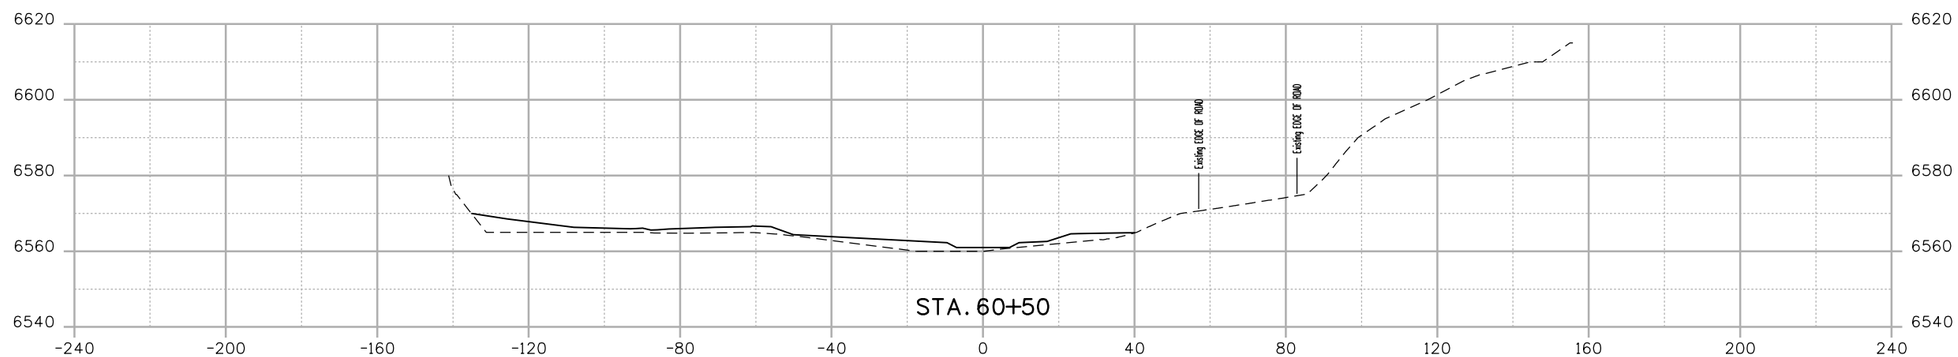

0' 20' 40' 80'

30%

CALL UTILITY NOTIFICATION CENTER OF COLORADO
CALL 2-BUSINESS DAYS IN ADVANCE BEFORE YOU DIG, GRADE, OR EXCAVATE FOR THE MARKING OF UNDERGROUND MEMBER UTILITIES

REVISIONS:	NO.	DATE	REVISION DESCRIPTION:

amec foster wheeler
LYNKER TECHNOLOGIES
otak
Hamm&Sickel Partner

LEFTHAND WATERSHED OVERSIGHT GROUP

DESIGNED:	CAD:	CHECKED:	DATE:

JAMES STREAM CROSS SECTIONS

PROJECT NO:

SHEET NO:

kristina.babonas 8:25:30 AM \\DEN-FS1\5007-Projects\Project\3279\3279_JamesCreek30\Design and Sheet Files\James_creek_CrossSections.dgn

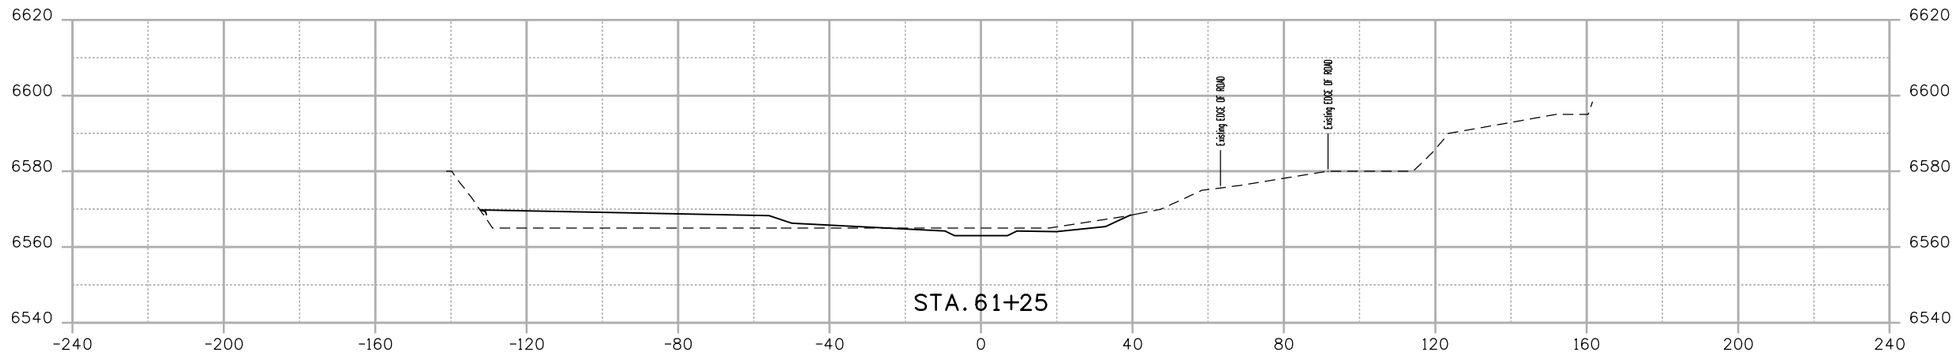

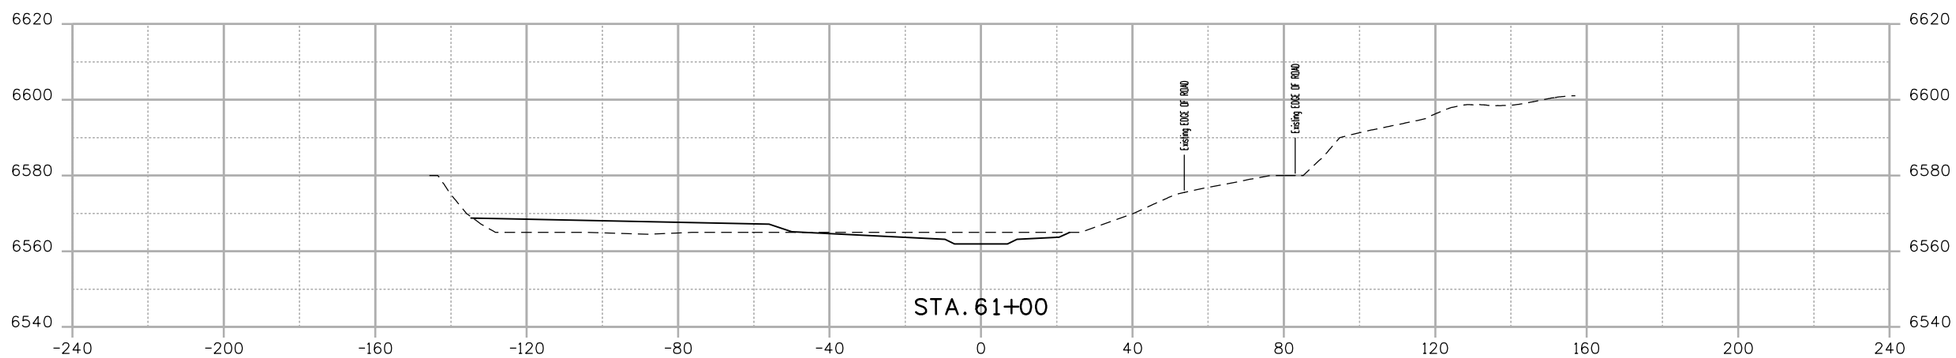

0' 20' 40' 80'

30%

CALL UTILITY NOTIFICATION CENTER OF COLORADO
CALL 2-BUSINESS DAYS IN ADVANCE BEFORE YOU DIG, GRADE, OR EXCAVATE FOR THE MARKING OF UNDERGROUND MEMBER UTILITIES

REVISIONS:	NO.	DATE	REVISION DESCRIPTION:

amec foster wheeler
LYNKER TECHNOLOGIES
otak

LEFTHAND WATERSHED OVERSIGHT GROUP

DESIGNED:	CAD:	CHECKED:	DATE:

JAMES STREAM CROSS SECTIONS

PROJECT NO:

SHEET NO:

kristina.babonas 8:25:31 AM \\DEN-FS1\5007-Projects\Project\3279\3279_JamesCreek.30\Design and Sheet Files\James_creek_CrossSections.dgn

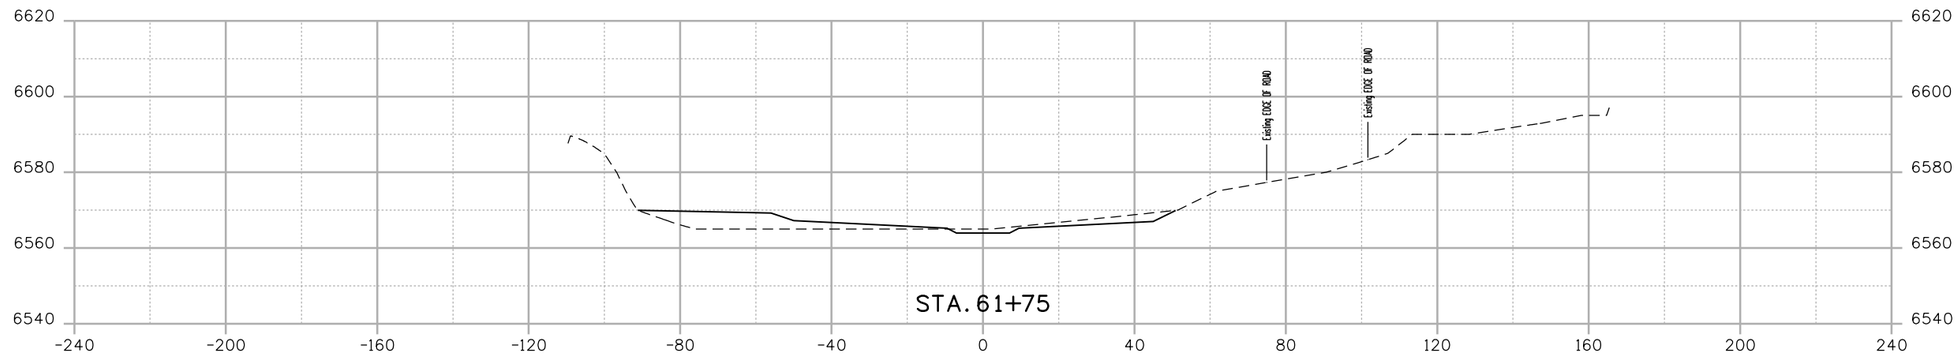

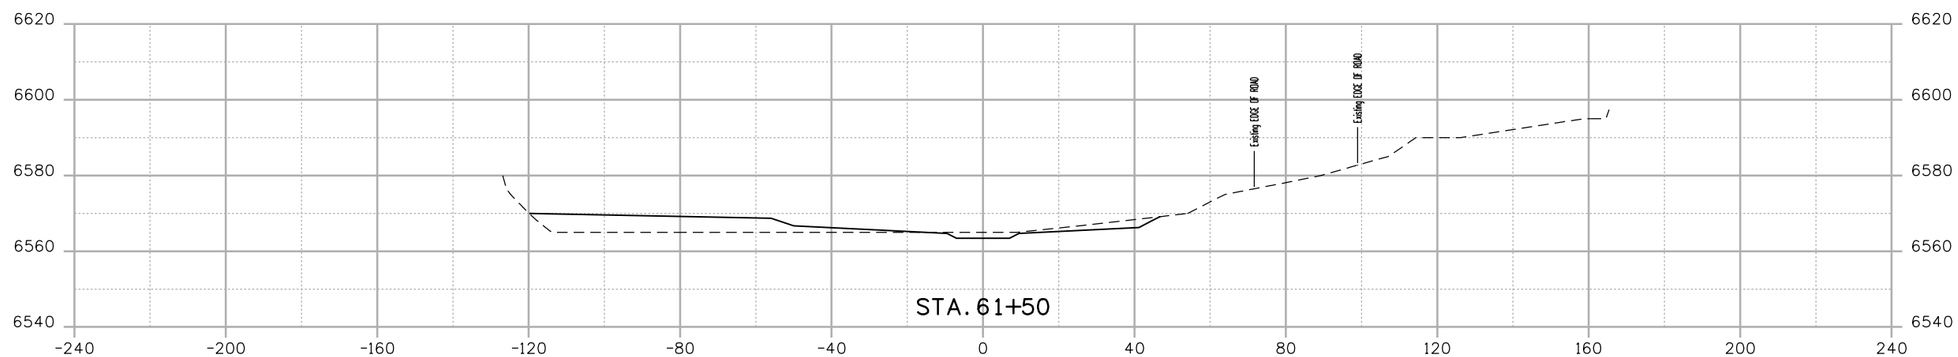

0' 20' 40' 80'

30%

CALL UTILITY NOTIFICATION CENTER OF COLORADO
CALL 2-BUSINESS DAYS IN ADVANCE BEFORE YOU DIG, GRADE, OR EXCAVATE FOR THE MARKING OF UNDERGROUND MEMBER UTILITIES

REVISIONS:	NO.	DATE	REVISION DESCRIPTION:

amec foster wheeler
LYNKER TECHNOLOGIES
otak
Hamm/Skokal Partner

LEFTHAND WATERSHED OVERSIGHT GROUP

DESIGNED:	CAD:	CHECKED:	DATE:

JAMES STREAM CROSS SECTIONS

PROJECT NO:

SHEET NO:

kristina.babonas 8:25:32 AM \\DEN-FS1\5007-Projects\Project\3279\3279_JamesCreek30\Design and Sheet Files\James_creek_CrossSections.dgn

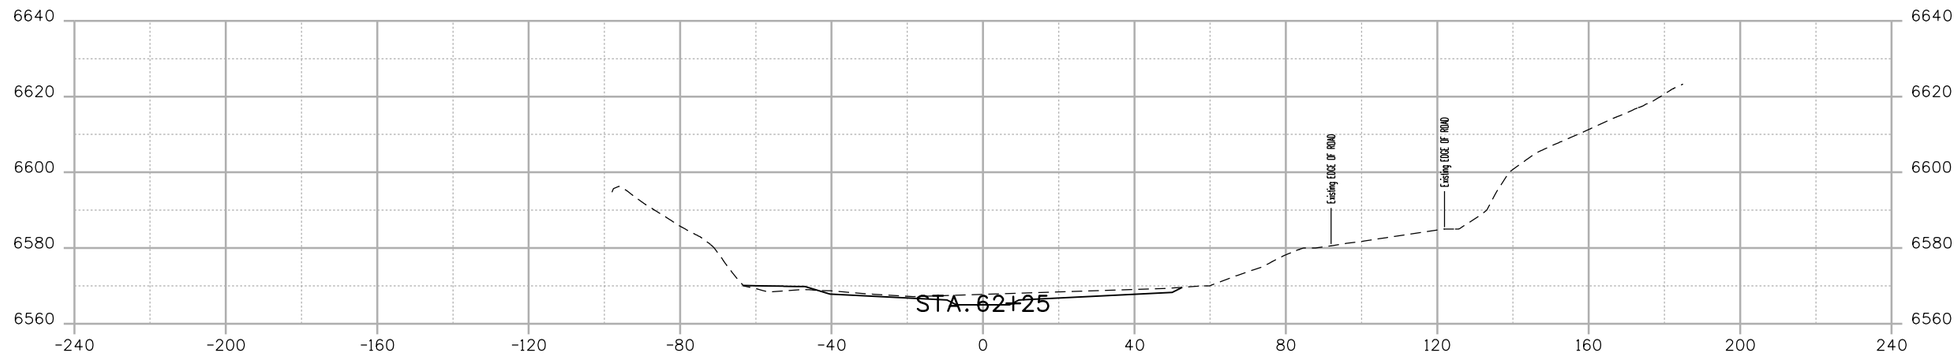

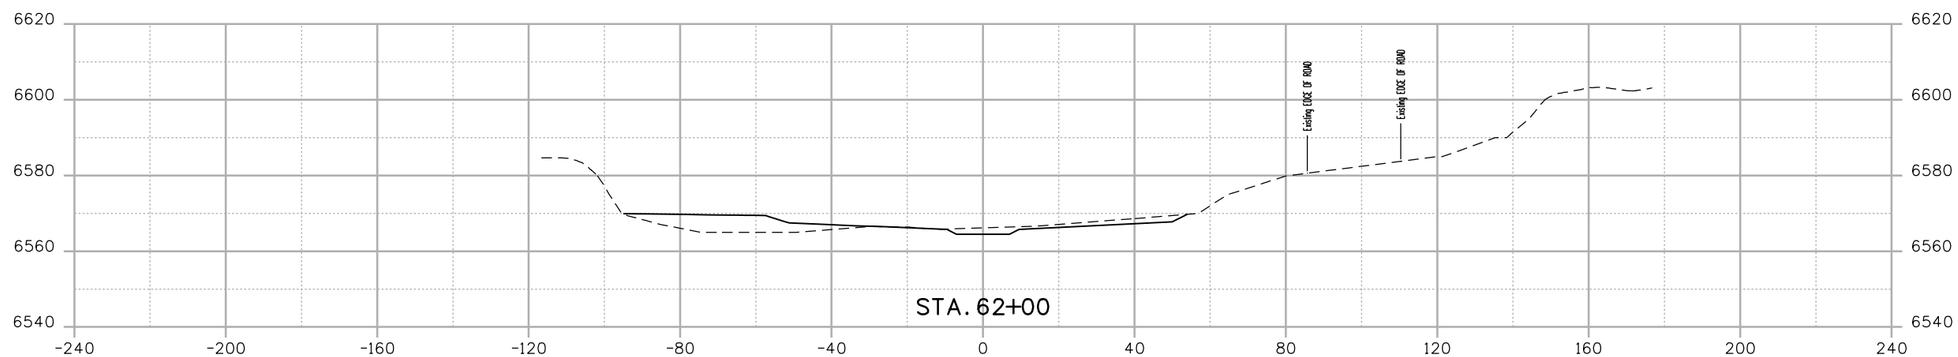

0' 20' 40' 80'

30%

CALL UTILITY NOTIFICATION CENTER OF COLORADO
CALL 2-BUSINESS DAYS IN ADVANCE BEFORE YOU DIG, GRADE, OR EXCAVATE FOR THE MARKING OF UNDERGROUND MEMBER UTILITIES

REVISIONS:	NO.	DATE	REVISION DESCRIPTION:

amec foster wheeler
LYNKER TECHNOLOGIES
otak
Hamm/Sickel Partner

LEFTHAND WATERSHED OVERSIGHT GROUP

DESIGNED:	CAD:	CHECKED:	DATE:

JAMES STREAM CROSS SECTIONS

PROJECT NO:

SHEET NO:

kristina.babonas 8:25:33 AM \\DEN-FS1\5007-Projects\Project\3279\3279_JamesCreek30\Design and Sheet Files\James_creek_CrossSections.dgn

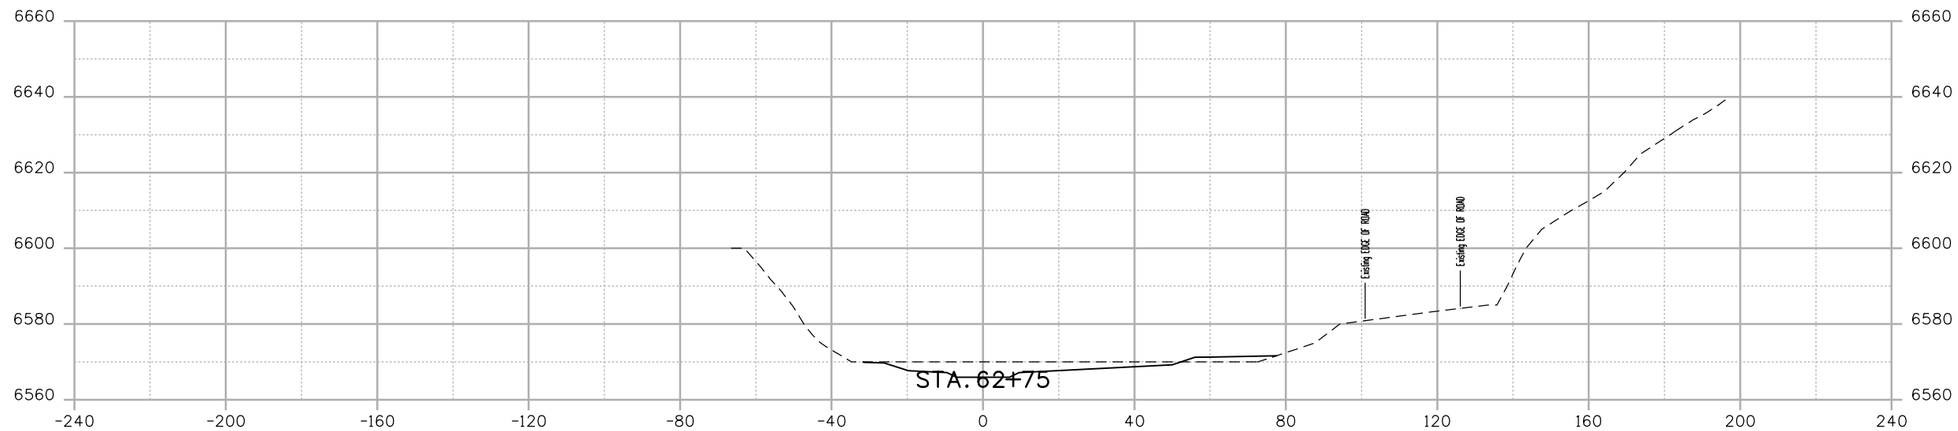

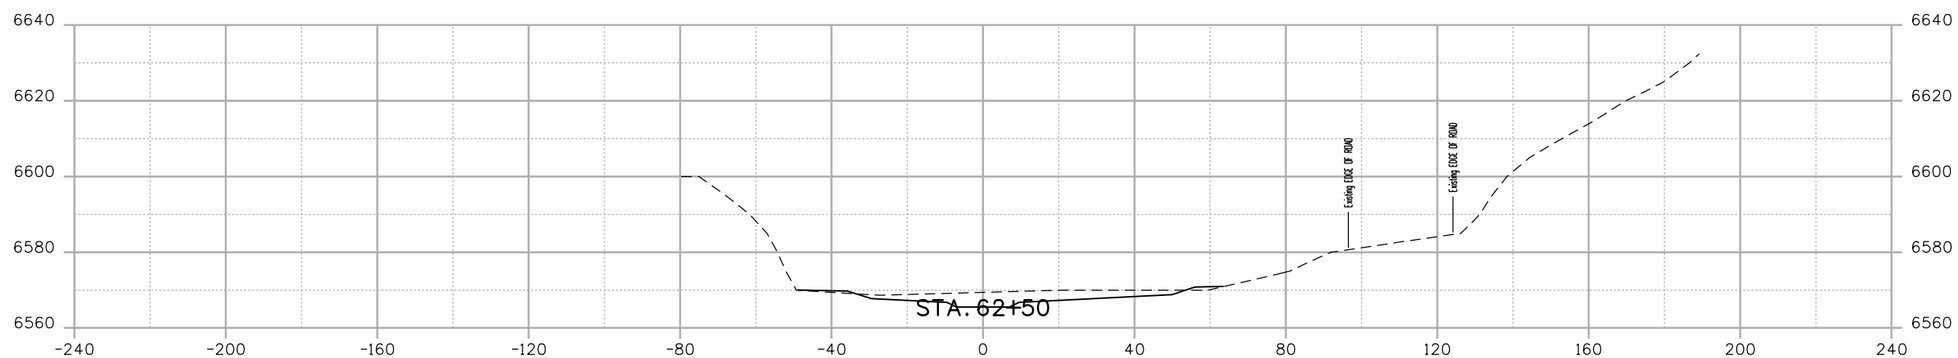

0' 20' 40' 80'

30%

CALL UTILITY NOTIFICATION CENTER OF COLORADO
CALL 2-BUSINESS DAYS IN ADVANCE BEFORE YOU DIG, GRADE, OR EXCAVATE FOR THE MARKING OF UNDERGROUND MEMBER UTILITIES

REVISIONS:	NO.	DATE	REVISION DESCRIPTION:

amec foster wheeler
LYNKER TECHNOLOGIES
otak
Hamm|Clifford Partners

LEFTHAND WATERSHED OVERSIGHT GROUP

DESIGNED:	CAD:	CHECKED:	DATE:

JAMES STREAM CROSS SECTIONS

PROJECT NO:

SHEET NO:

kristina.babonas 8:25:34 AM \\DEN-FS1\5007-Projects\Project\3279\3279_JamesCreek30\Design and Sheet Files\James_creek_CrossSections.dgn

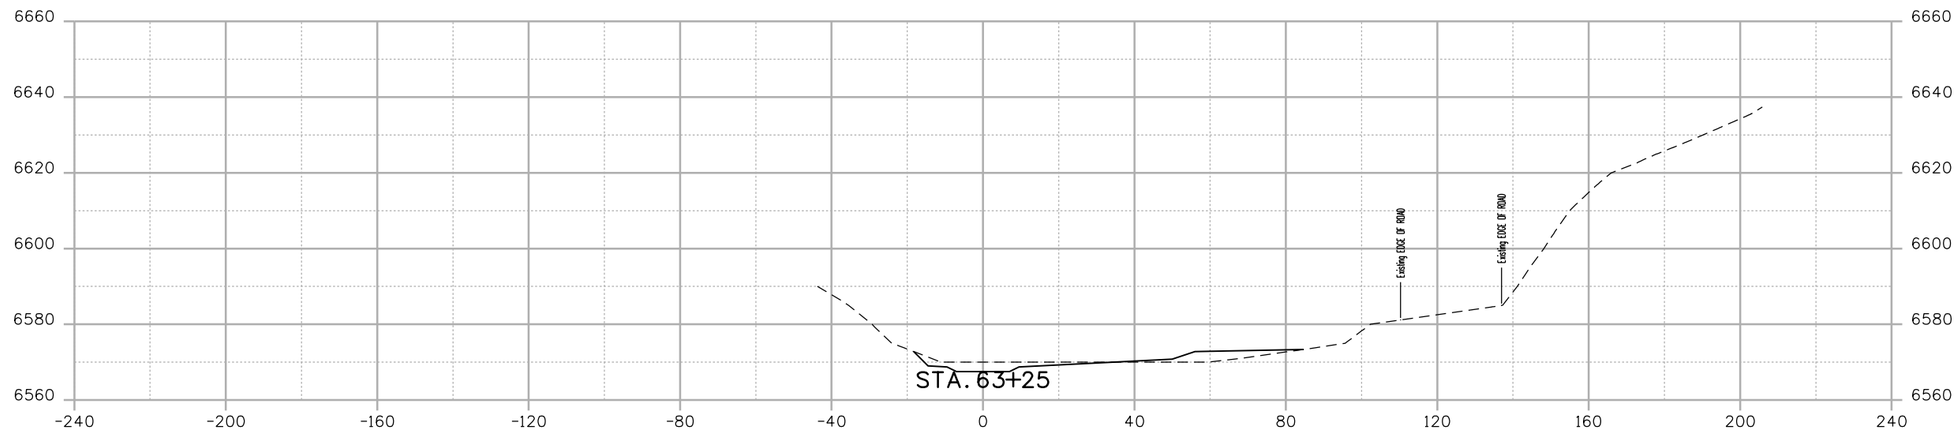

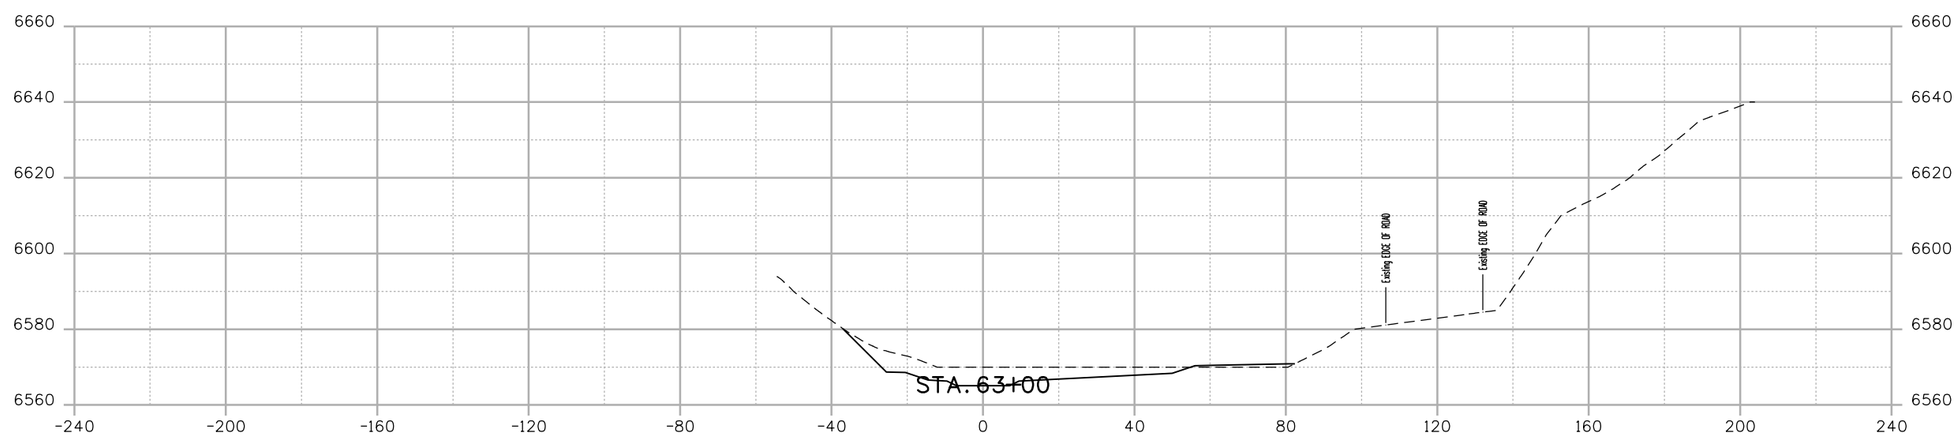

0' 20' 40' 80'

30%

CALL UTILITY NOTIFICATION CENTER OF COLORADO
CALL 2-BUSINESS DAYS IN ADVANCE BEFORE YOU DIG, GRADE, OR EXCAVATE FOR THE MARKING OF UNDERGROUND MEMBER UTILITIES

REVISIONS:	NO.	DATE	REVISION DESCRIPTION:

amec foster wheeler
LYNKER TECHNOLOGIES
otak
Hamm|Clifford Partners

LEFTHAND WATERSHED OVERSIGHT GROUP

DESIGNED:	CAD:	CHECKED:	DATE:

JAMES STREAM CROSS SECTIONS

PROJECT NO:

SHEET NO:

kristina.babonas 8:25:34 AM \\DEN-FS1\5007-Projects\Project\3279\3279_JamesCreek30\Design and Sheet Files\James_creek_CrossSections.dgn

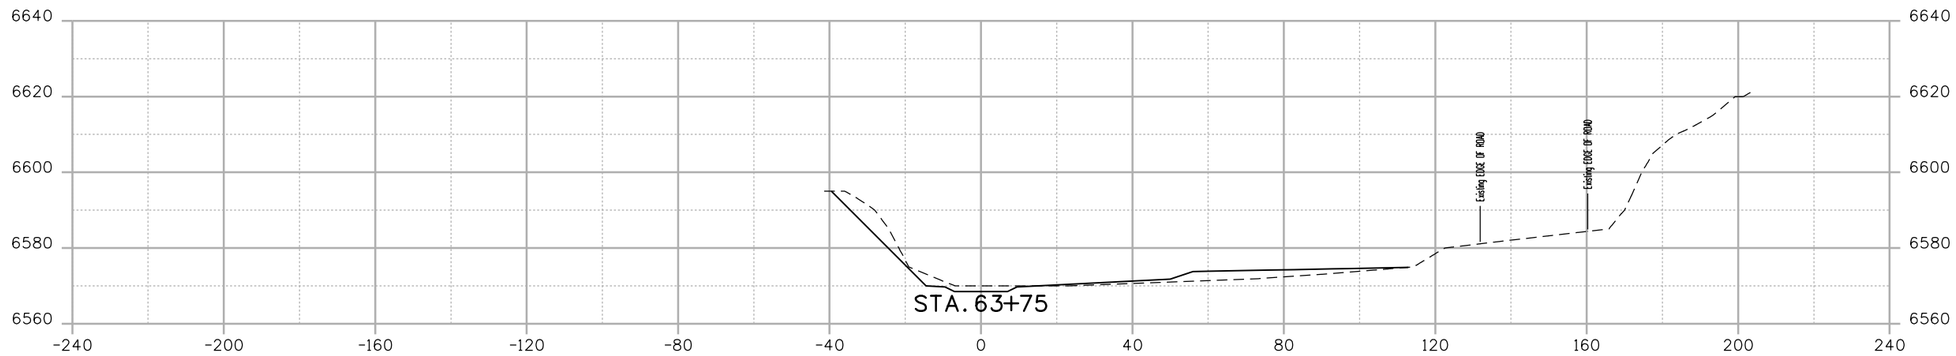

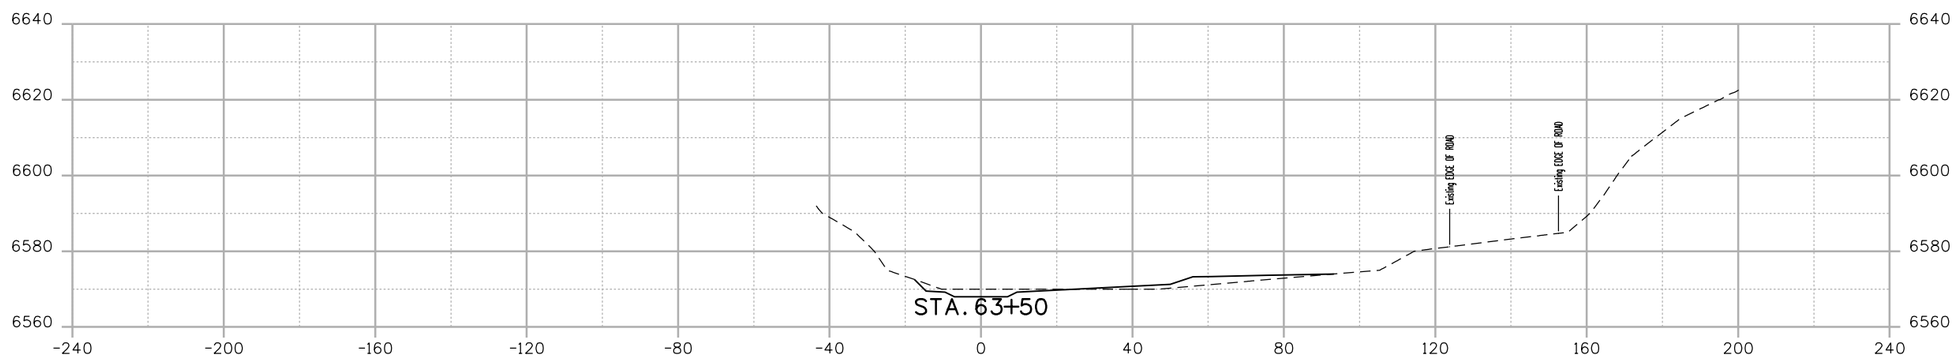

0' 20' 40' 80'

30%

CALL UTILITY NOTIFICATION CENTER OF COLORADO
CALL 2-BUSINESS DAYS IN ADVANCE BEFORE YOU DIG, GRADE, OR EXCAVATE FOR THE MARKING OF UNDERGROUND MEMBER UTILITIES

REVISIONS:	NO.	DATE	REVISION DESCRIPTION:

amec foster wheeler
LYNKER TECHNOLOGIES
otak
Hamm/Skidmore Partners

LEFTHAND WATERSHED OVERSIGHT GROUP

DESIGNED:	CAD:	CHECKED:	DATE:

JAMES STREAM CROSS SECTIONS

PROJECT NO:

SHEET NO:

kristina.babonas 8:25:35 AM \\DEN-FS1\5007-Projects\Project\3279\3279_JamesCreek30\Design and Sheet Files\James_creek_CrossSections.dgn

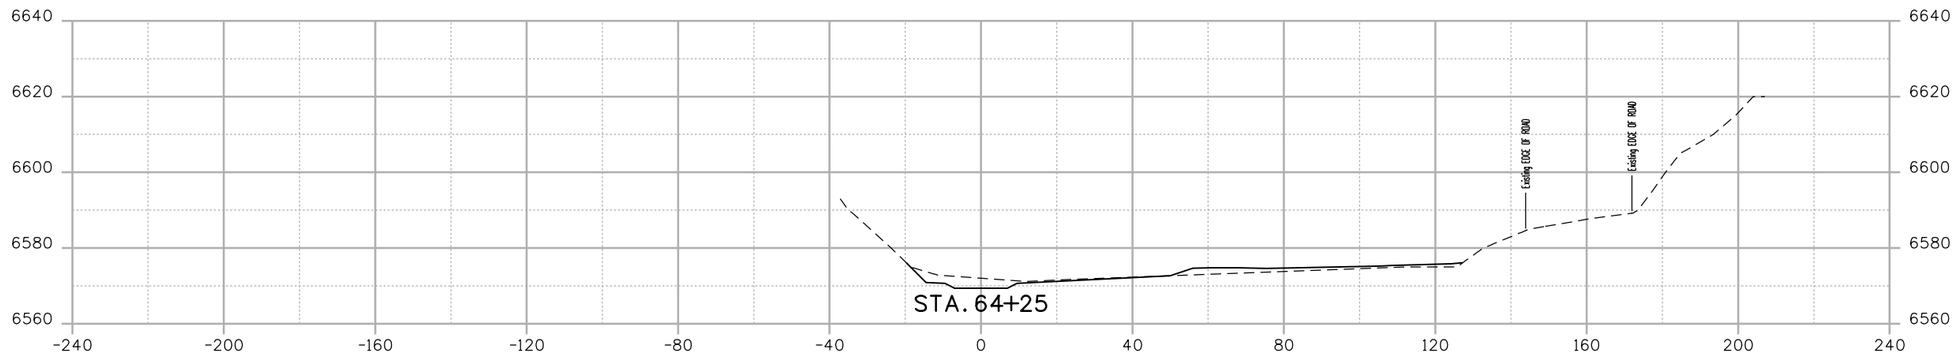

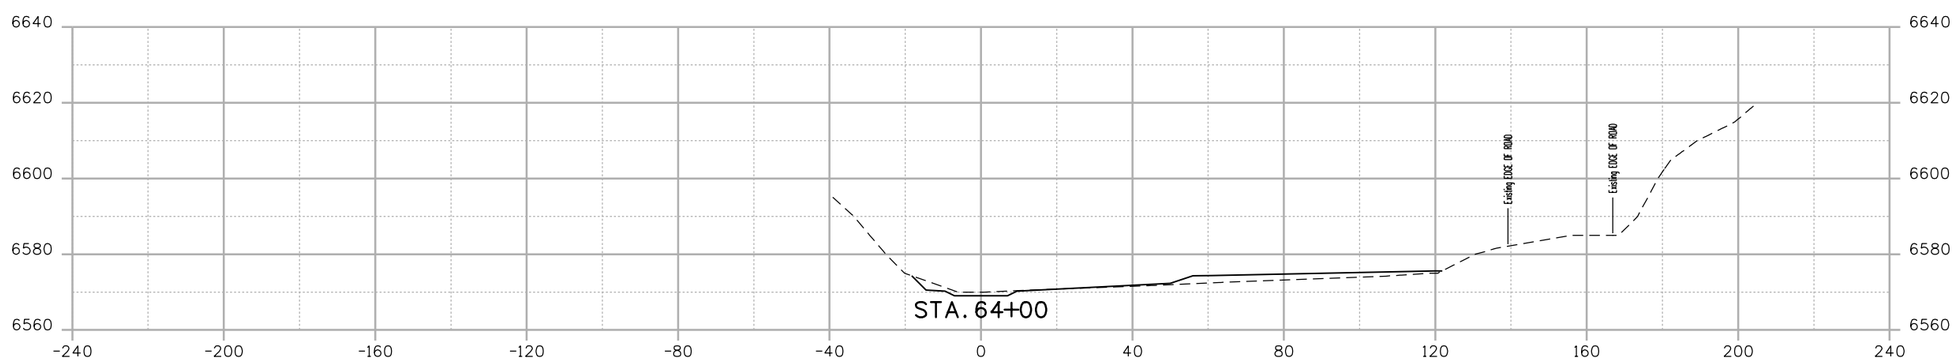

0' 20' 40' 80'

30%

CALL UTILITY NOTIFICATION CENTER OF COLORADO
CALL 2-BUSINESS DAYS IN ADVANCE BEFORE YOU DIG, GRADE, OR EXCAVATE FOR THE MARKING OF UNDERGROUND MEMBER UTILITIES

REVISIONS:	NO.	DATE	REVISION DESCRIPTION:

amec foster wheeler
LYNKER TECHNOLOGIES
otak
HammCliche Partner

LEFTHAND WATERSHED OVERSIGHT GROUP

DESIGNED:	CAD:	CHECKED:	DATE:

JAMES STREAM CROSS SECTIONS

PROJECT NO:	SHEET NO:

kristina.babonas 8:25:36 AM \\DEN-FS1\5007-Projects\Project\3279\3279_JamesCreek30\Design and Sheet Files\James_creek_CrossSections.dgn

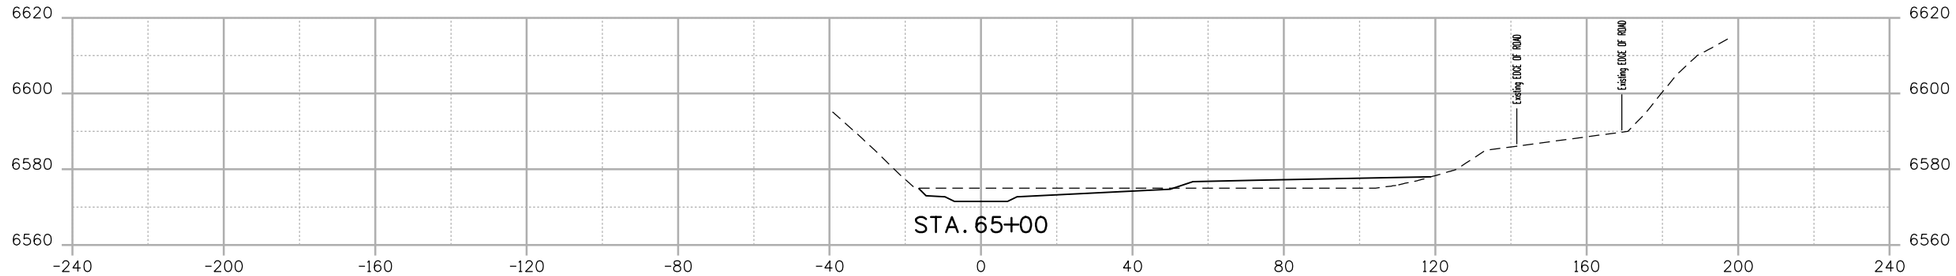

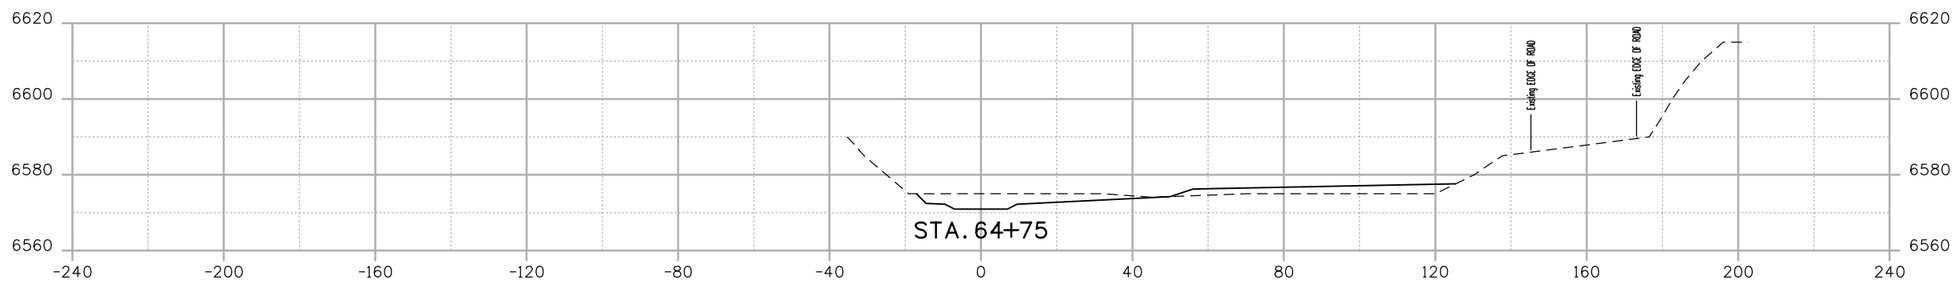

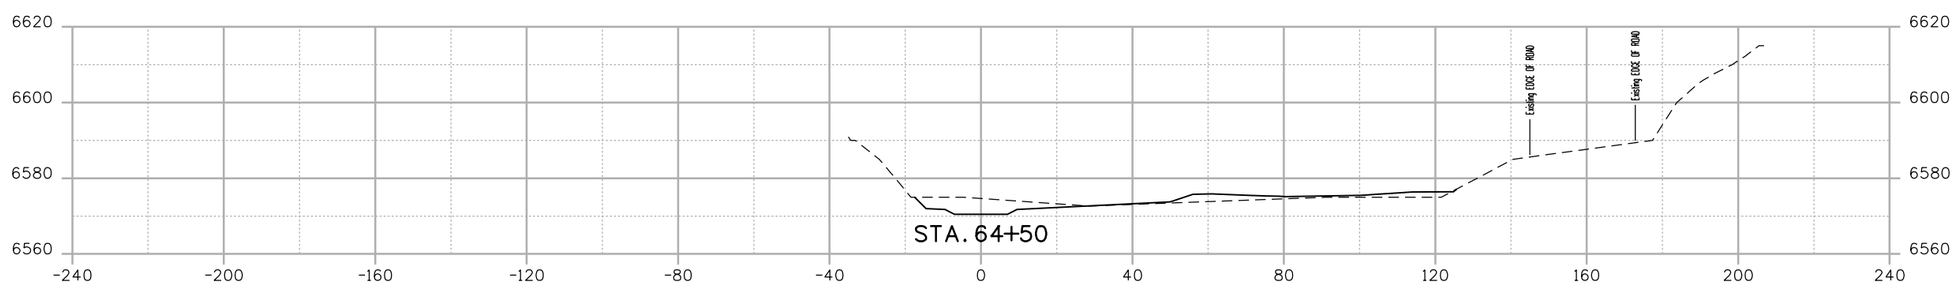

0' 20' 40' 80'

30%

CALL UTILITY NOTIFICATION CENTER OF COLORADO
CALL 2-BUSINESS DAYS IN ADVANCE BEFORE YOU DIG, GRADE, OR EXCAVATE FOR THE MARKING OF UNDERGROUND MEMBER UTILITIES

REVISIONS:	NO.	DATE	REVISION DESCRIPTION:

amec foster wheeler
LYNKER TECHNOLOGIES
otak
Hamm&Clark-Kiel Partner

LEFTHAND WATERSHED OVERSIGHT GROUP

DESIGNED:	CAD:	CHECKED:	DATE:

JAMES STREAM CROSS SECTIONS

PROJECT NO:

SHEET NO:

kristina.babonas 8:25:37 AM \\DEN-FS1\5007-Projects\Project\3279\3279_JamesCreek30\Design and Sheet Files\James_creek_CrossSections.dgn

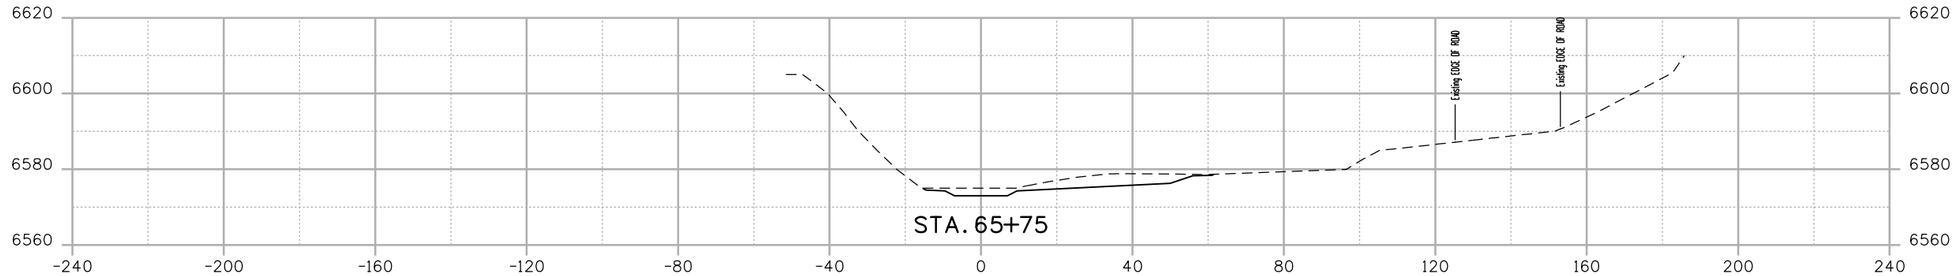

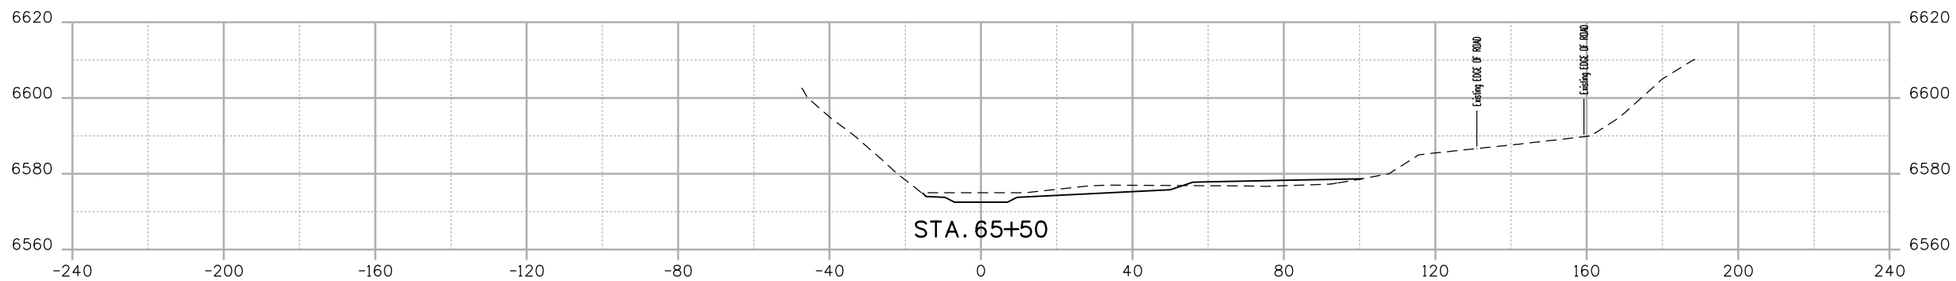

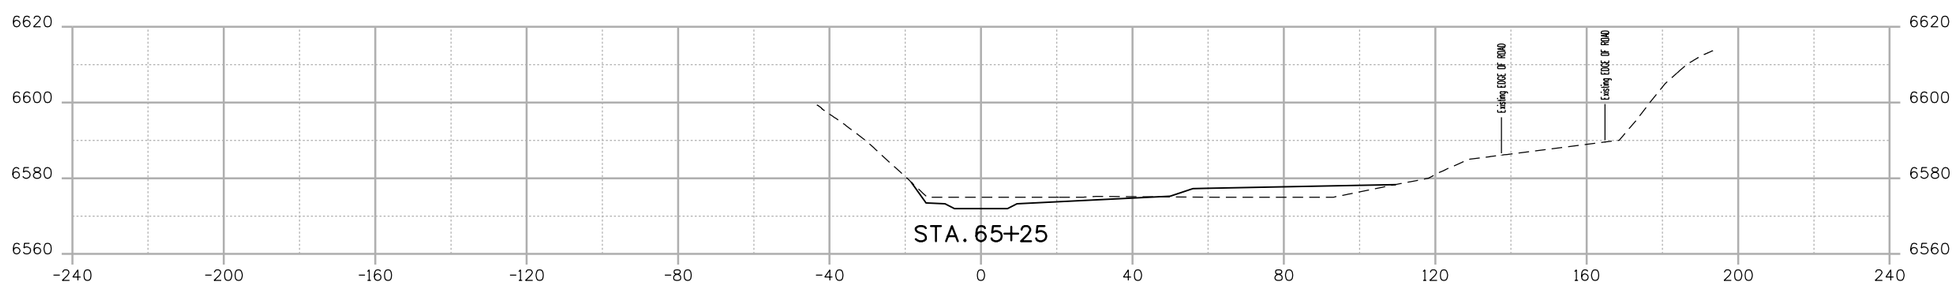

0' 20' 40' 80'

30%

CALL UTILITY NOTIFICATION CENTER OF COLORADO
CALL 2-BUSINESS DAYS IN ADVANCE BEFORE YOU DIG, GRADE, OR EXCAVATE FOR THE MARKING OF UNDERGROUND MEMBER UTILITIES

REVISIONS:	NO.	DATE	REVISION DESCRIPTION:

amec foster wheeler · LYNKER TECHNOLOGIES · otak

LEFTHAND WATERSHED OVERSIGHT GROUP

DESIGNED:	CAD:	CHECKED:	DATE:

JAMES STREAM CROSS SECTIONS

PROJECT NO: SHEET NO:

kristina.babonas 8:25:38 AM \\DEN-FS1\5007-Projects\Project\3279\3279_JamesCreek30\Design and Sheet Files\James_creek_CrossSections.dgn

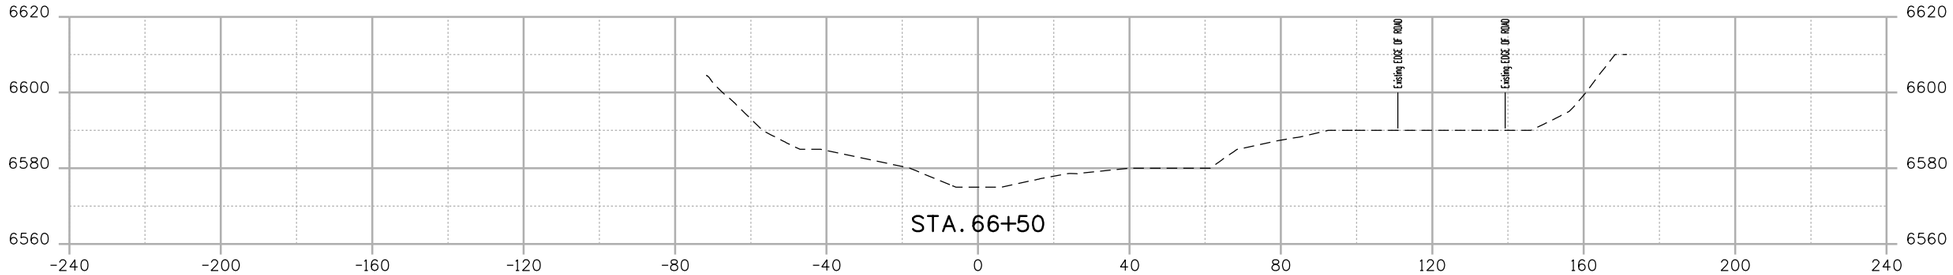

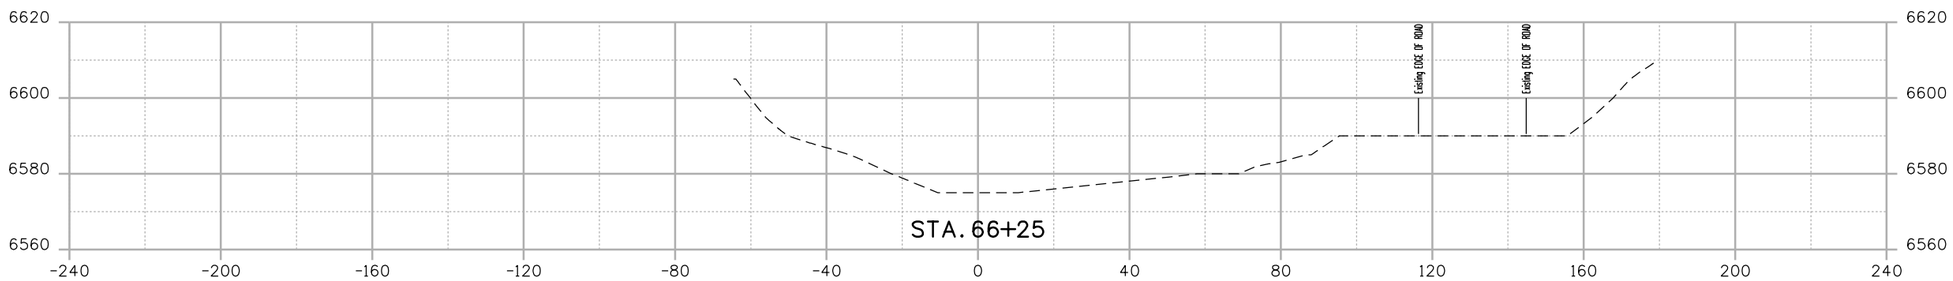

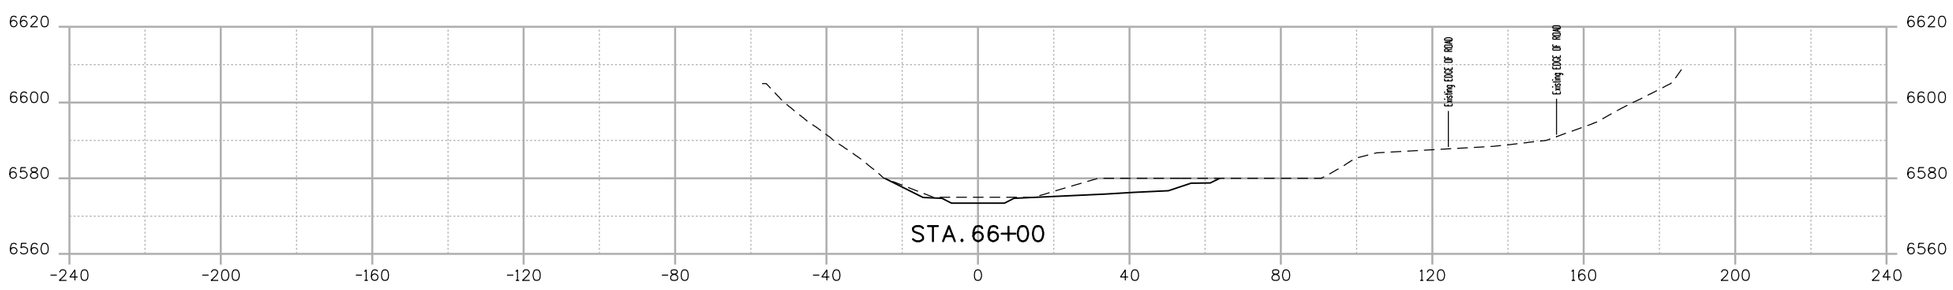

0' 20' 40' 80'

30%

CALL UTILITY NOTIFICATION CENTER OF COLORADO
CALL 2-BUSINESS DAYS IN ADVANCE BEFORE YOU DIG, GRADE, OR EXCAVATE FOR THE MARKING OF UNDERGROUND MEMBER UTILITIES

REVISIONS:	NO.	DATE	REVISION DESCRIPTION:

amec foster wheeler
LYNKER TECHNOLOGIES
otak
HannaClick-Out Partner

LEFTHAND WATERSHED OVERSIGHT GROUP

DESIGNED:	CAD:	CHECKED:	DATE:

JAMES STREAM CROSS SECTIONS

PROJECT NO:
SHEET NO:

kristina.babonas 8:25:39 AM \\DEN-FS1\5007-Projects\Project\3279\3279_JamesCreek30\Design and Sheet Files\James_creek_CrossSections.dgn