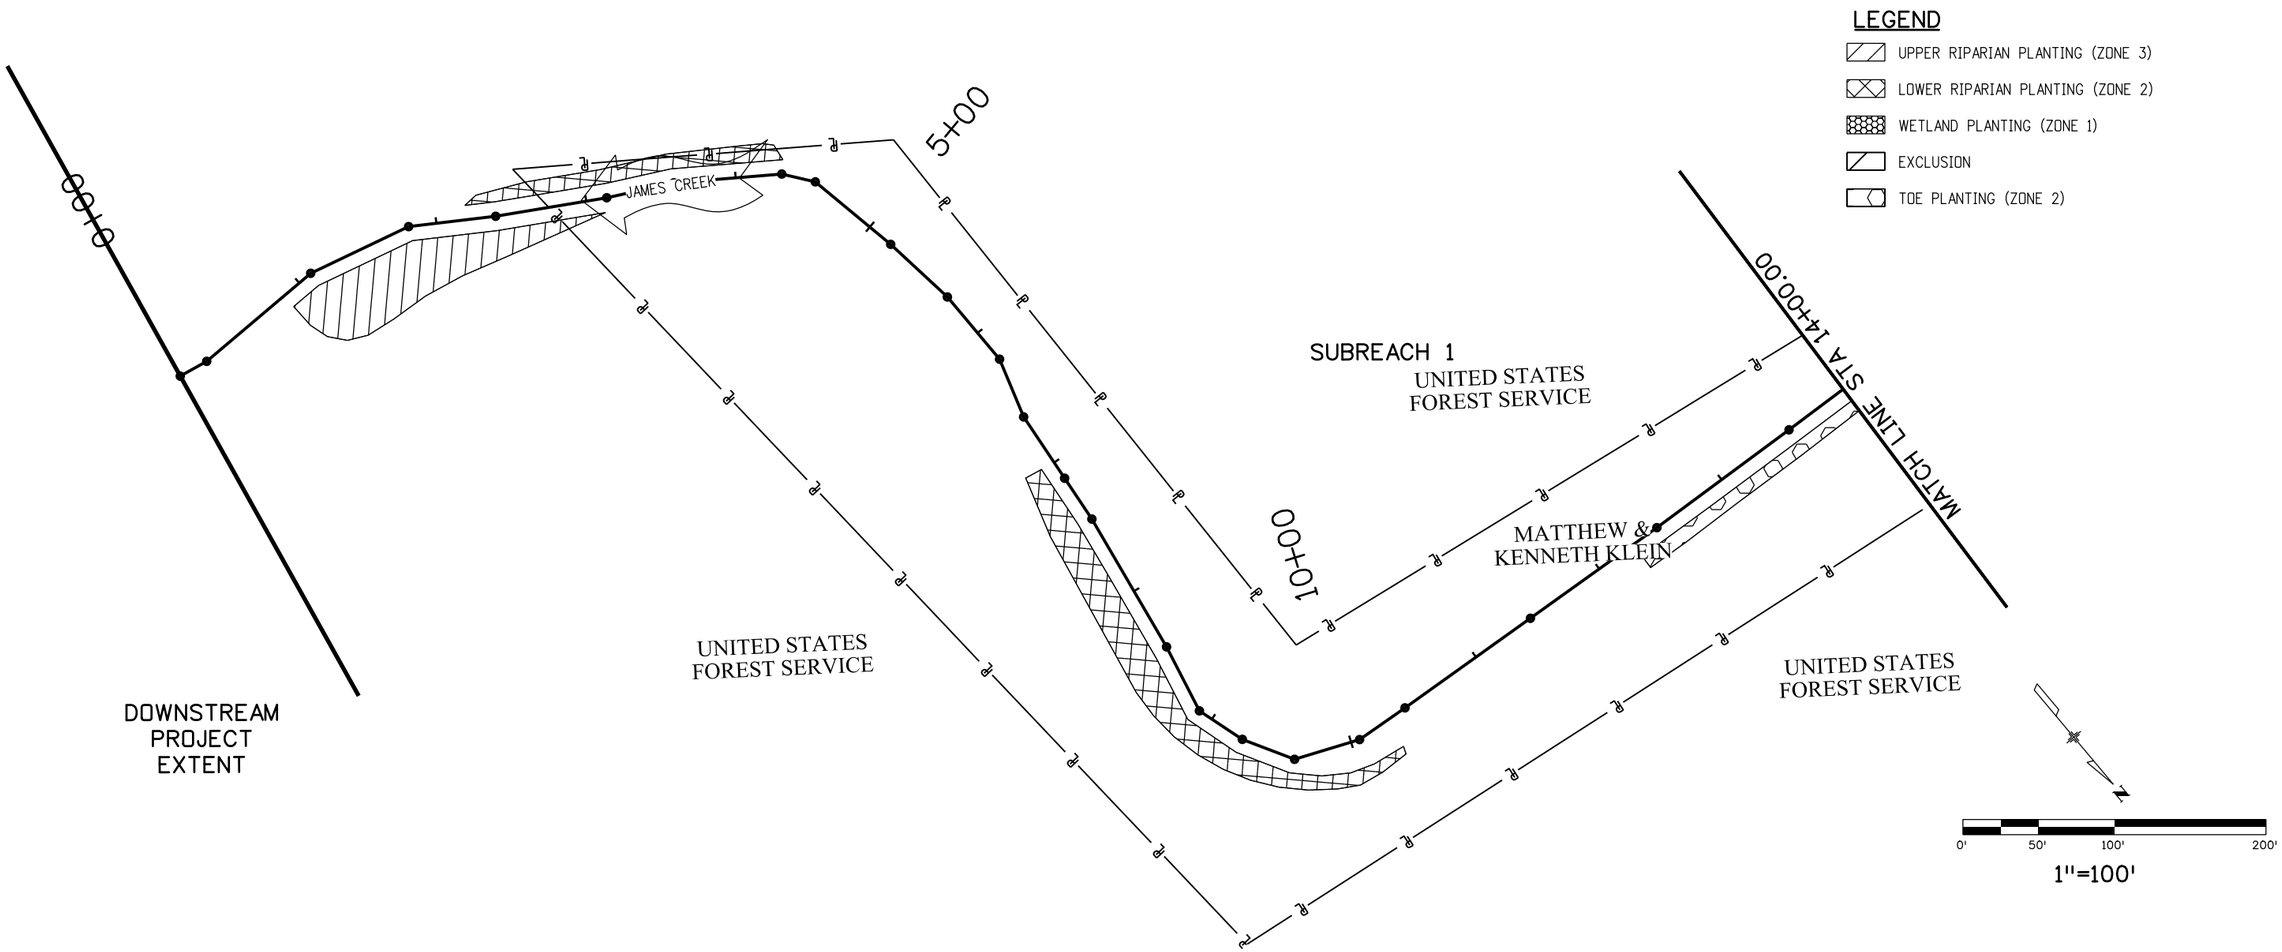

30%

CALL UTILITY NOTIFICATION CENTER OF COLORADO
CALL 2-BUSINESS DAYS IN ADVANCE BEFORE YOU DIG, GRADE, OR EXCAVATE FOR THE MARKING OF UNDERGROUND MEMBER UTILITIES

REVISIONS:	NO.	DATE	REVISION DESCRIPTION:

ecos ecosystem services llc

LEFTHAND WATERSHED OVERSIGHT GROUP

DESIGNED:	CAD:	CHECKED:	DATE:

JAMES CREEK PLANTING PLAN (1 OF 5)

PROJECT NO: | SHEET NO:

rebecca.ryan 6:16:44 PM \\DEN-FS1\5007-Projects\Project\3279\3279_JamesCreek30\Design and Sheet Files\James_Creek_Plant01.dgn

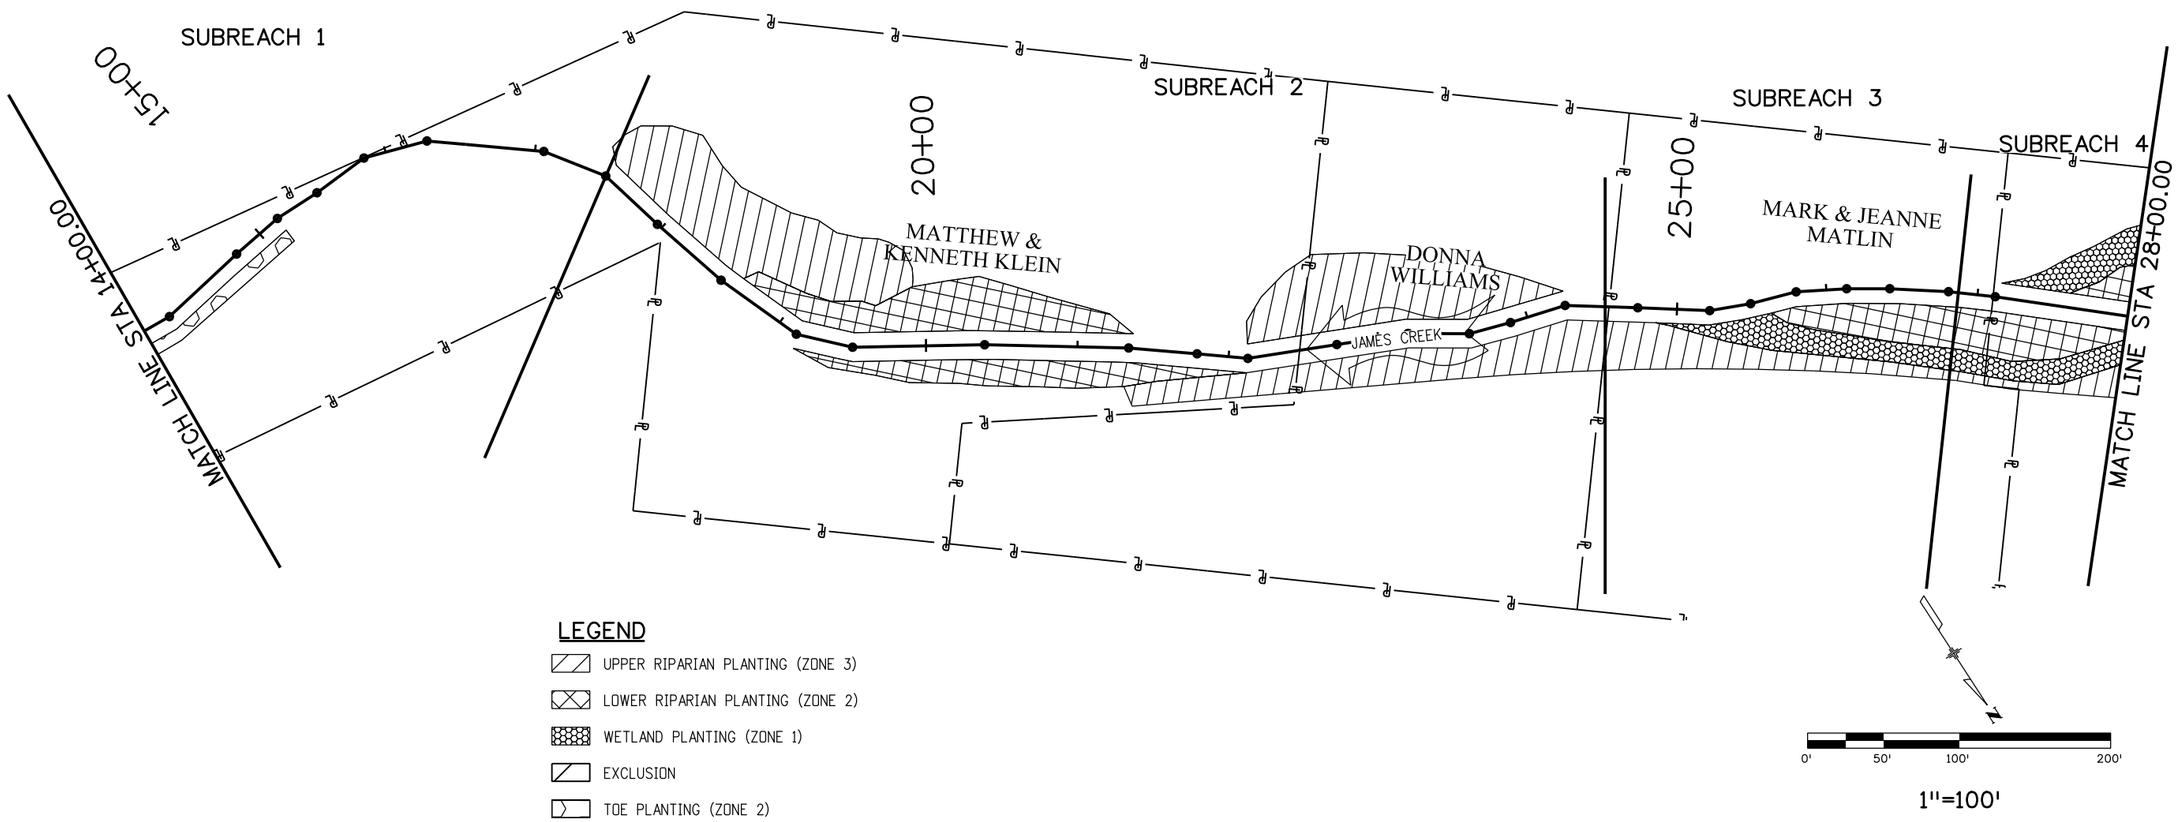

30%

CALL UTILITY NOTIFICATION CENTER OF COLORADO
CALL 2-BUSINESS DAYS IN ADVANCE BEFORE YOU DIG, GRADE, OR EXCAVATE FOR THE MARKING OF UNDERGROUND MEMBER UTILITIES

REVISIONS:	NO.	DATE	REVISION DESCRIPTION:

ecos ecosystem services LLC

LEFTHAND WATERSHED OVERSIGHT GROUP

DESIGNED:	CAD:	CHECKED:	DATE:

JAMES CREEK PLANTING PLAN (2 OF 5)

PROJECT NO: | SHEET NO:

rebecca.ryan 6:21:14 PM \\DEN-FS1\5007-Projects\Project\3279\3279_JamesCreek30\Design and Sheet Files\James_Creek_Plant02.dgn

LEGEND

- UPPER RIPARIAN PLANTING (ZONE 3)
- LOWER RIPARIAN PLANTING (ZONE 2)
- WETLAND PLANTING (ZONE 1)
- EXCLUSION
- TOE PLANTING (ZONE 2)

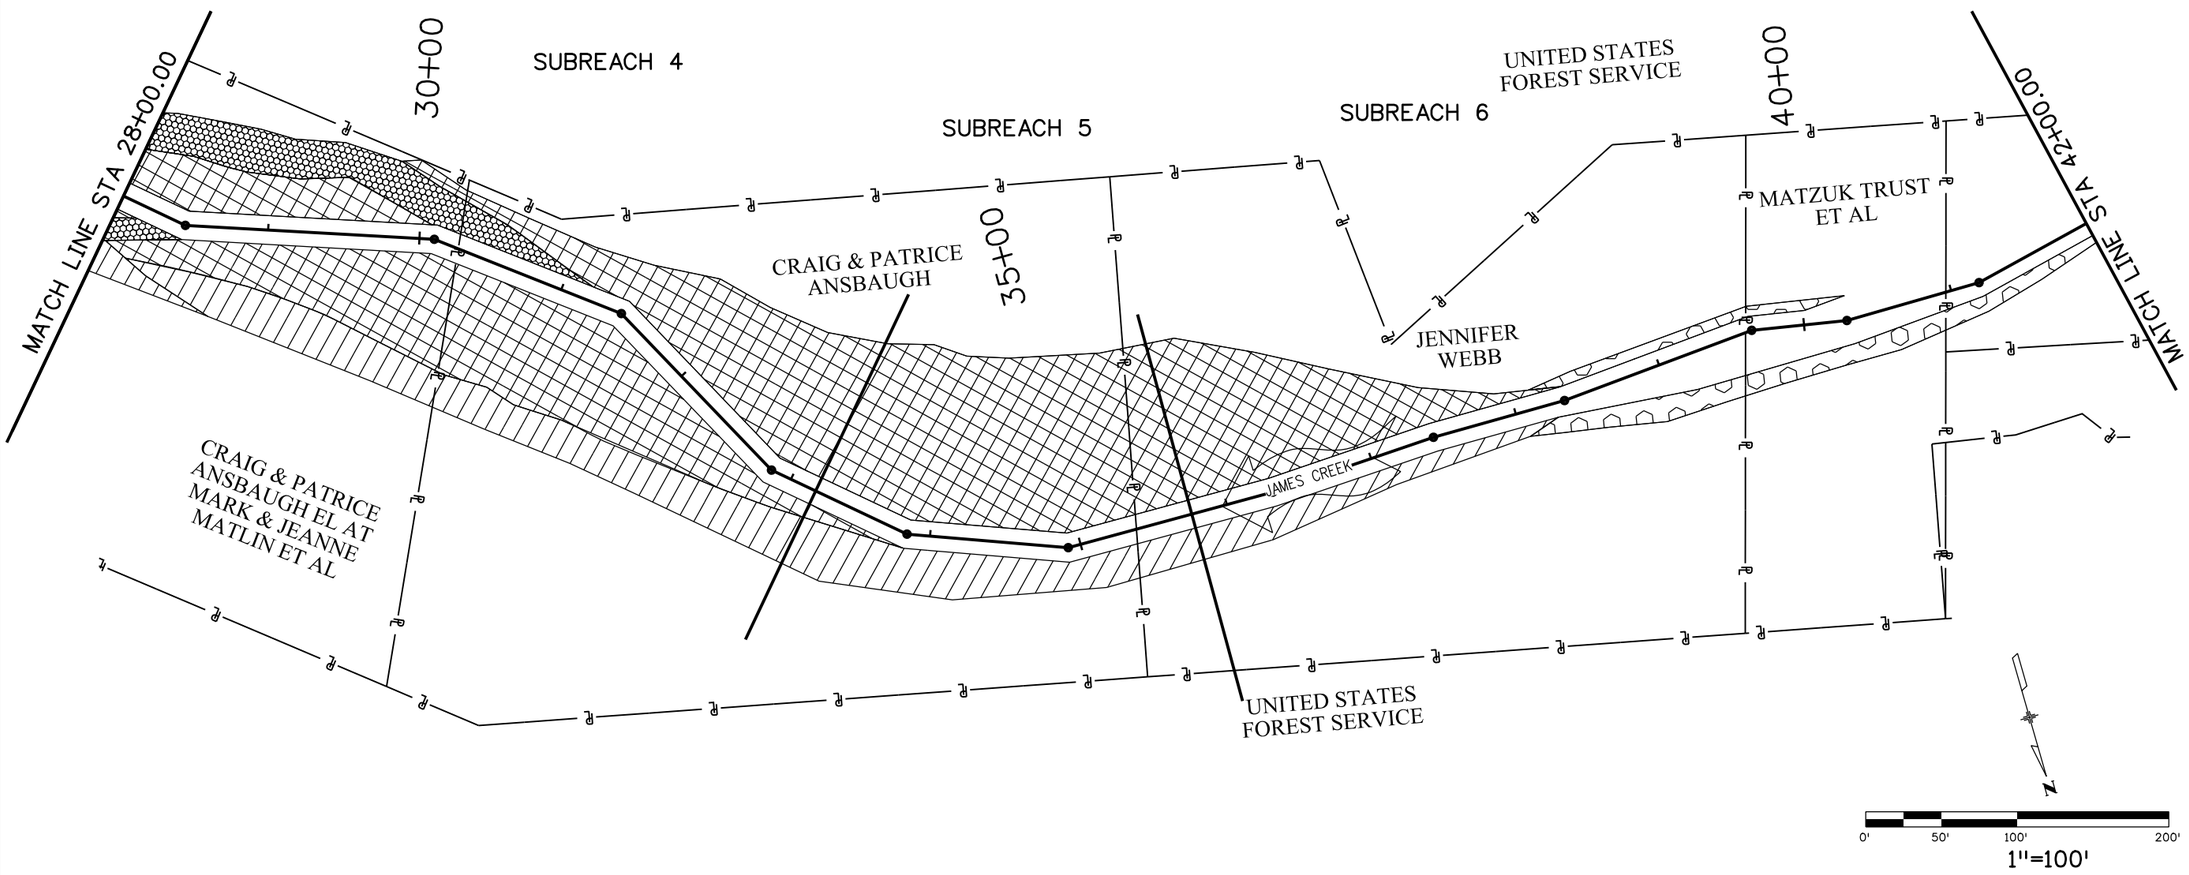

30%

CALL UTILITY NOTIFICATION CENTER OF COLORADO
CALL 2-BUSINESS DAYS IN ADVANCE BEFORE YOU DIG, GRADE, OR EXCAVATE FOR THE MARKING OF UNDERGROUND MEMBER UTILITIES

REVISIONS:	NO.	DATE	REVISION DESCRIPTION:

ecos ecosystem services LLC

LEFTHAND WATERSHED OVERSIGHT GROUP

DESIGNED:	CAD:	CHECKED:	DATE:

JAMES CREEK PLANTING PLAN (3 OF 5)

PROJECT NO: | SHEET NO:

rebecca.ryan 6:58:46 PM \\DEN-FS1\5007-Projects\Project\3279\3279_JamesCreek30\Design and Sheet Files\James_Creek_Plant03.dgn

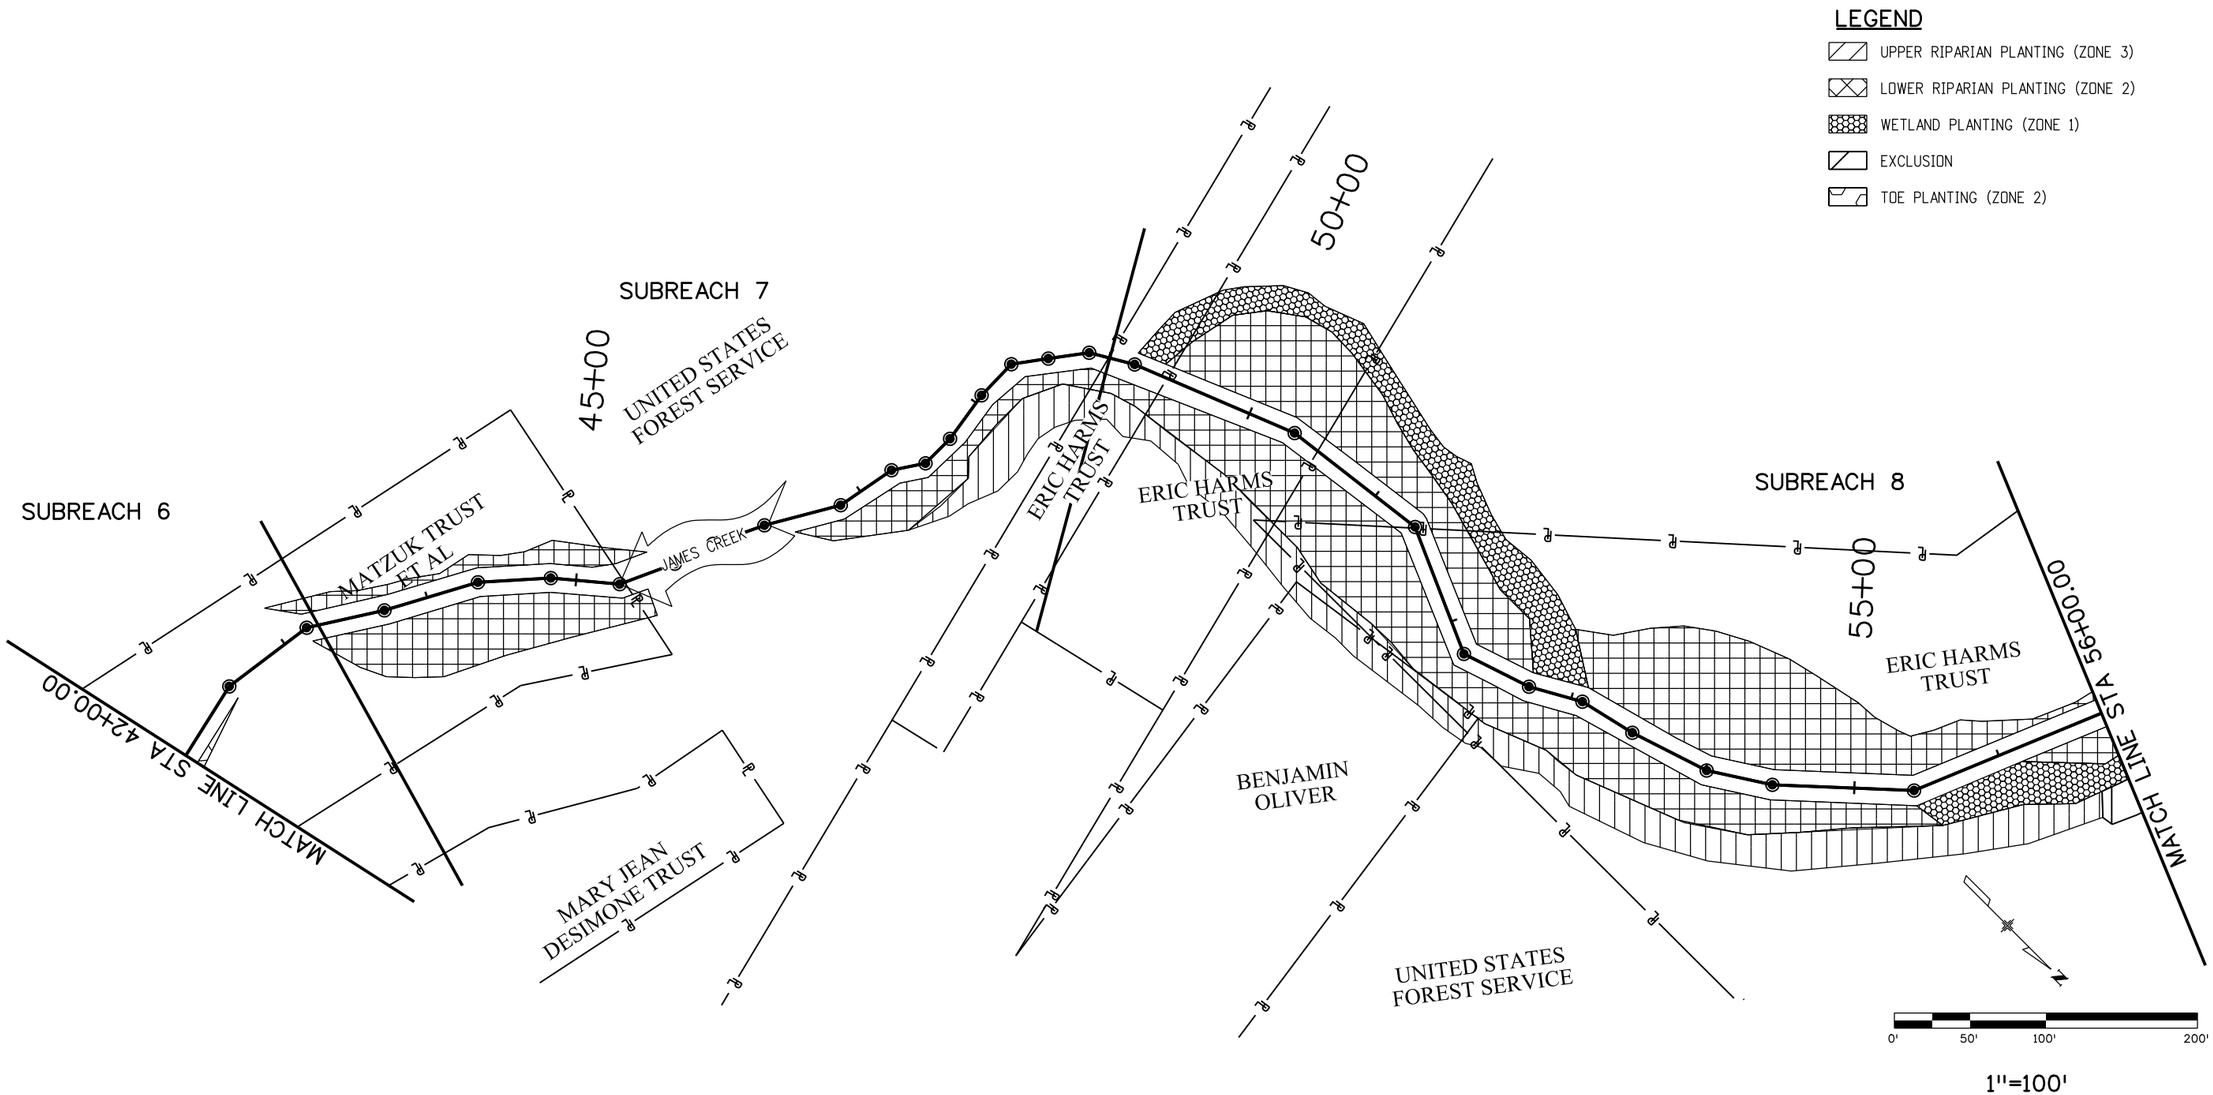

30%

CALL UTILITY NOTIFICATION CENTER OF COLORADO
CALL 2-BUSINESS DAYS IN ADVANCE BEFORE YOU DIG, GRADE, OR EXCAVATE FOR THE MARKING OF UNDERGROUND MEMBER UTILITIES

REVISIONS:	NO.	DATE	REVISION DESCRIPTION:

ecos ecosystem services LLC

LEFTHAND WATERSHED OVERSIGHT GROUP

DESIGNED:	CAD:	CHECKED:	DATE:

JAMES CREEK PLANTING PLAN (4 OF 5)

PROJECT NO:

SHEET NO:

rebecca.ryan 6:34:48 PM \\DEN-FS1\5007-Projects\Project\3279\3279_JamesCreek30\Design and Sheet Files\James_Creek_Plant04.dgn

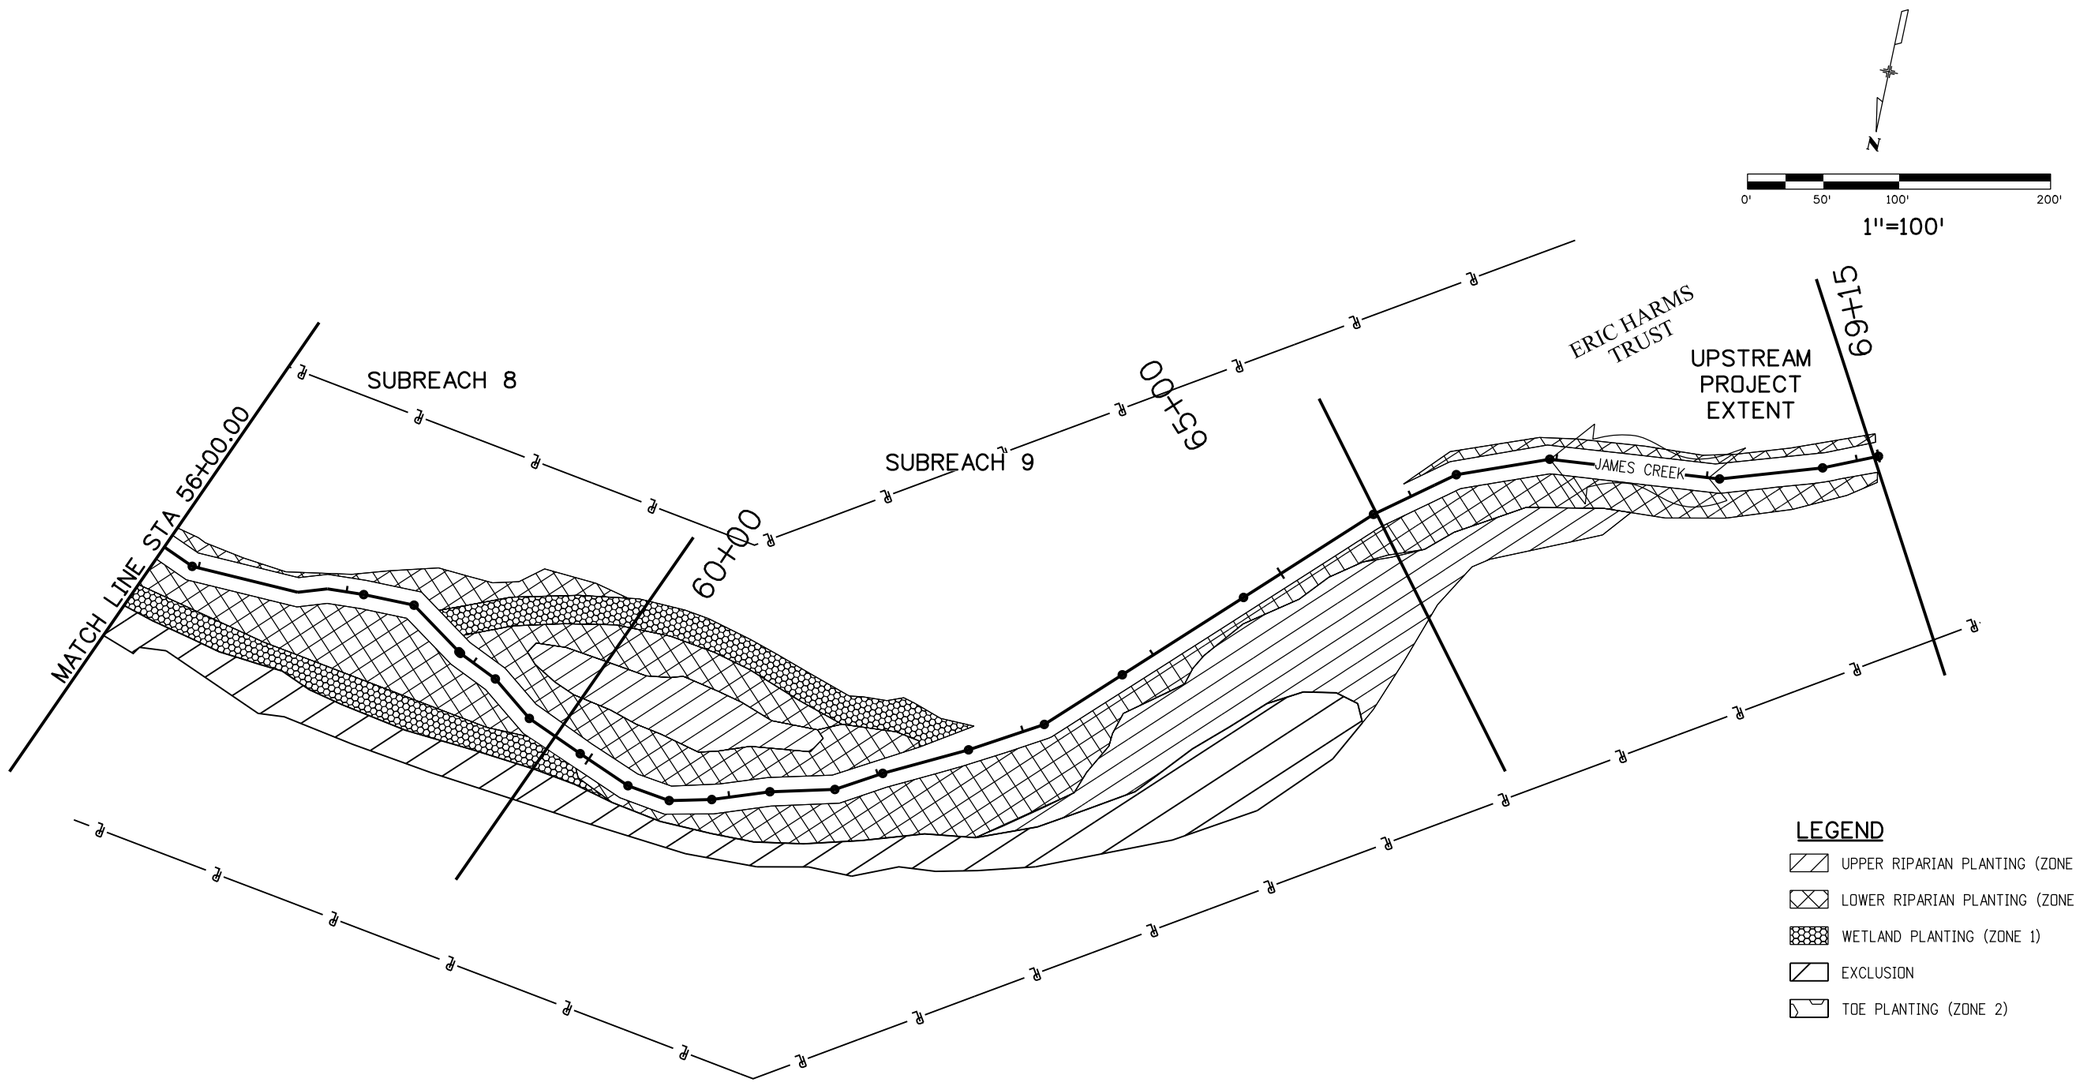

30%

CALL UTILITY NOTIFICATION CENTER OF COLORADO
CALL 2-BUSINESS DAYS IN ADVANCE BEFORE YOU DIG, GRADE, OR EXCAVATE FOR THE MARKING OF UNDERGROUND MEMBER UTILITIES

REVISIONS:	NO.	DATE	REVISION DESCRIPTION:

ecos ecosystem services LLC

LEFTHAND WATERSHED OVERSIGHT GROUP

DESIGNED:	CAD:	CHECKED:	DATE:

JAMES CREEK PLANTING PLAN (5 OF 5)

PROJECT NO: | SHEET NO:

rebecca.ryan 6:37:27 PM \\DEN-FS1\5007-Projects\Project\3279\3279_JamesCreek30\Design and Sheet Files\James_Creek_Plant05.dgn