STATE	PROJECT	SHEET NUMBER
CO	ER 94/81/106(1) Boulder County Lefthand Canyon Dr.	

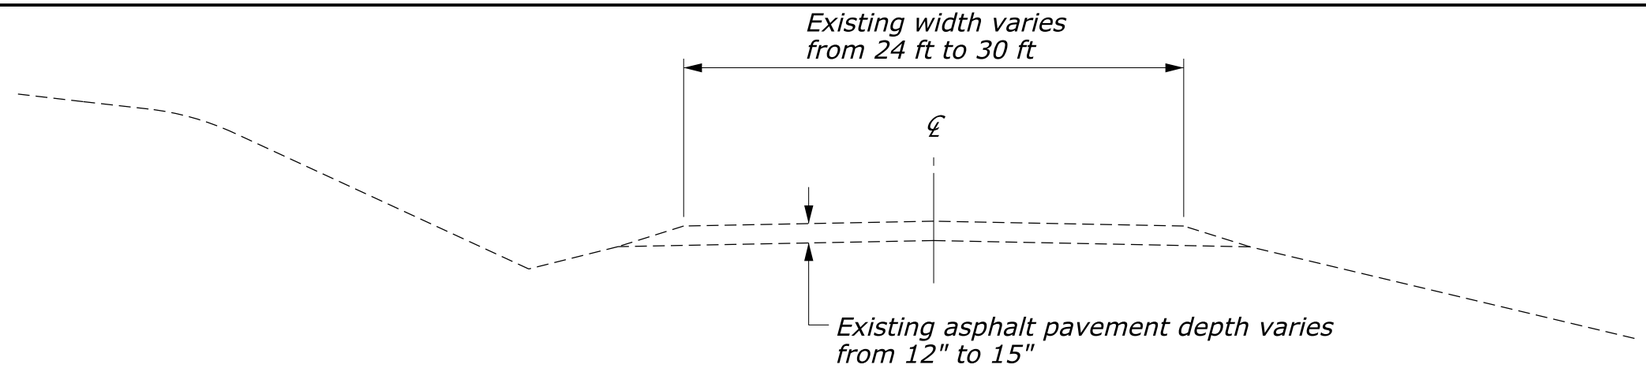

EXISTING TYPICAL SECTION

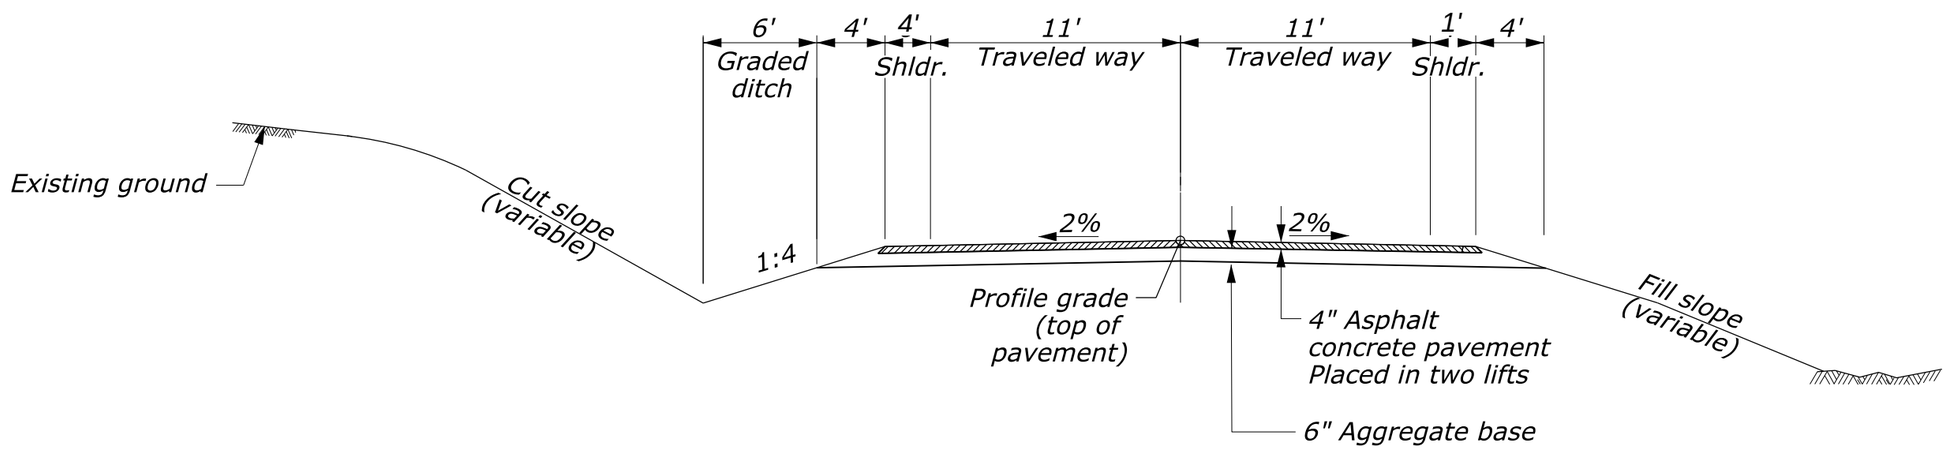

PROPOSED TYPICAL SECTION - SPRING GULCH TO JAMES CANYON

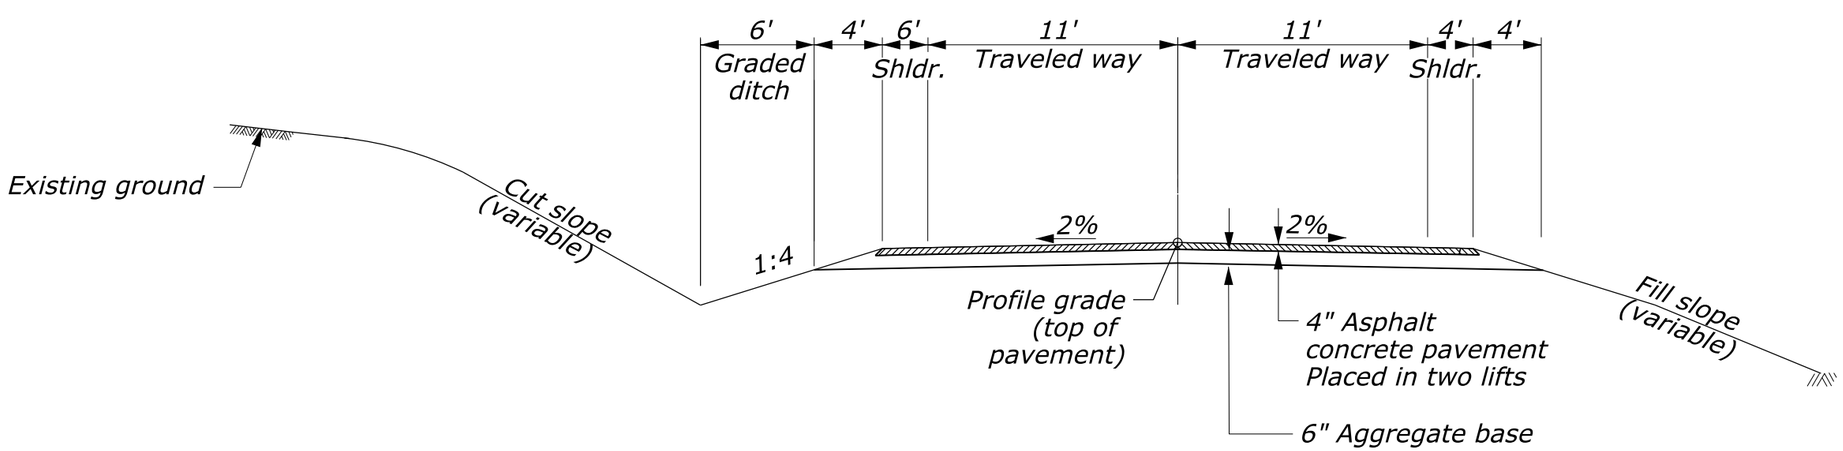

PROPOSED TYPICAL SECTION - JAMES CANYON TO GEER

U.S. DEPARTMENT OF TRANSPORTATION
FEDERAL HIGHWAY ADMINISTRATION
CENTRAL FEDERAL LANDS HIGHWAY DIVISION

ROADWAY TYPICAL SECTION

User: emilio.burgos
6:44:13 AM N:\CO\co94(1)\Roadway\Support_COUNTY\TYP_94(1).dgn
7/8/2015