STATE	PROJECT	SHEET NUMBER
CO	CO Lefthand Canyon	

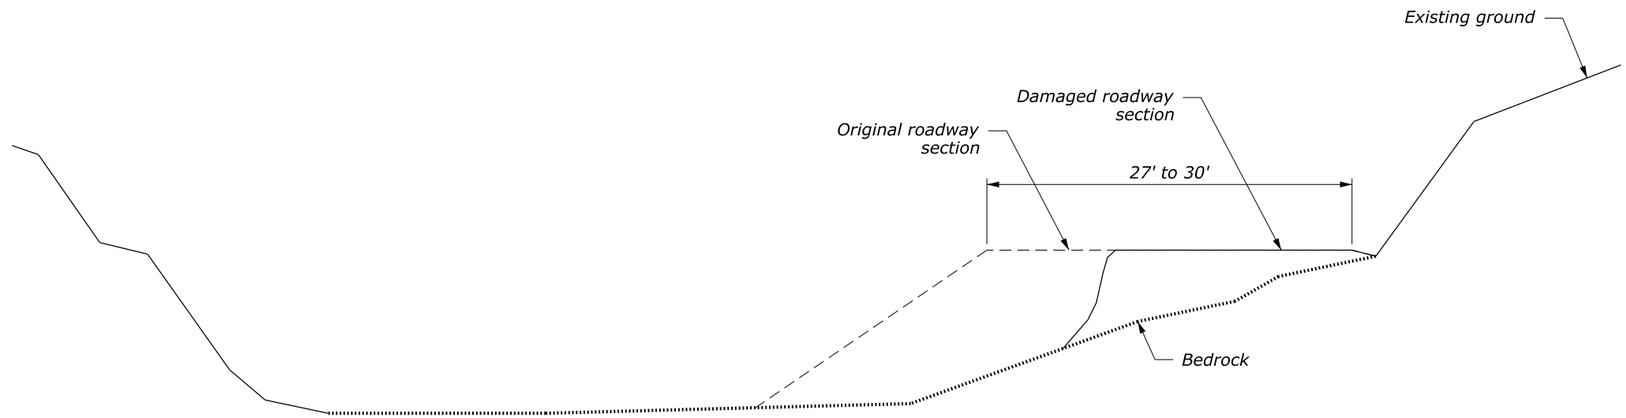

ORIGINAL AND DAMAGED TYPICAL SECTION

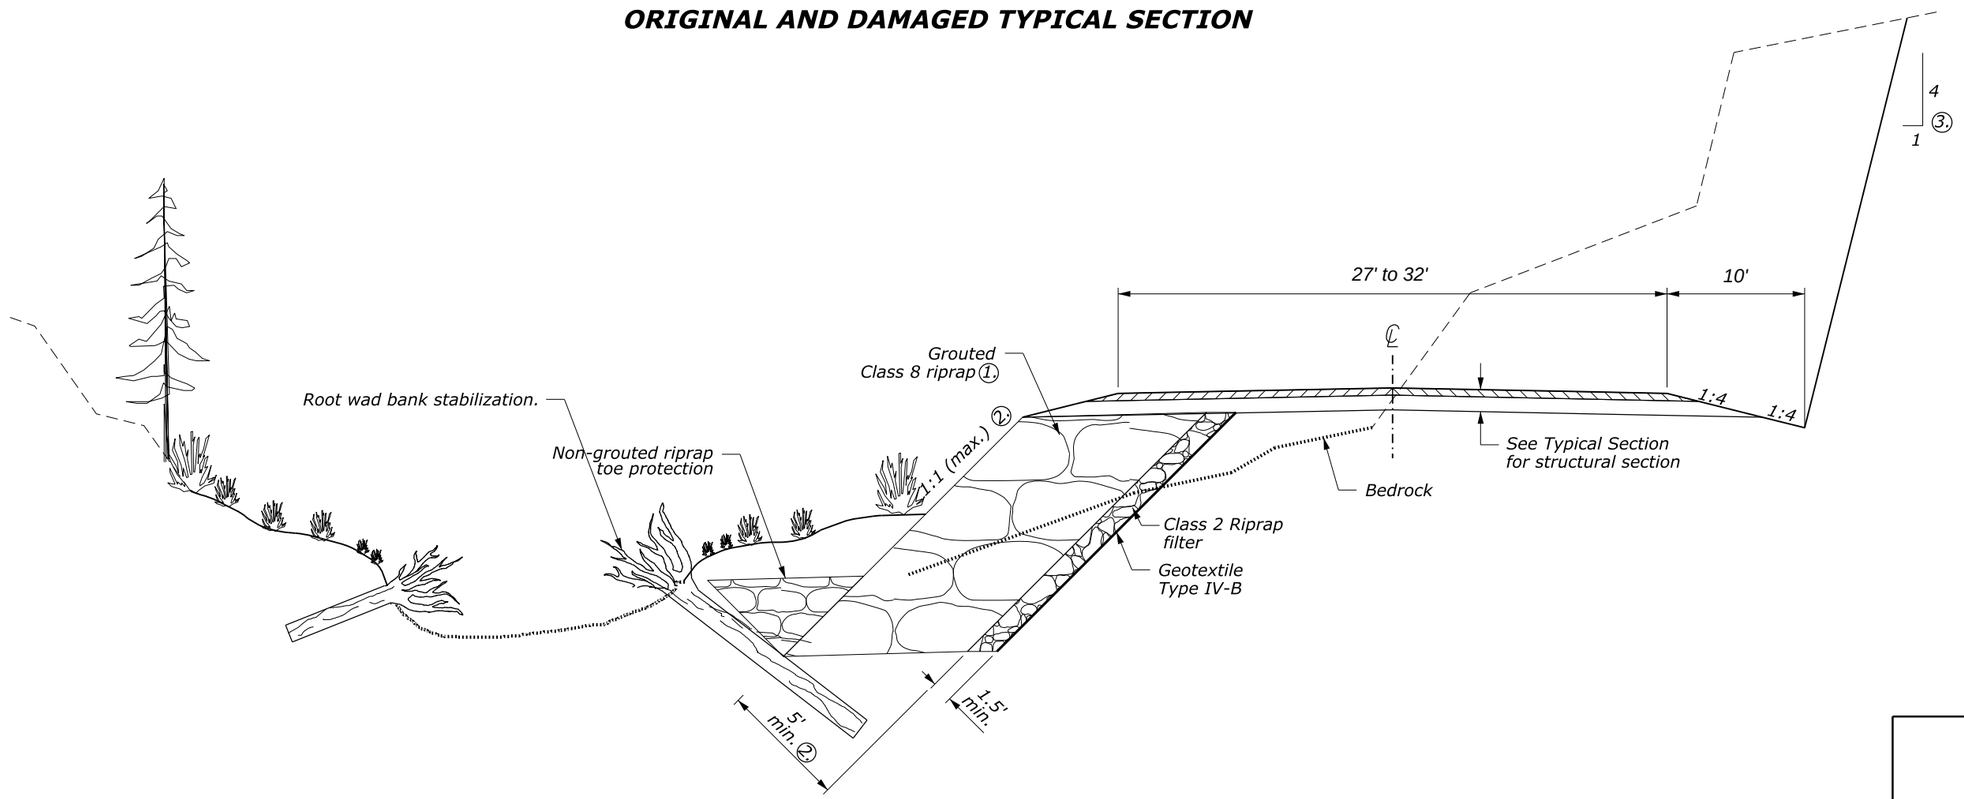

PROPOSED REPAIR TYPICAL SECTION

NO SCALE

REINFORCED FLOODPLAIN

Sheet 1 of 2

User: emilio.burgos
8:36:15 AM N:\CO\co94(1)\Roadway\CADD_Sheets\A-Gen_sht\StreamRestoration.dgn
3/30/2015