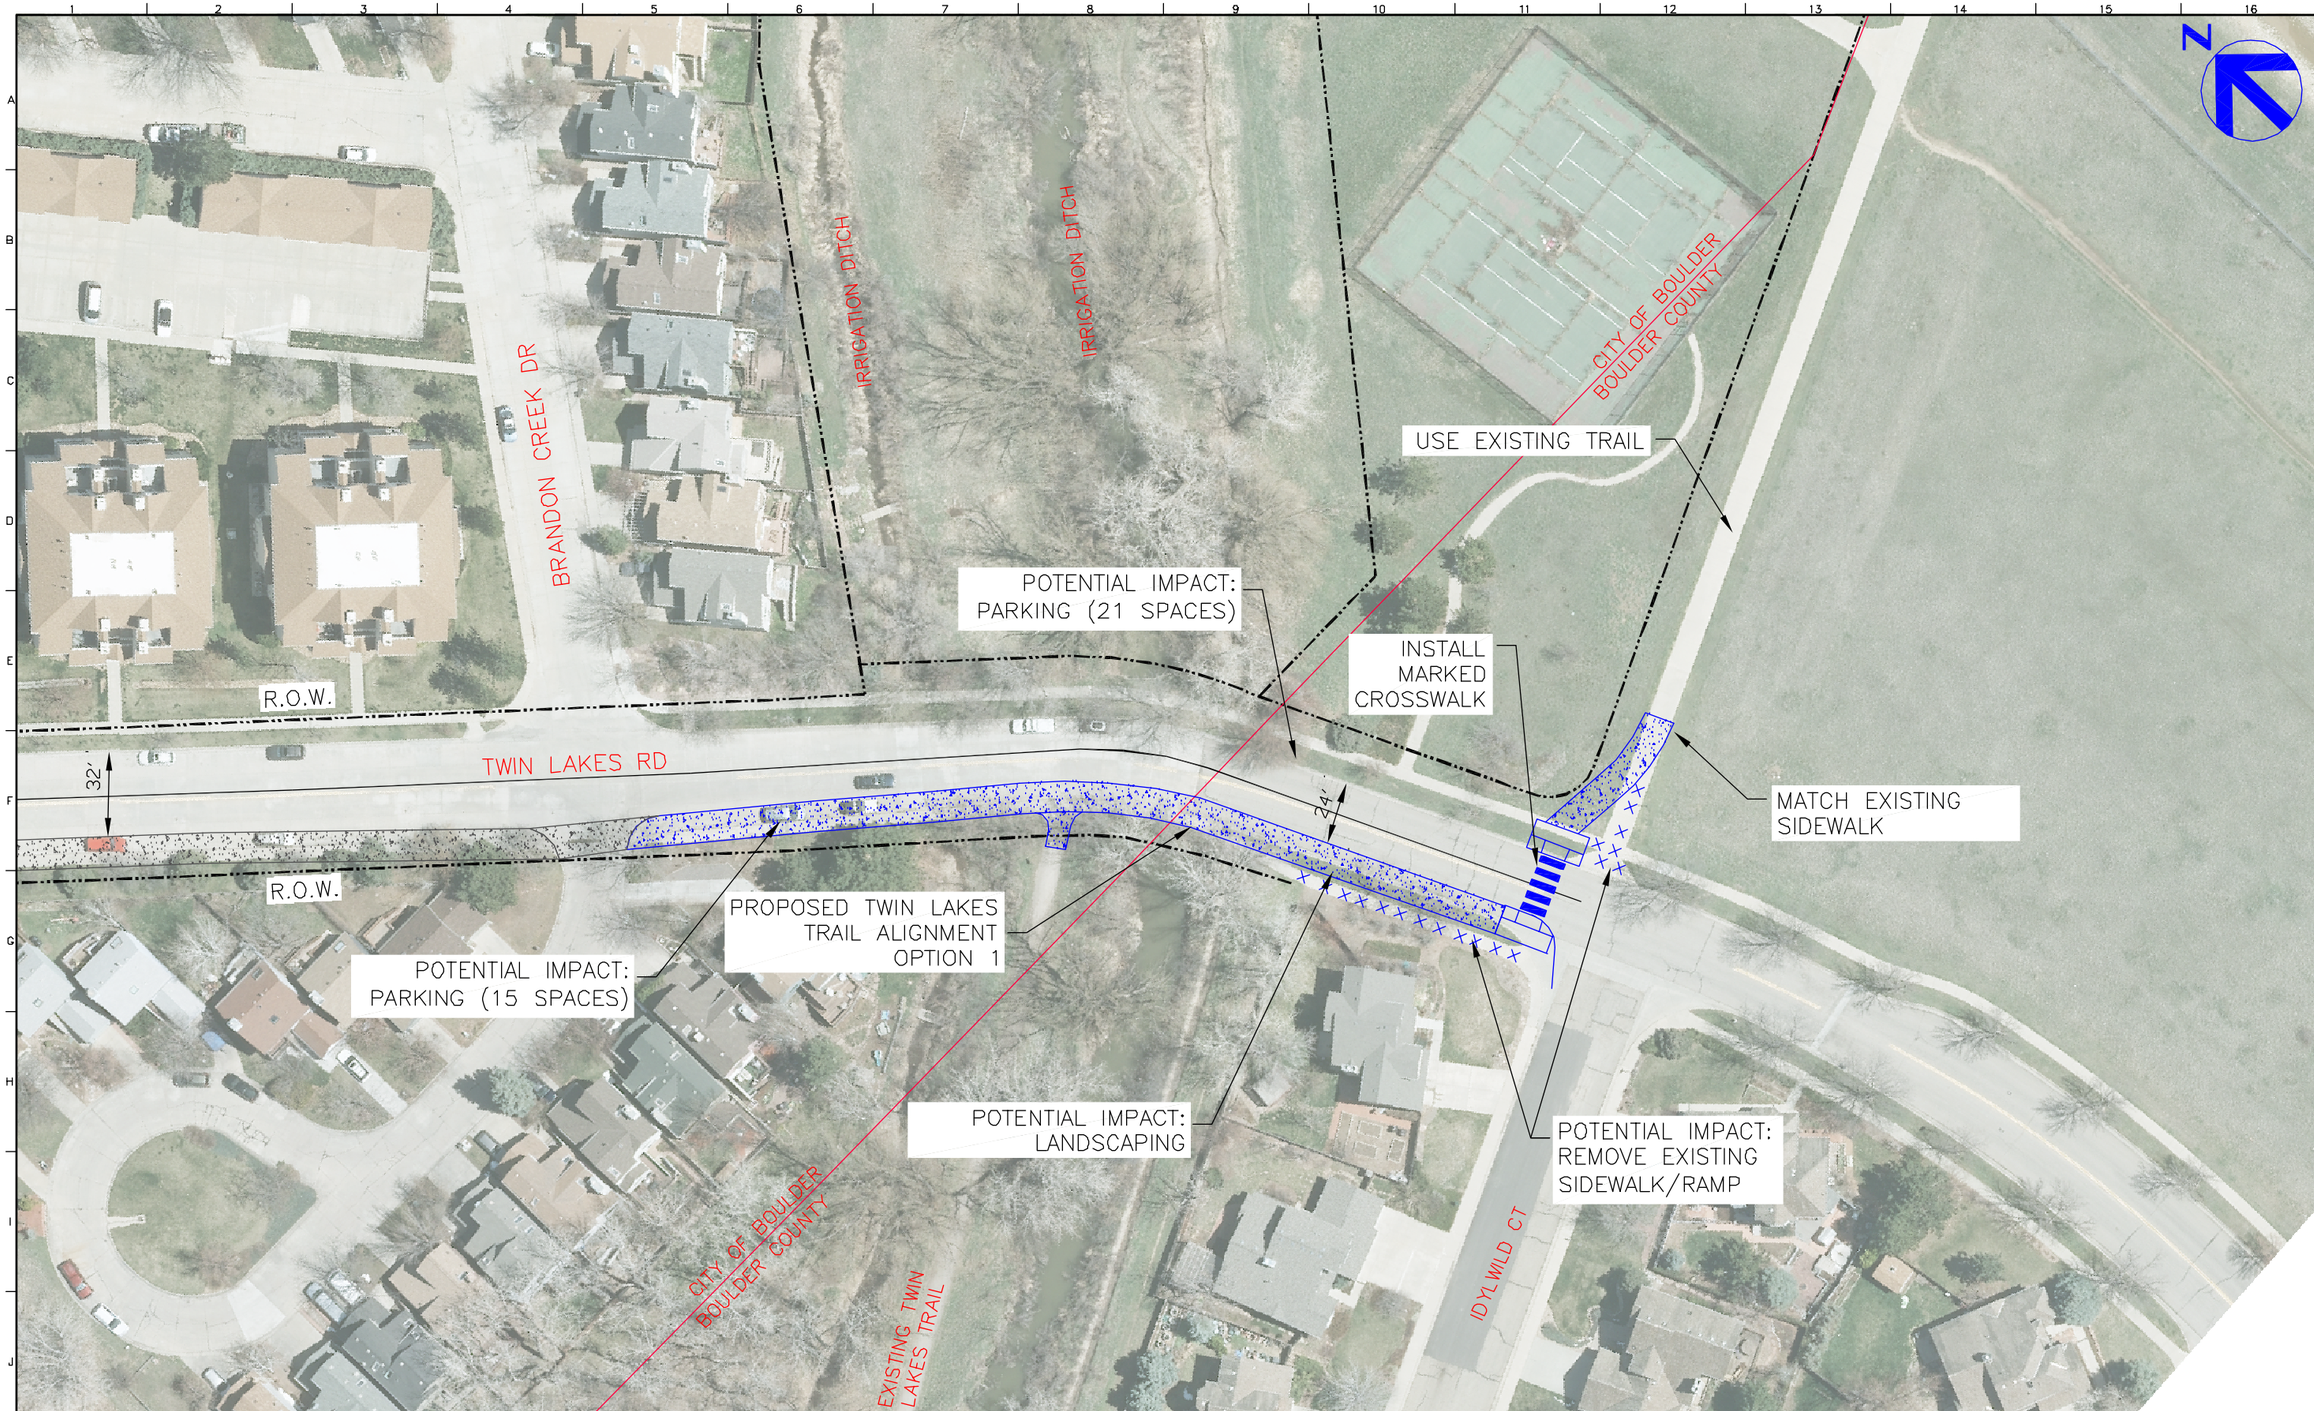

Computer File Information			
Creation Date:	06/05/15	Initials:	DTO
Last Modification Date:	06/16/15	Initials:	DTO
Full Path:	6.2_Work_In_Progress\Exhibits\		
Drawing File Name:	site exhibits for walk through.dwg		
Acad Ver.	Scale: 1"=60'	Units:	English

Sheet Revisions

Boulder County

CITY OF BOULDER

1670 BROADWAY, SUITE 3400
DENVER, COLORADO 80202
Phone: 303-764-1520
FAX: 303-860-7139
HDR

As Constructed

No Revisions:

Revised:

Void:

TWIN LAKES TRAIL
CONCEPTUAL ALIGNMENT ALTERNATIVES

Designer: D Oberosler
Detailer:
Sheet Subset:
Structure Numbers
Subset Sheets : 11 OF 13

Project No./Code
257658

Sheet Number 11

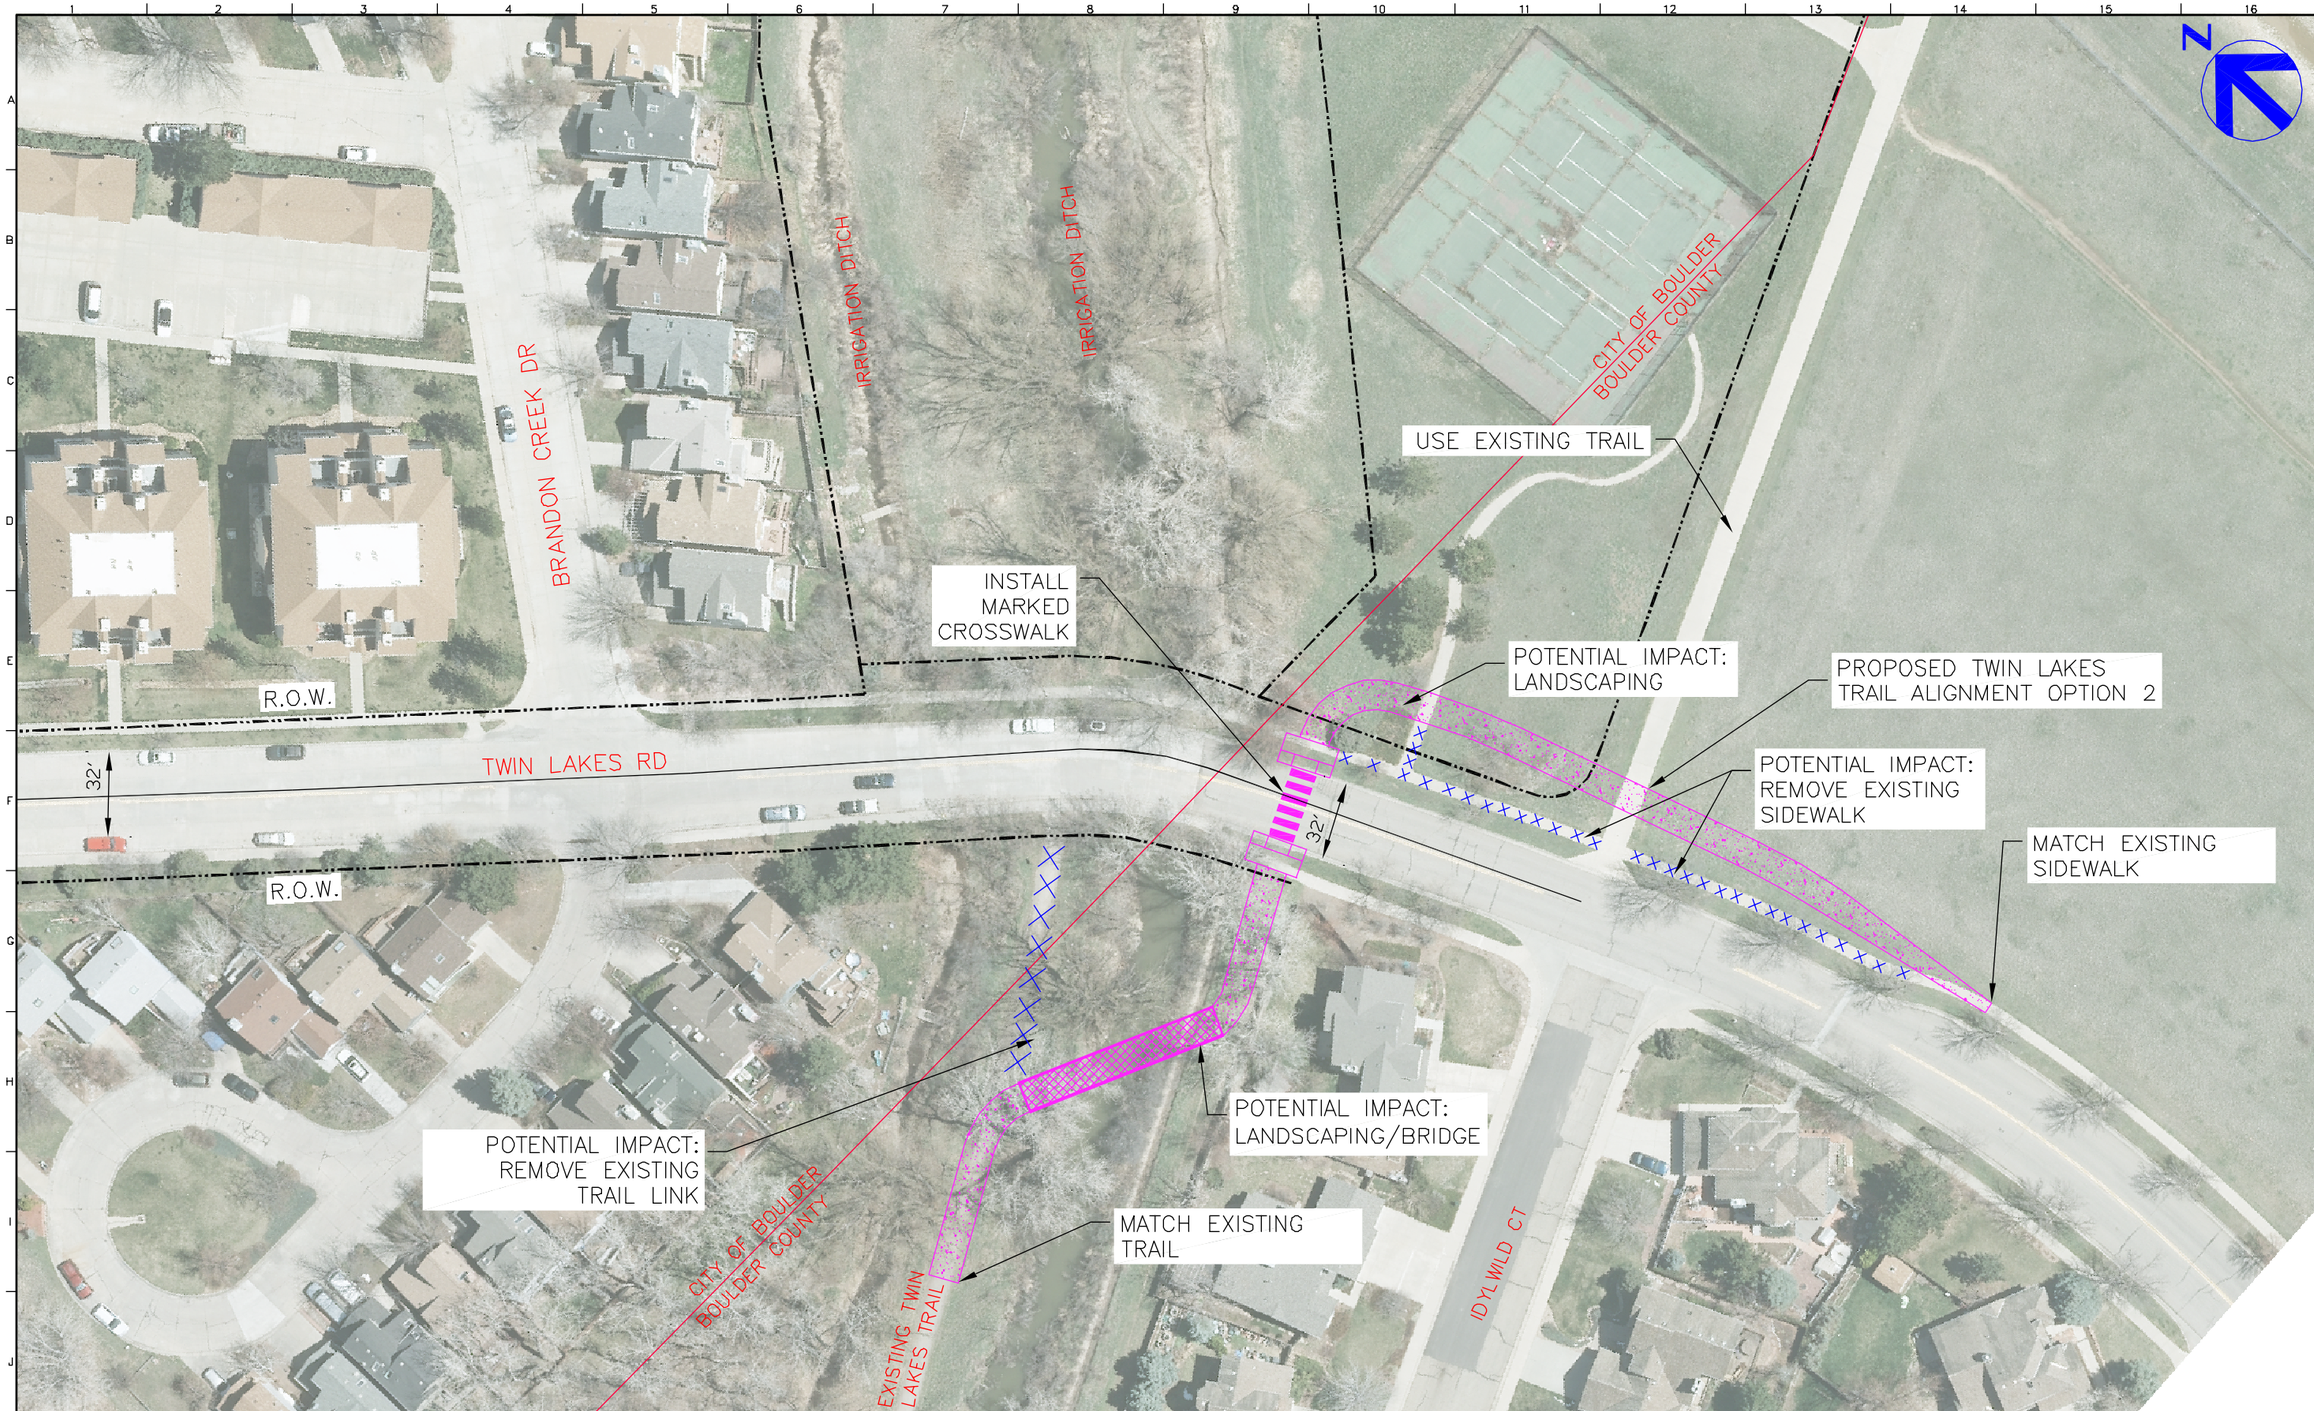

Computer File Information			
Creation Date:	06/05/15	Initials:	DTO
Last Modification Date:	06/16/15	Initials:	DTO
Full Path:	6.2_Work_In_Progress\Exhibits\		
Drawing File Name:	site exhibits for walk through.dwg		
Acad Ver.	Scale: 1"=60'	Units:	English

Sheet Revisions

Boulder County

CITY OF BOULDER

1670 BROADWAY, SUITE 3400
DENVER, COLORADO 80202
Phone: 303-764-1520
FAX: 303-860-7139

HDR

As Constructed
No Revisions:
Revised:
Void:

TWIN LAKES TRAIL
CONCEPTUAL ALIGNMENT ALTERNATIVES

Designer:	D Oberosler	Structure Numbers	
Detailer:			
Sheet Subset:		Subset Sheets : 12 OF 13	

Project No./Code
257658

Sheet Number 12

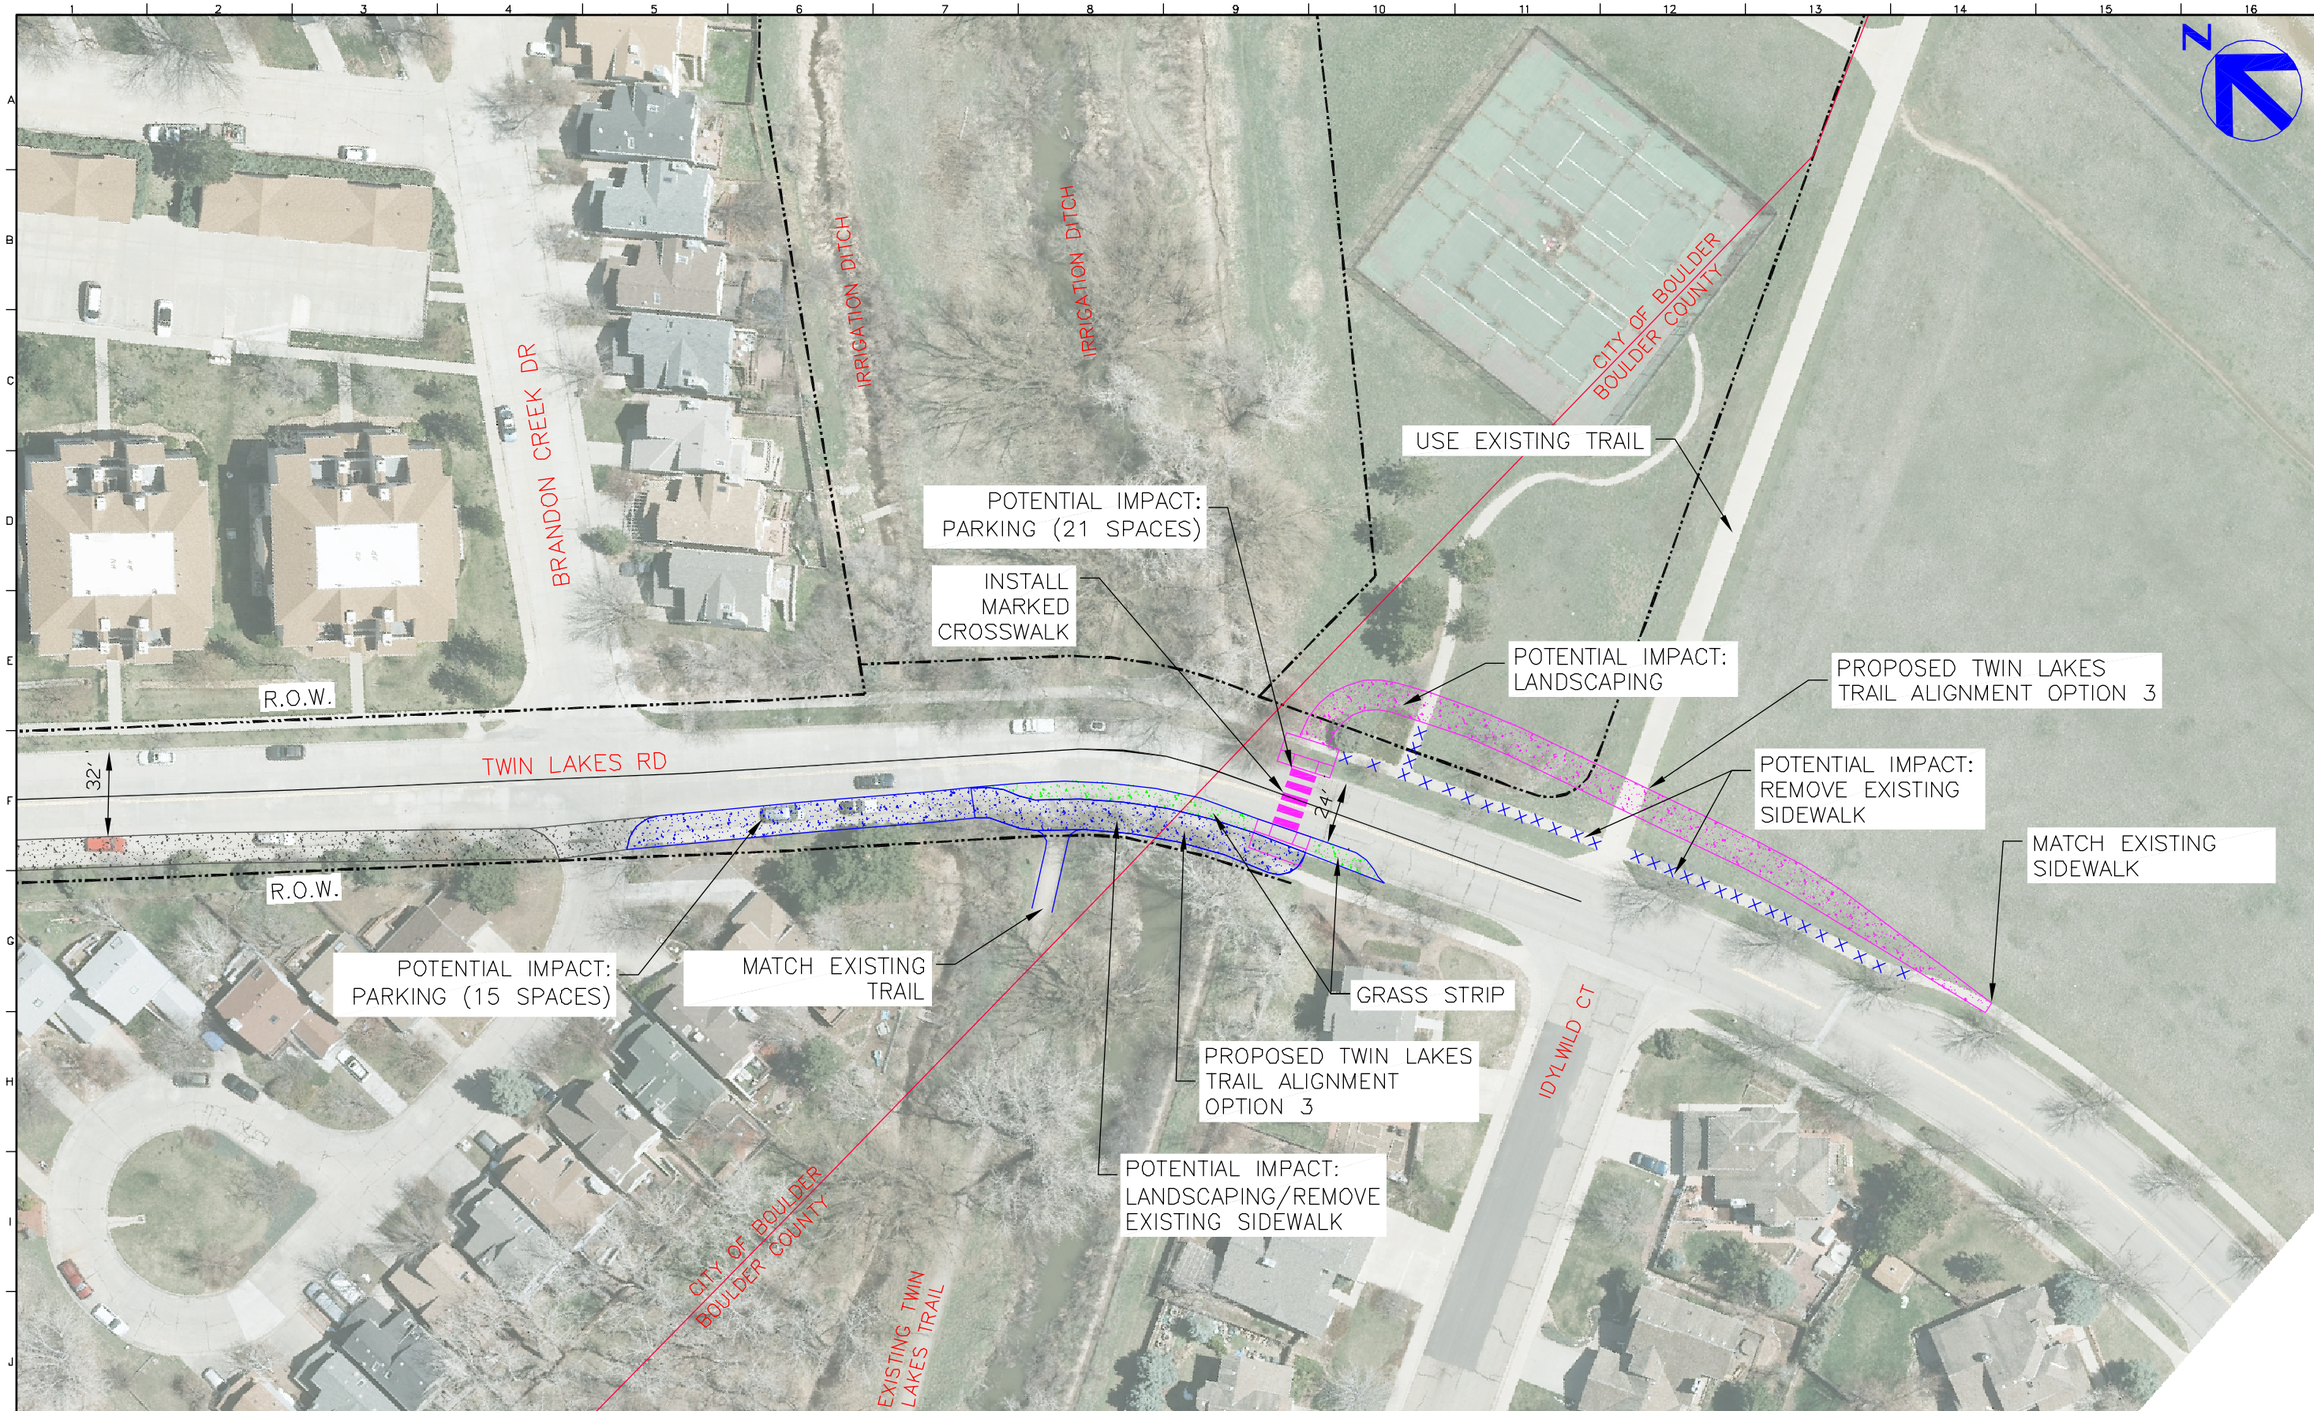

Computer File Information			
Creation Date:	06/05/15	Initials:	DTO
Last Modification Date:	06/16/15	Initials:	DTO
Full Path:	6.2_Work_In_Progress\Exhibits\		
Drawing File Name:	site exhibits for walk through.dwg		
Acad Ver.	Scale: 1"=60'	Units:	English

Sheet Revisions

Boulder County

CITY OF BOULDER

1670 BROADWAY, SUITE 3400
DENVER, COLORADO 80202
Phone: 303-764-1520
FAX: 303-860-7139
HDR

As Constructed

No Revisions:

Revised:

Void:

TWIN LAKES TRAIL
CONCEPTUAL ALIGNMENT ALTERNATIVES

Designer: D Oberosler
Detailer:
Sheet Subset:
Structure Numbers
Subset Sheets : 13 OF 13

Project No./Code
257658

Sheet Number 13