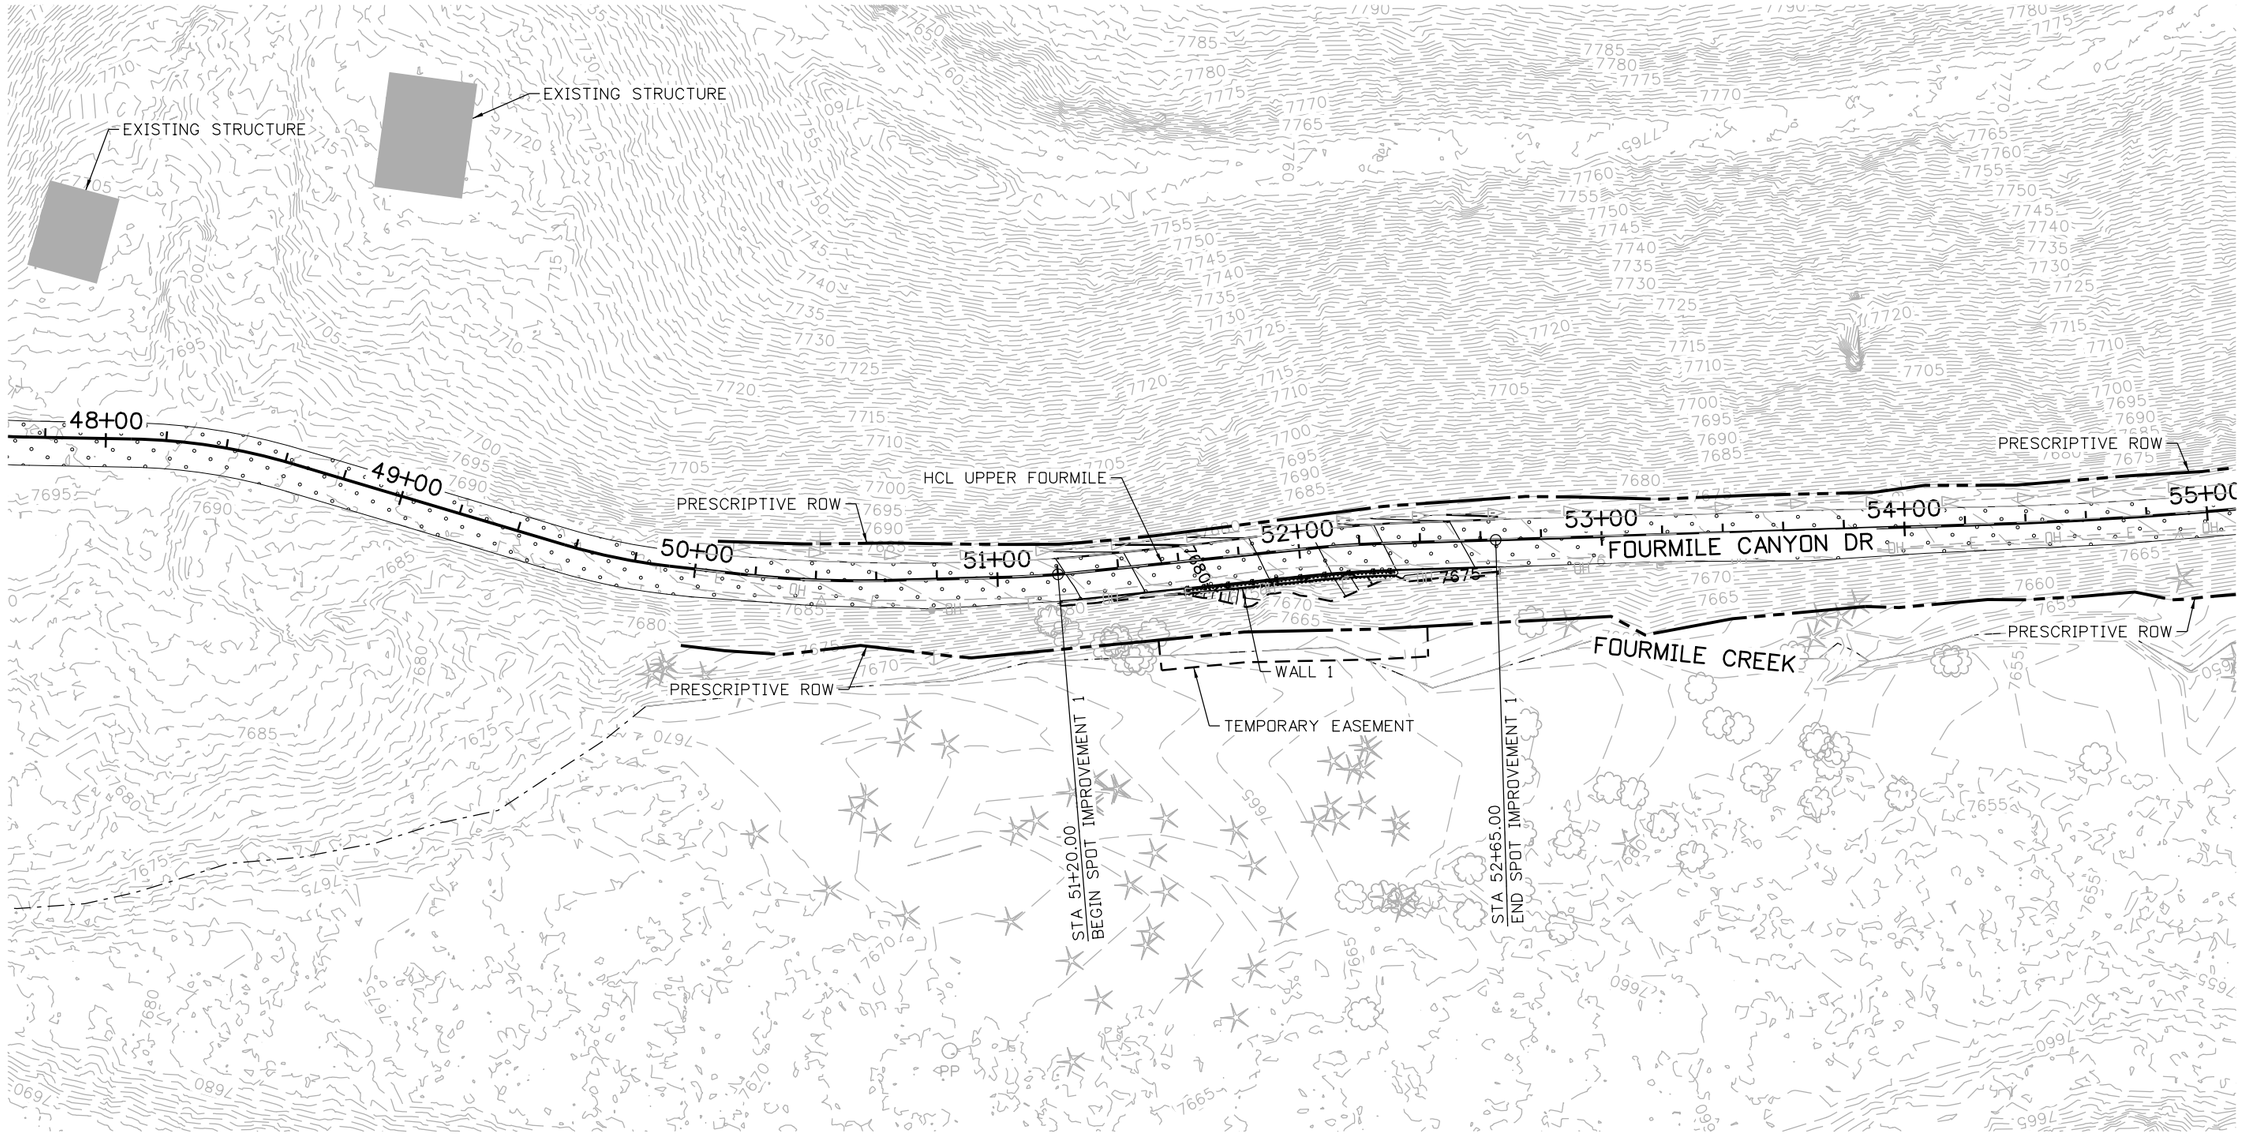


SPOT IMPROVEMENT #1

N

25 0 25 50 FT

HORIZONTAL SCALE: 1"=50'

90% SET

CALL UTILITY NOTIFICATION CENTER OF COLORADO
811
CALL 2-BUSINESS DAYS IN ADVANCE BEFORE YOU DIG, GRADE, OR EXCAVATE FOR THE MARKING OF UNDERGROUND MEMBER UTILITIES

| REVISIONS: | NO. | DATE | REVISION DESCRIPTION: |
|---|---|---|---|
| | | | |
| | | | |
| | | | |

Boulder County

Michael Baker INTERNATIONAL

**BOULDER COUNTY TRANSPORTATION DEPARTMENT**
**ENGINEERING DIVISION**

| DESIGNED: | CAD: | CHECKED: | DATE: |
|---|---|---|---|
| KMH | JWM | MRW | 03/25/16 |

UPPER FOURMILE CANYON DRIVE
**DRAINAGE PLANS**
**(1 OF 26)**

PROJECT NO: 4041.SEPT12C37 | SHEET NO: 173

Mitchell.Wilcox 12:57:33 PM pw:\\DCPWAPP1.bkr.mbakercorp.com:pwprod\Documents\Projects\Lakewood_Office\Boulder_County_Emergency_Transportation\TO1\08_Sheet_Files\02_Hydraulics\DGN\UFM_DRAINAGE_PLAN01.dgn

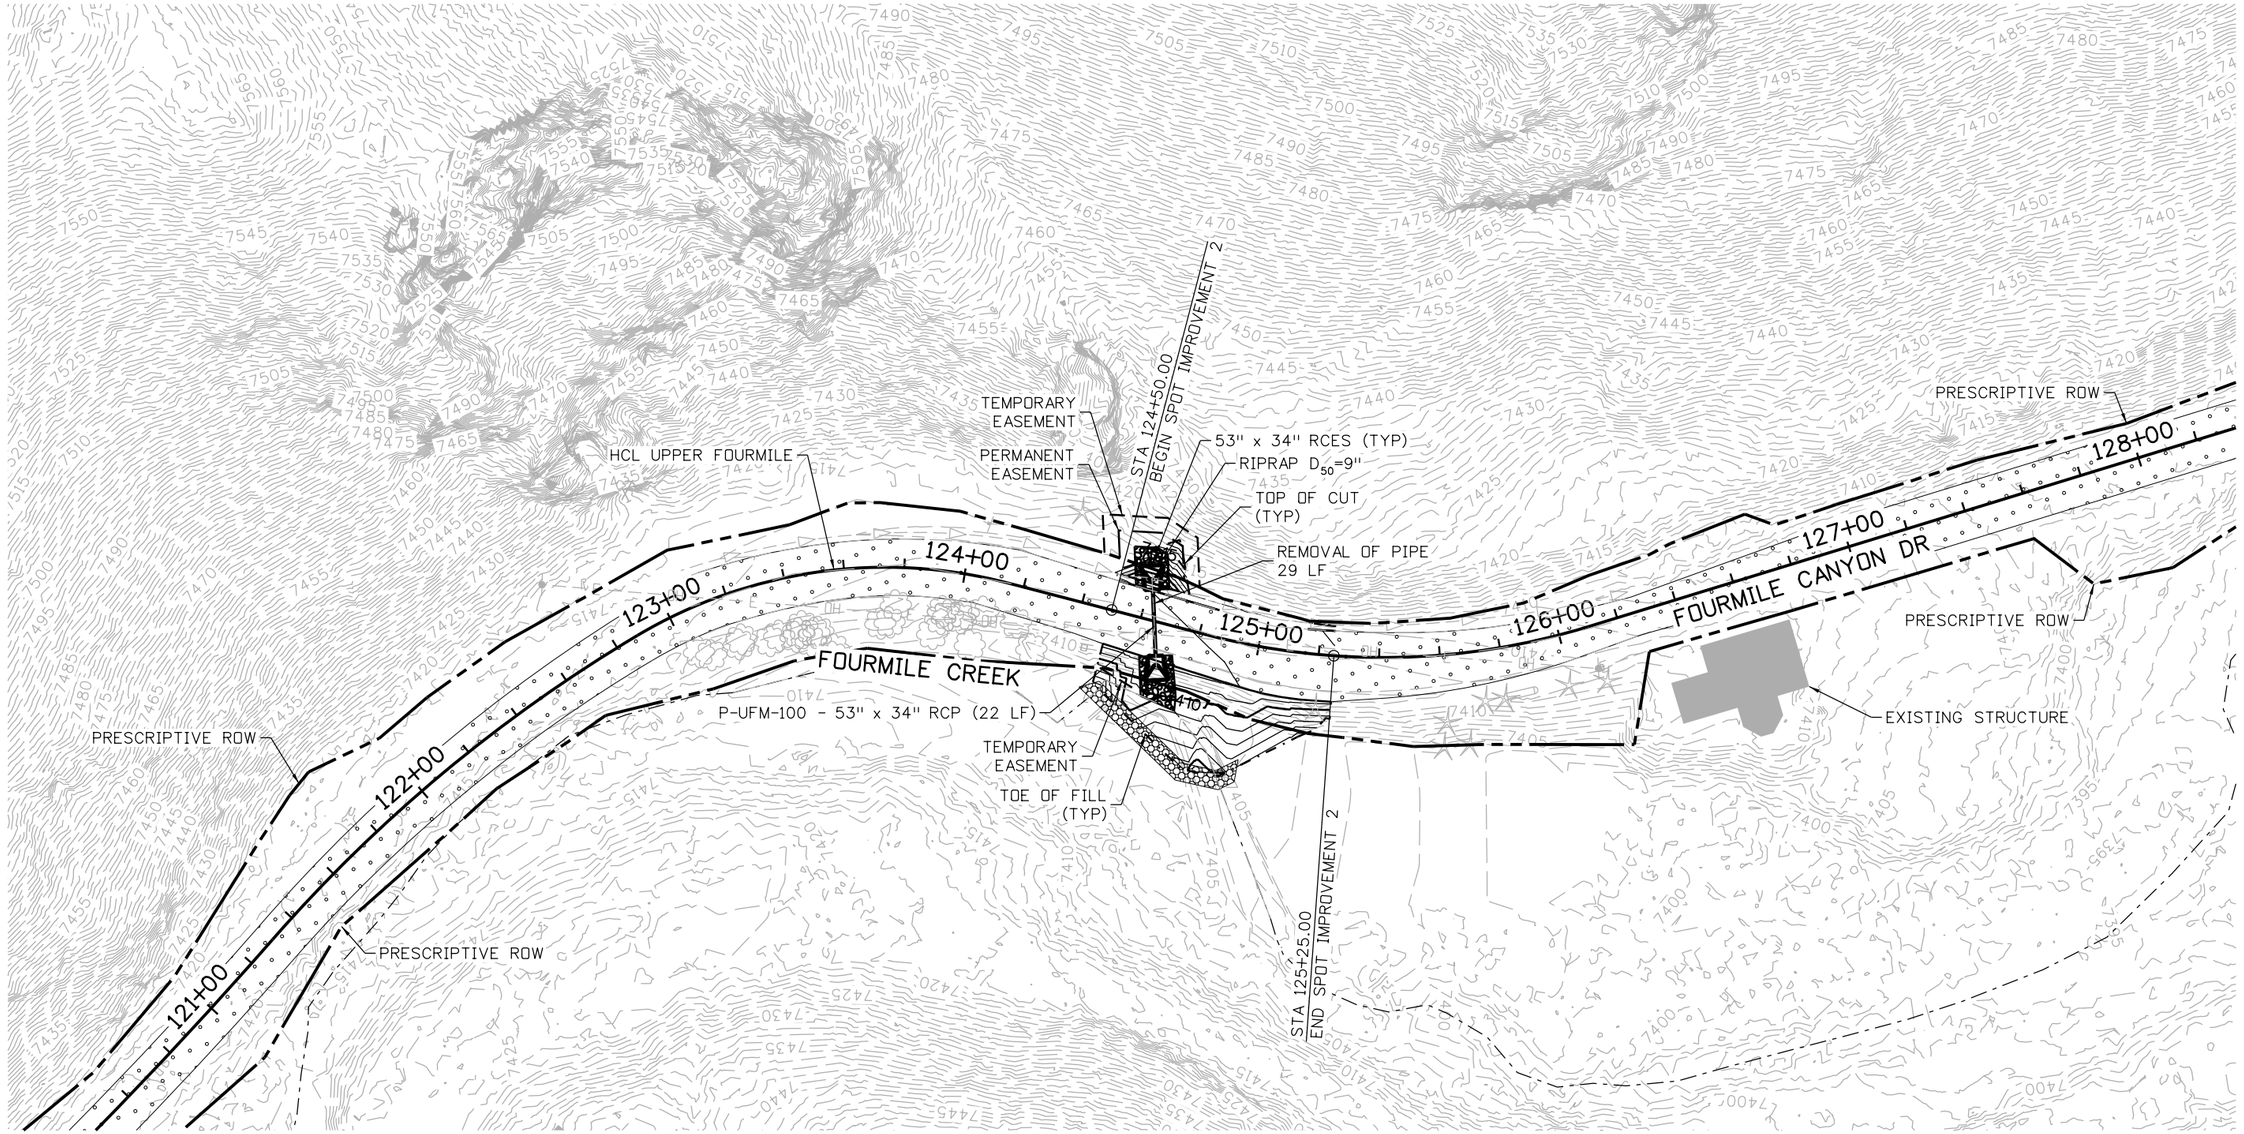


SPOT IMPROVEMENT #2

N

25 0 25 50 FT

HORIZONTAL SCALE: 1"=50'

90% SET

CALL UTILITY NOTIFICATION CENTER OF COLORADO

811

CALL 2-BUSINESS DAYS IN ADVANCE BEFORE YOU DIG, GRADE, OR EXCAVATE FOR THE MARKING OF UNDERGROUND MEMBER UTILITIES

| REVISIONS: | NO. | DATE | REVISION DESCRIPTION: |
|---|---|---|---|
| | | | |
| | | | |
| | | | |

Boulder County

Michael Baker INTERNATIONAL

**BOULDER COUNTY TRANSPORTATION DEPARTMENT**
**ENGINEERING DIVISION**

| DESIGNED: | CAD: | CHECKED: | DATE: |
|---|---|---|---|
| KMH | JWM | MRW | 03/25/16 |

UPPER FOURMILE CANYON DRIVE
**DRAINAGE PLANS**
**(2 OF 26)**

PROJECT NO: 4041.SEPT12C37 | SHEET NO: 174

Mitchell.Wilcox 12:57:59 PM pw:\\DCPWAPP1.bkr.mbakercorp.com:pwprod\Documents\Projects\Lakewood_Office\Boulder_County_Emergency_Transportation.TOT\08_Sheet_Files\02_Hydraulics\DGN\UFM_DRAINAGE_PLAN02.dgn

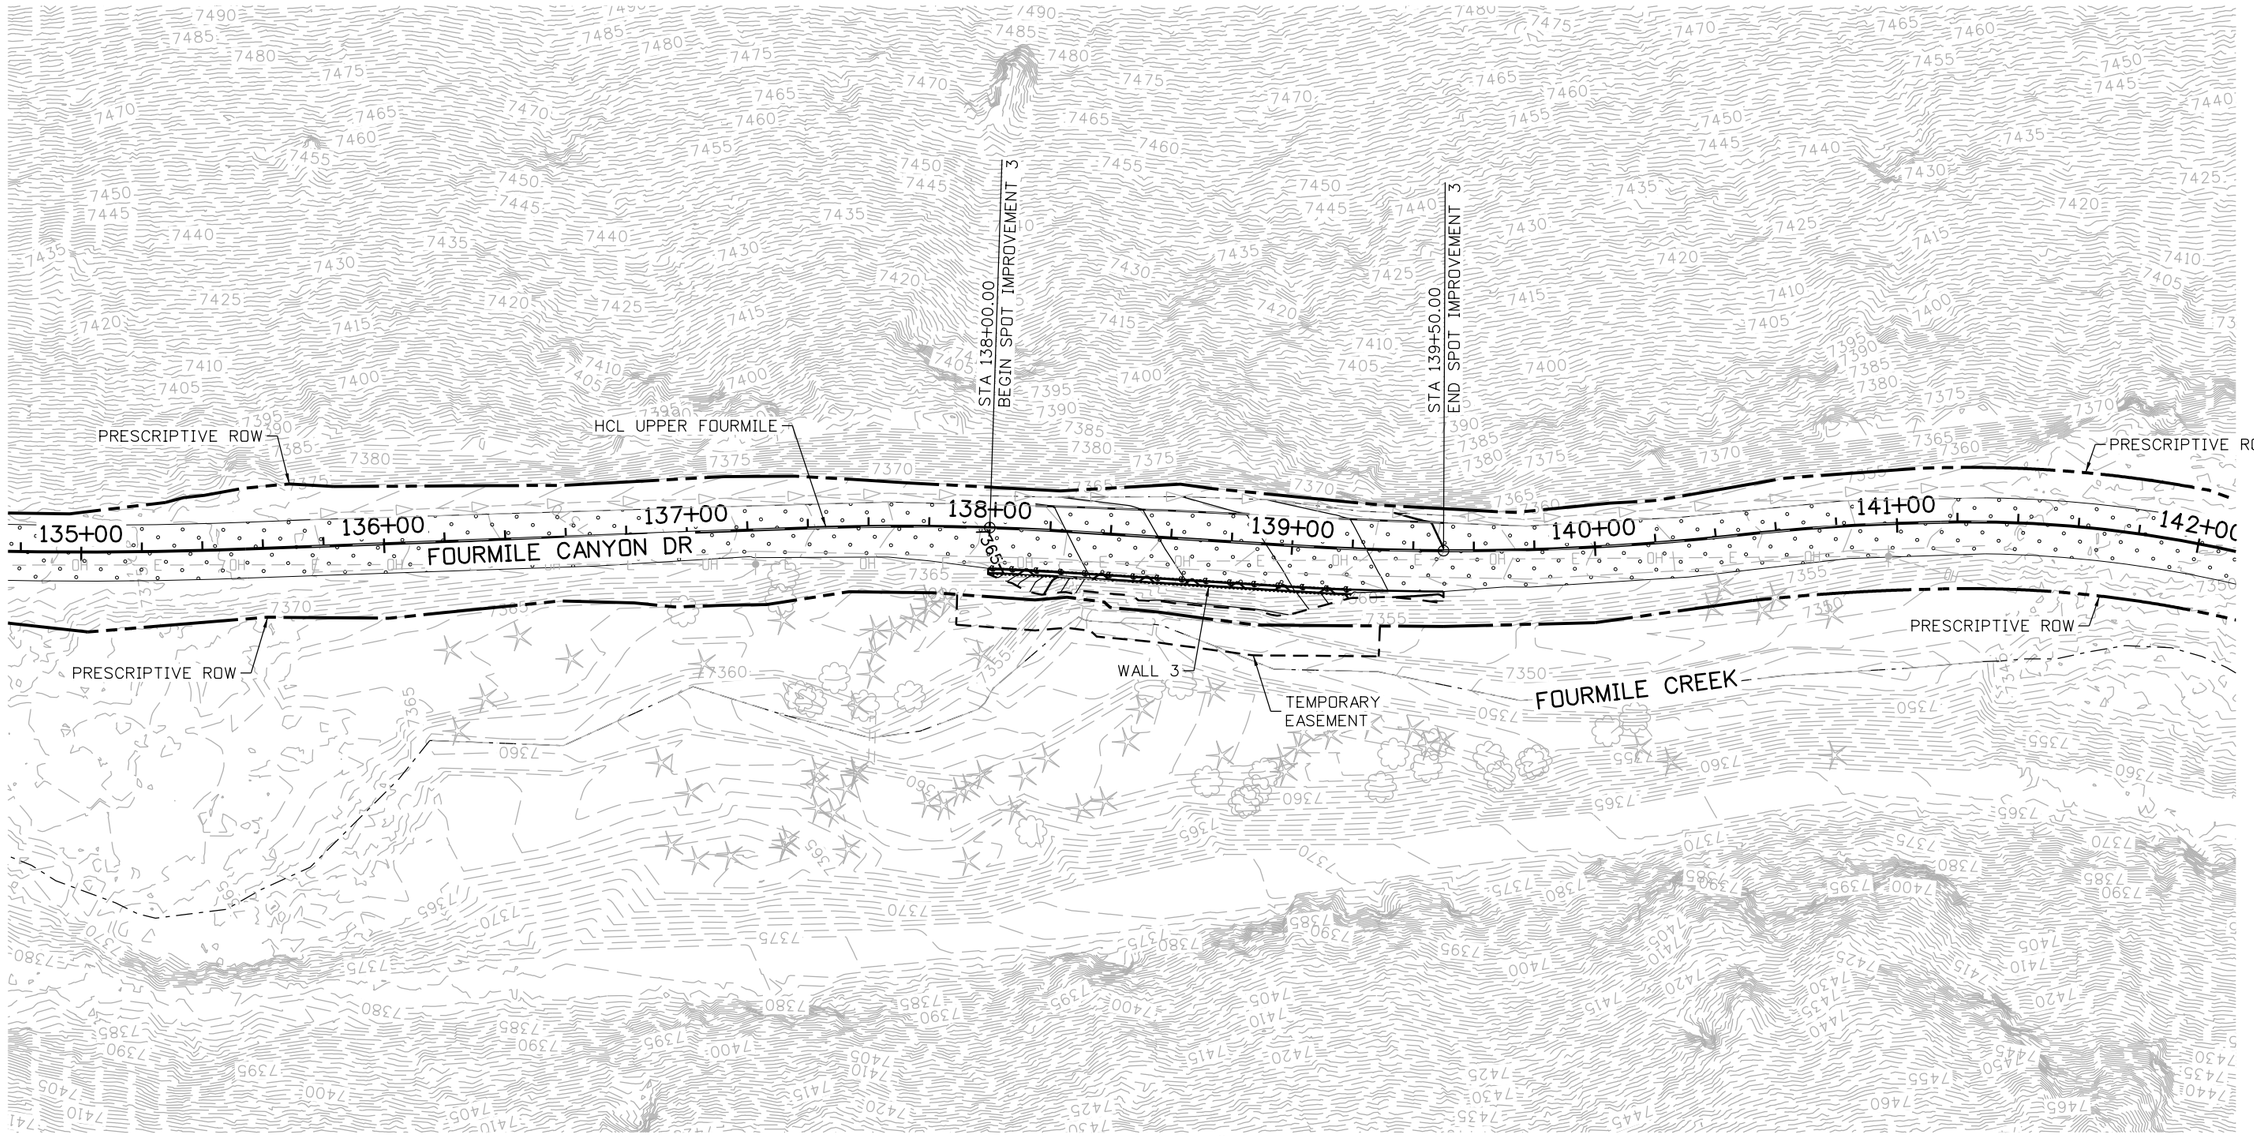


SPOT IMPROVEMENT #3

N

25 0 25 50 FT

HORIZONTAL SCALE: 1"=50'

90% SET

CALL UTILITY NOTIFICATION CENTER OF COLORADO
811
CALL 2-BUSINESS DAYS IN ADVANCE BEFORE YOU DIG, GRADE, OR EXCAVATE FOR THE MARKING OF UNDERGROUND MEMBER UTILITIES

| REVISIONS: | NO. | DATE | REVISION DESCRIPTION: |
|---|---|---|---|
| | | | |
| | | | |
| | | | |

Boulder County

Michael Baker INTERNATIONAL

**BOULDER COUNTY TRANSPORTATION DEPARTMENT**
**ENGINEERING DIVISION**

| DESIGNED: | CAD: | CHECKED: | DATE: |
|---|---|---|---|
| KMH | JWM | MRW | 03/25/16 |

UPPER FOURMILE CANYON DRIVE
**DRAINAGE PLANS**
**(3 OF 26)**

PROJECT NO: 4041.SEPT12C37 | SHEET NO: 175

Mitchell.Wilcox 12:58:25 PM pw:\\DCPWAPP1.bkr.mbakercorp.com:pwprod\Documents\Projects\Lakewood_Office\Boulder_County_Emergency_Transportation.TOT\08_Sheet_Files\02_Hydraulics\DGN\UFM_DRAINAGE_PLAN03.dgn

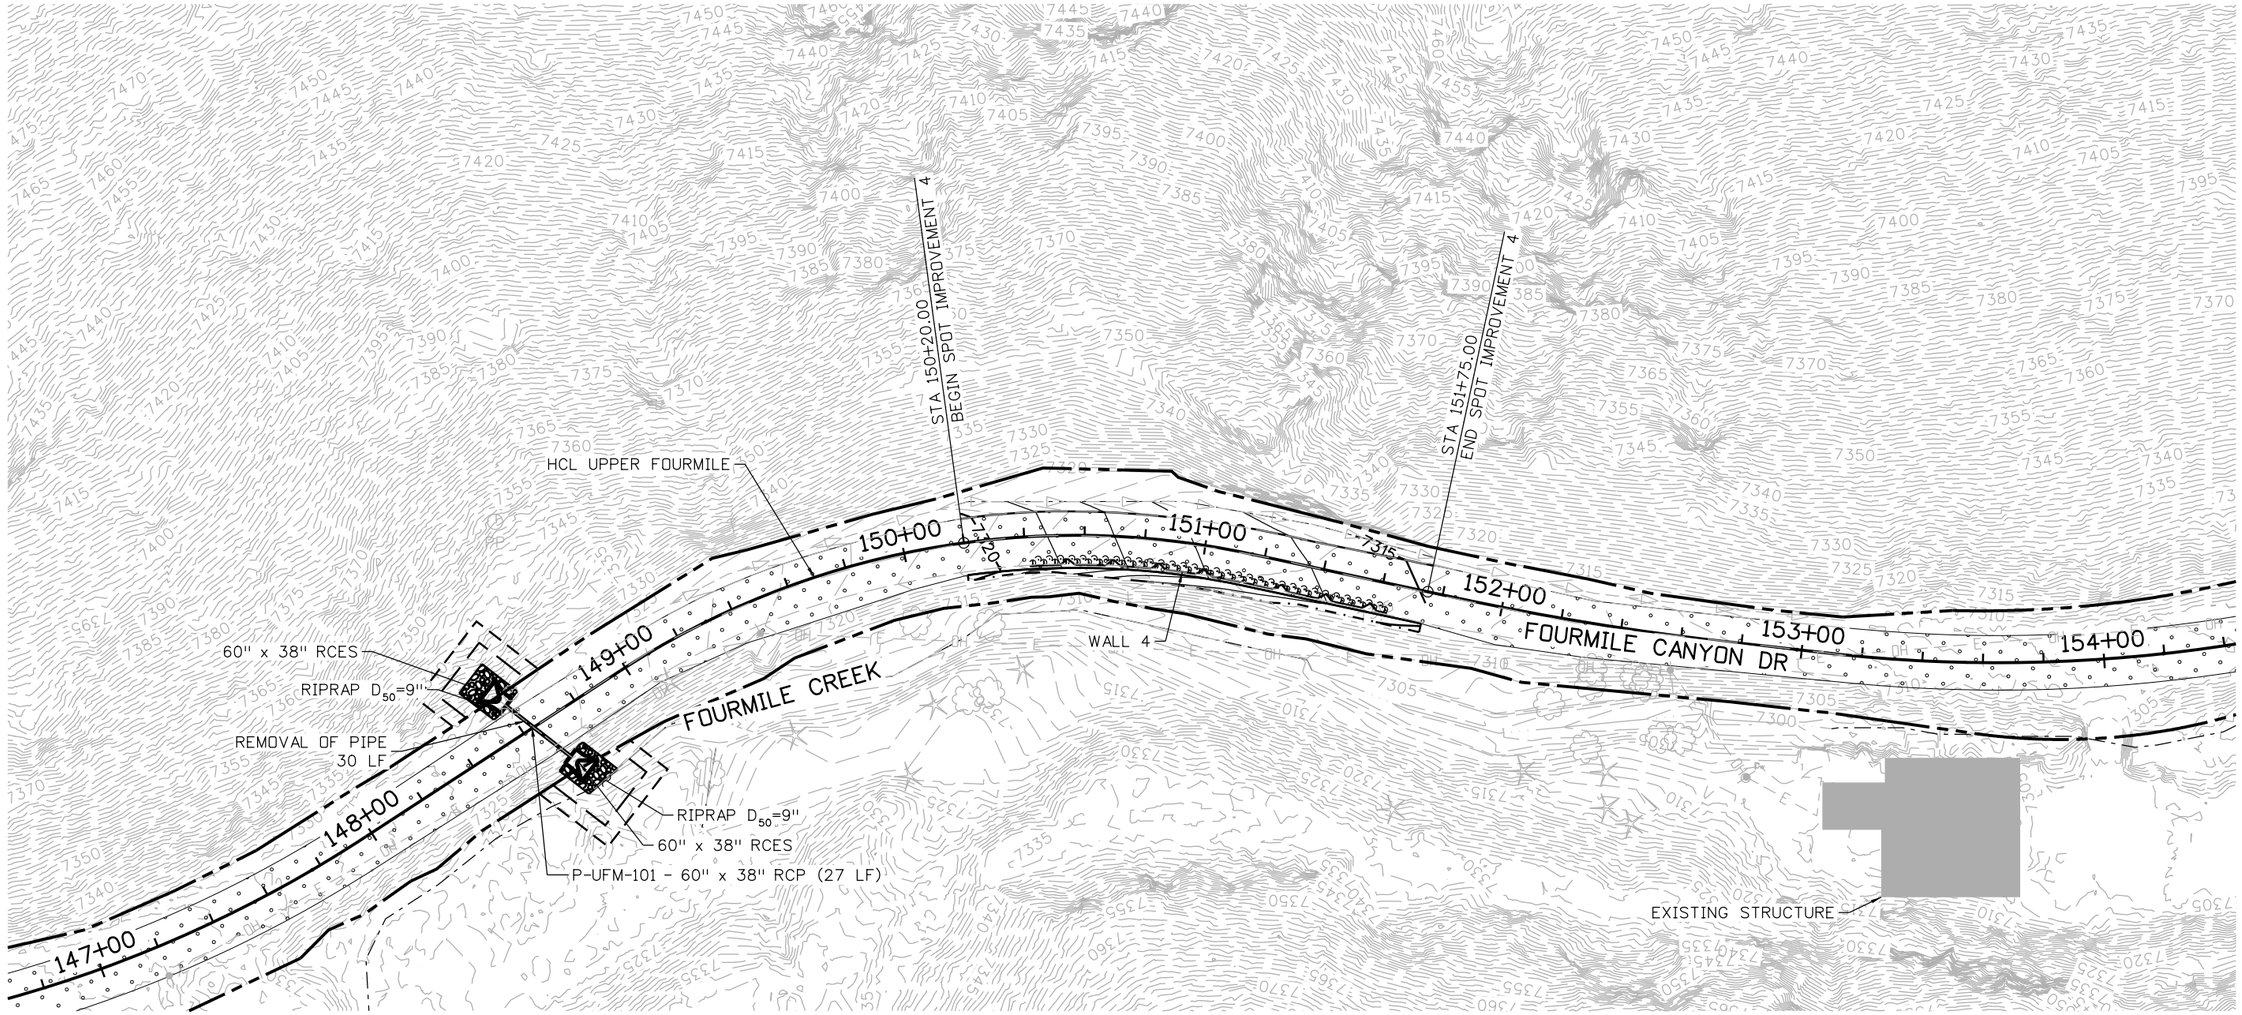


SPOT IMPROVEMENT #4

N

25 0 25 50 FT
HORIZONTAL SCALE: 1"=50'

90% SET

CALL UTILITY NOTIFICATION CENTER OF COLORADO
811
CALL 2-BUSINESS DAYS IN ADVANCE BEFORE YOU DIG, GRADE, OR EXCAVATE FOR THE MARKING OF UNDERGROUND MEMBER UTILITIES

| REVISIONS: | NO. | DATE | REVISION DESCRIPTION: |
|---|---|---|---|
| | | | |
| | | | |
| | | | |

BOULDER COUNTY TRANSPORTATION DEPARTMENT
ENGINEERING DIVISION
Michael Baker INTERNATIONAL

| DESIGNED: | CAD: | CHECKED: | DATE: |
|---|---|---|---|
| KMH | JWM | MRW | 03/25/16 |

UPPER FOURMILE CANYON DRIVE
**DRAINAGE PLANS**
**(4 OF 26)**

PROJECT NO: 4041.SEPT12C37 | SHEET NO: 176

Mitchell.Wilcox 12:58:51 PM pw:\\DCPWAPP1.bkr.mbakercorp.com:pwprod\Documents\Projects\Lakewood_Office\Boulder_County_Emergency_Transportation\TO1\08_Sheet_Files\02_Hydraulics\DGN\UFM_DRAINAGE_PLAN04.dgn

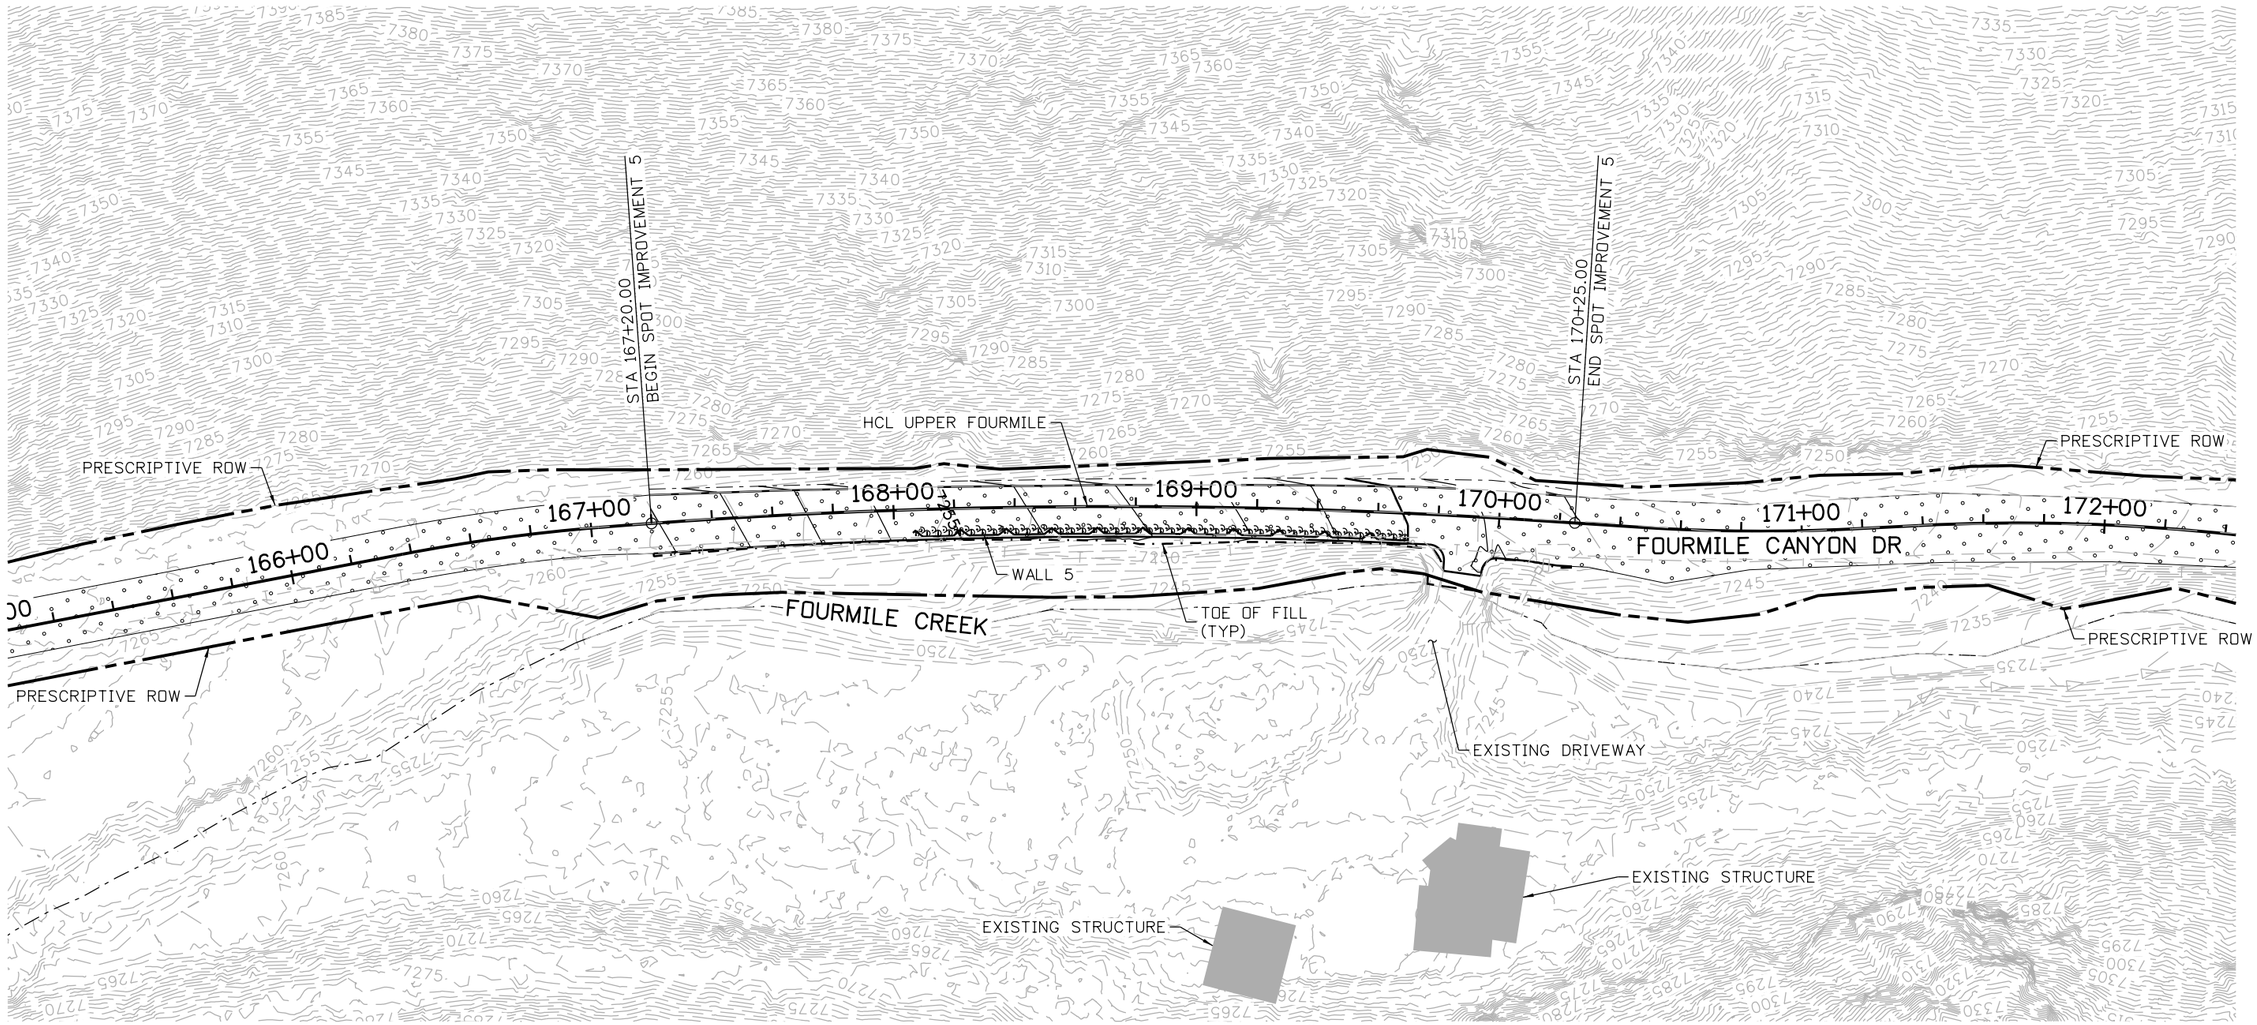


SPOT IMPROVEMENT #5

N

25 0 25 50 FT

HORIZONTAL SCALE: 1"=50'

90% SET

CALL UTILITY NOTIFICATION CENTER OF COLORADO
811
CALL 2-BUSINESS DAYS IN ADVANCE BEFORE YOU DIG, GRADE, OR EXCAVATE FOR THE MARKING OF UNDERGROUND MEMBER UTILITIES

| REVISIONS: | NO. | DATE | REVISION DESCRIPTION: |
|---|---|---|---|
| | | | |
| | | | |
| | | | |

Boulder County

**BOULDER COUNTY TRANSPORTATION DEPARTMENT**
**ENGINEERING DIVISION**

Michael Baker INTERNATIONAL

| DESIGNED: | CAD: | CHECKED: | DATE: |
|---|---|---|---|
| KMH | JWM | MRW | 03/25/16 |

UPPER FOURMILE CANYON DRIVE
**DRAINAGE PLANS**
**(5 OF 26)**

PROJECT NO: 4041.SEPT12C37 | SHEET NO: 177

Mitchell.Wilcox 12:59:17 PM p:w:\\DCPWAPP1.bkr.mbakercorp.com:pwprod\Documents\Projects\Lakewood_Office\Boulder_County_Emergency_Transportation\T01\08_Sheet_Files\02_Hydraulics\DGN\UFM_DRAINAGE_PLANS05.dgn

Mitchell.Wilcox 12:59:44 PM pw:\\DCPWAPP1.bkr.mbakercorp.com:pwprod\Documents\Projects\Lakewood_Office\Boulder_County_Emergency_Transportation\TO1\08_Sheet_Files\02_Hydraulics\DGN\UFM_DRAINAGE_PLAN06.dgn

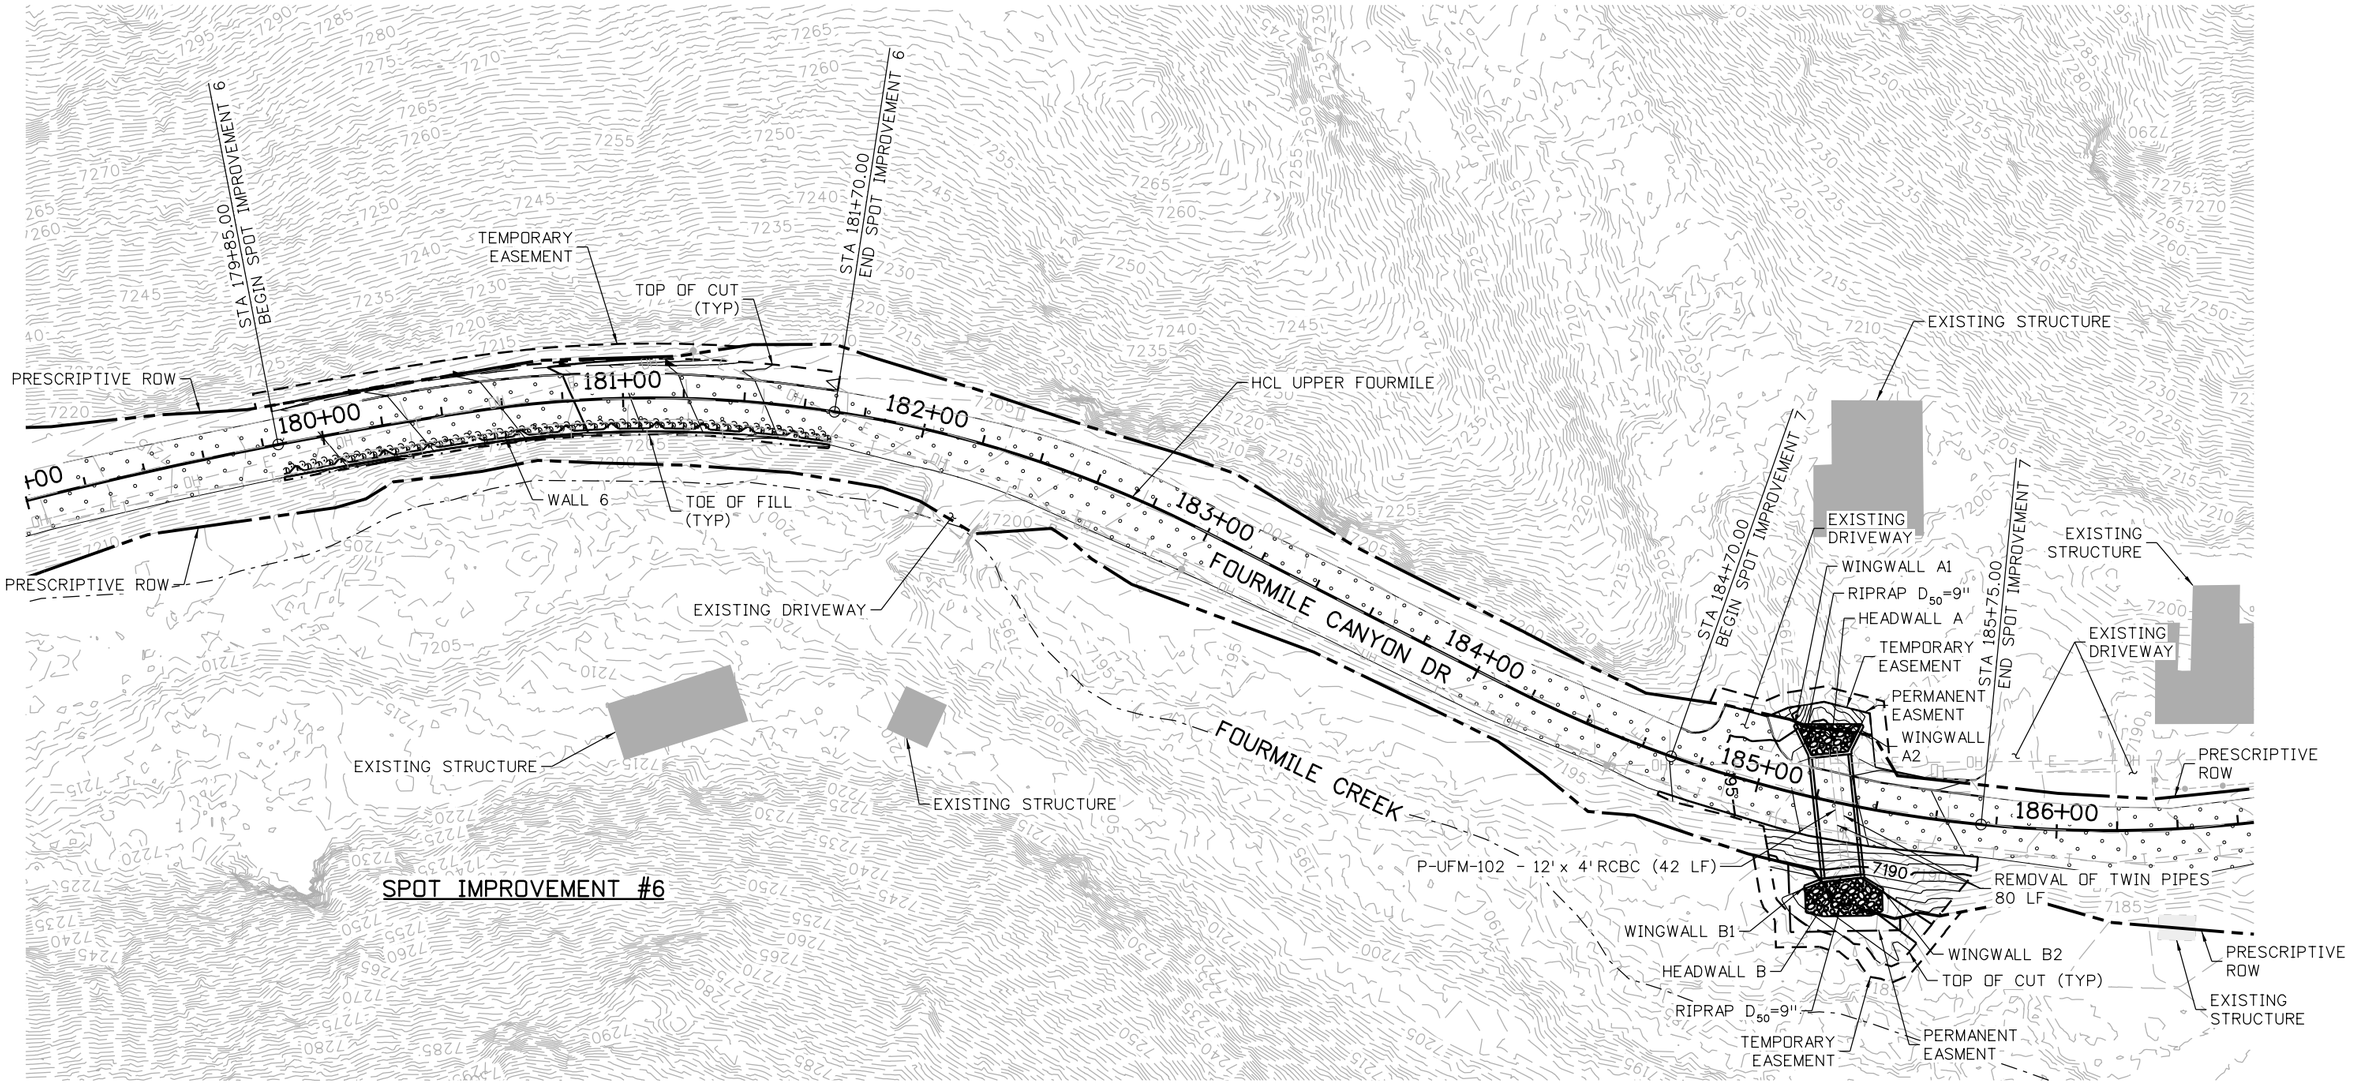


N

25 0 25 50 FT

HORIZONTAL SCALE: 1"=50'

90% SET

CALL UTILITY NOTIFICATION CENTER OF COLORADO
811
CALL 2-BUSINESS DAYS IN ADVANCE BEFORE YOU DIG, GRADE, OR EXCAVATE FOR THE MARKING OF UNDERGROUND MEMBER UTILITIES

| REVISIONS: | NO. | DATE | REVISION DESCRIPTION: |
|---|---|---|---|
| | | | |
| | | | |
| | | | |

Boulder County

Michael Baker INTERNATIONAL

**BOULDER COUNTY TRANSPORTATION DEPARTMENT**
**ENGINEERING DIVISION**

| DESIGNED: | CAD: | CHECKED: | DATE: |
|---|---|---|---|
| KMH | JWM | MRW | 03/25/16 |

UPPER FOURMILE CANYON DRIVE
**DRAINAGE PLANS**
**(6 OF 26)**

PROJECT NO: 4041.SEPT12C37 | SHEET NO: 178

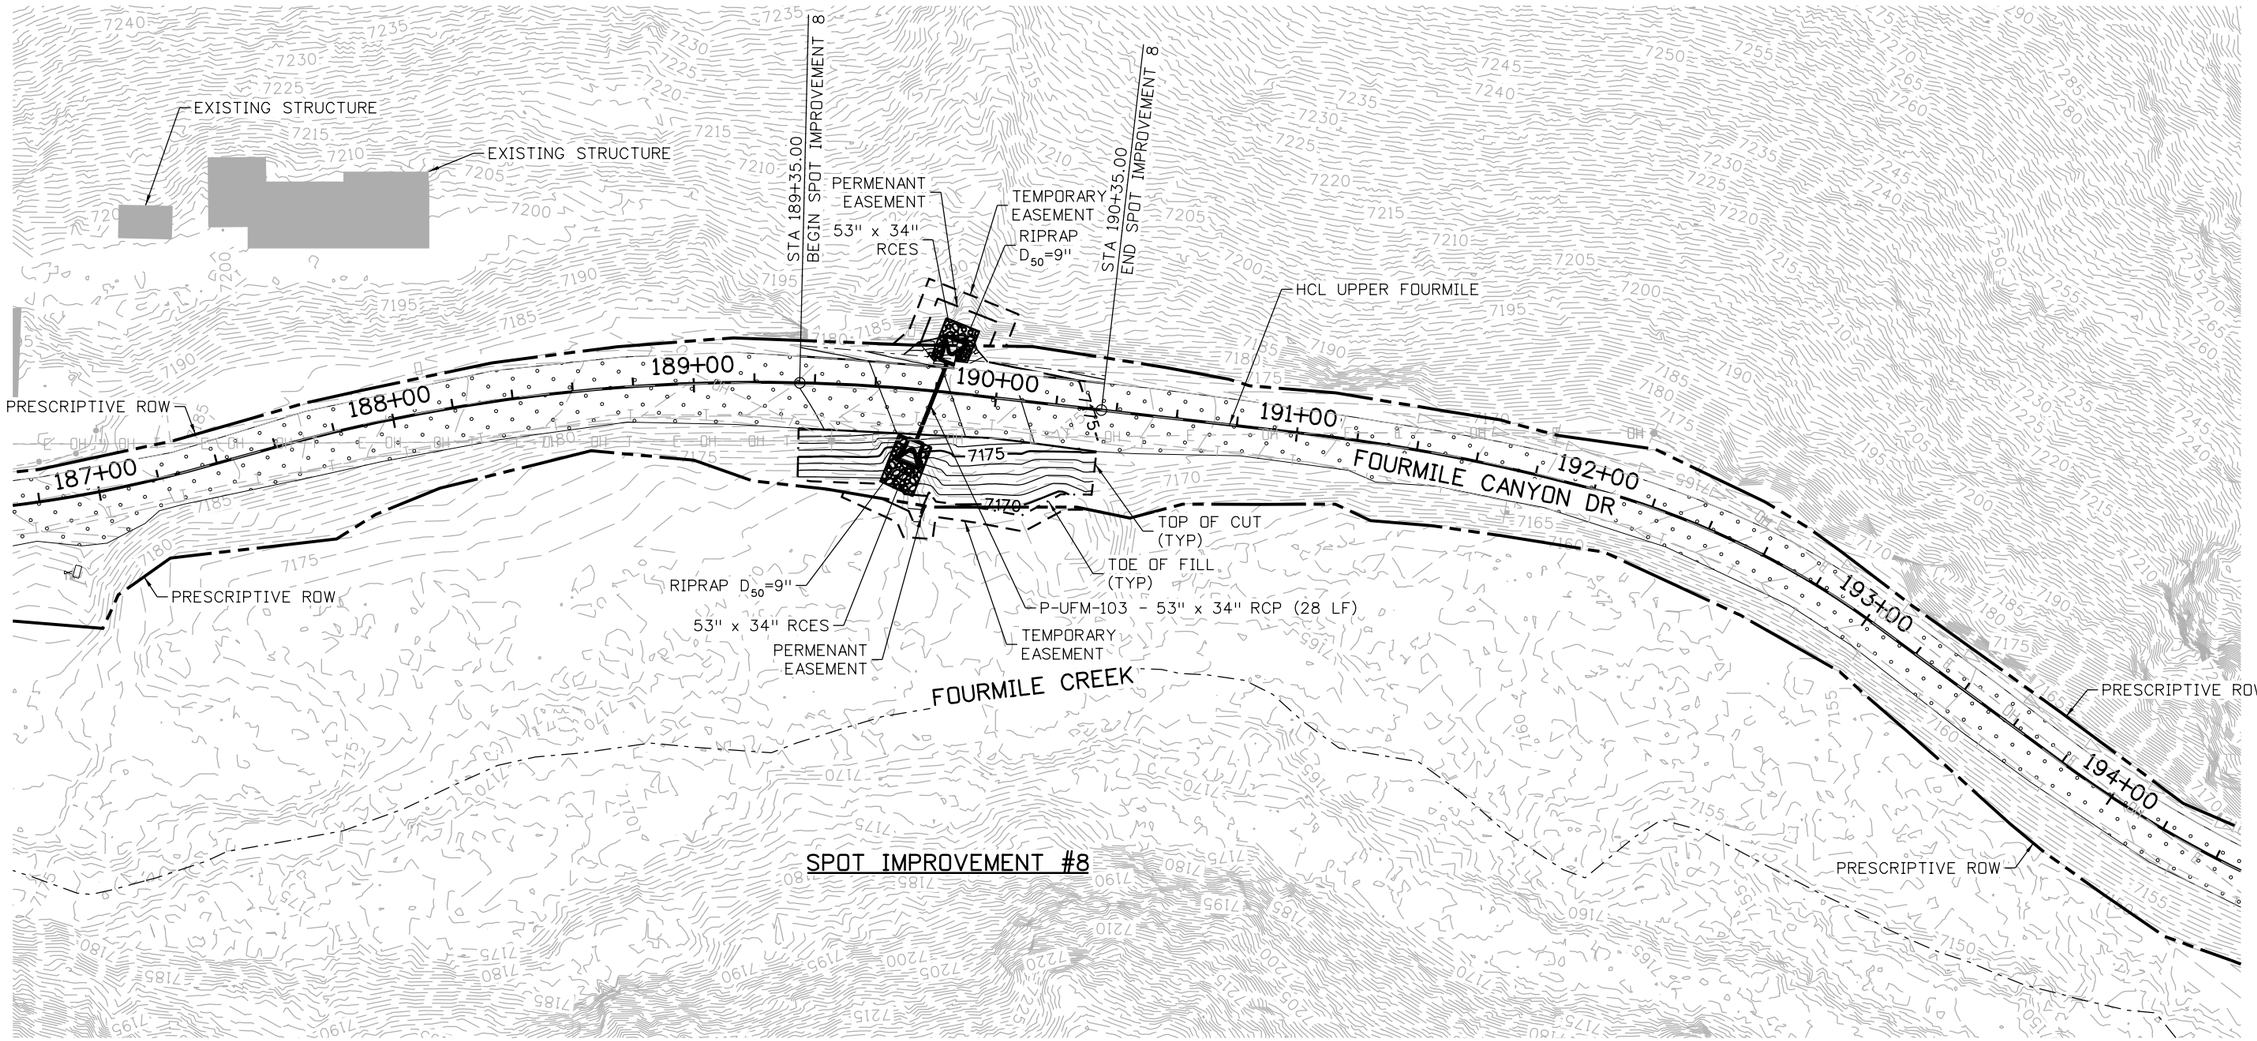


N

25 0 25 50 FT

HORIZONTAL SCALE: 1"=50'

90% SET

CALL UTILITY NOTIFICATION CENTER OF COLORADO
811
CALL 2-BUSINESS DAYS IN ADVANCE BEFORE YOU DIG, GRADE, OR EXCAVATE FOR THE MARKING OF UNDERGROUND MEMBER UTILITIES

| REVISIONS: | NO. | DATE | REVISION DESCRIPTION: |
|---|---|---|---|
| | | | |
| | | | |
| | | | |

Boulder County

**BOULDER COUNTY TRANSPORTATION DEPARTMENT**
**ENGINEERING DIVISION**

Michael Baker INTERNATIONAL

| DESIGNED: | CAD: | CHECKED: | DATE: |
|---|---|---|---|
| KMH | JWM | MRW | 03/25/16 |

UPPER FOURMILE CANYON DRIVE
**DRAINAGE PLANS**
**(7 OF 26)**

PROJECT NO: 4041.SEPT12C37 | SHEET NO: 179

Mitchell.Wilcox 1:00:09 PM pw:\\DCPW\APP1.bkr.mbakercorp.com:pwprod\Documents\Projects\Lakewood_Office\Boulder_County_Emergency_Transportation\T01\08_Sheet_Files\02_Hydraulics\DGN\UFM_DRAINAGE_PLAN07.dgn

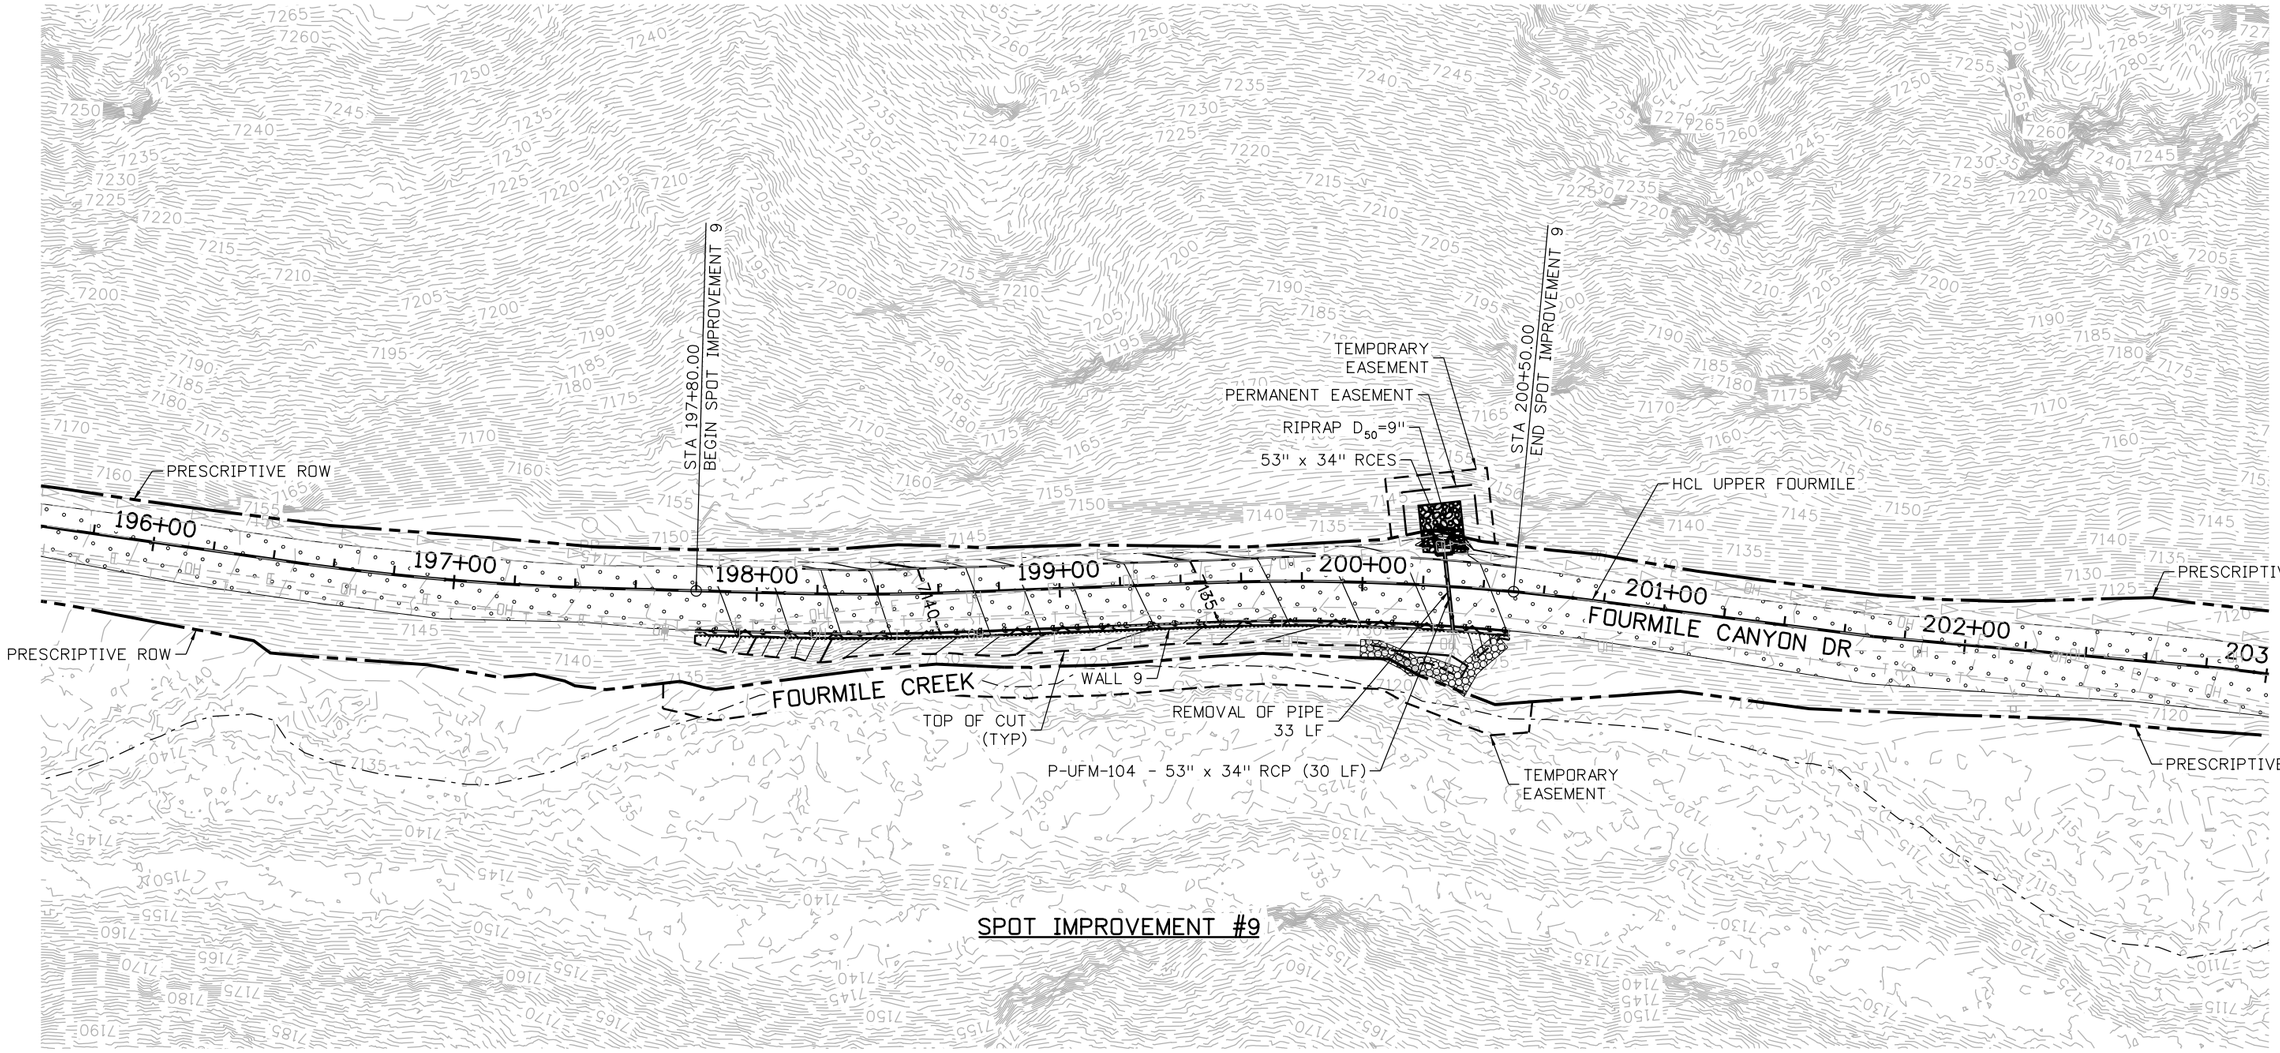


N

25 0 25 50 FT

HORIZONTAL SCALE: 1"=50'

90% SET

CALL UTILITY NOTIFICATION CENTER OF COLORADO
811
CALL 2-BUSINESS DAYS IN ADVANCE BEFORE YOU DIG, GRADE, OR EXCAVATE FOR THE MARKING OF UNDERGROUND MEMBER UTILITIES

| REVISIONS: | NO. | DATE | REVISION DESCRIPTION: |
|---|---|---|---|
| | | | |
| | | | |
| | | | |

Boulder County

**BOULDER COUNTY TRANSPORTATION DEPARTMENT**
**ENGINEERING DIVISION**

Michael Baker INTERNATIONAL

| DESIGNED: | CAD: | CHECKED: | DATE: |
|---|---|---|---|
| KMH | JWM | MRW | 03/25/16 |

UPPER FOURMILE CANYON DRIVE
**DRAINAGE PLANS**
**(8 OF 26)**

PROJECT NO: 4041.SEPT12C37 | SHEET NO: 180

Mitchell.Wilcox 1:00:33 PM pw:\\DCPWAPP1.bkr.mbakercorp.com:pwprod\Documents\Projects\Lakewood_Office\Boulder_County_Emergency_Transportation\TO1\08_Sheet_Files\02_Hydraulics\DGN\UFM_DRAINAGE_PLAN08.dgn

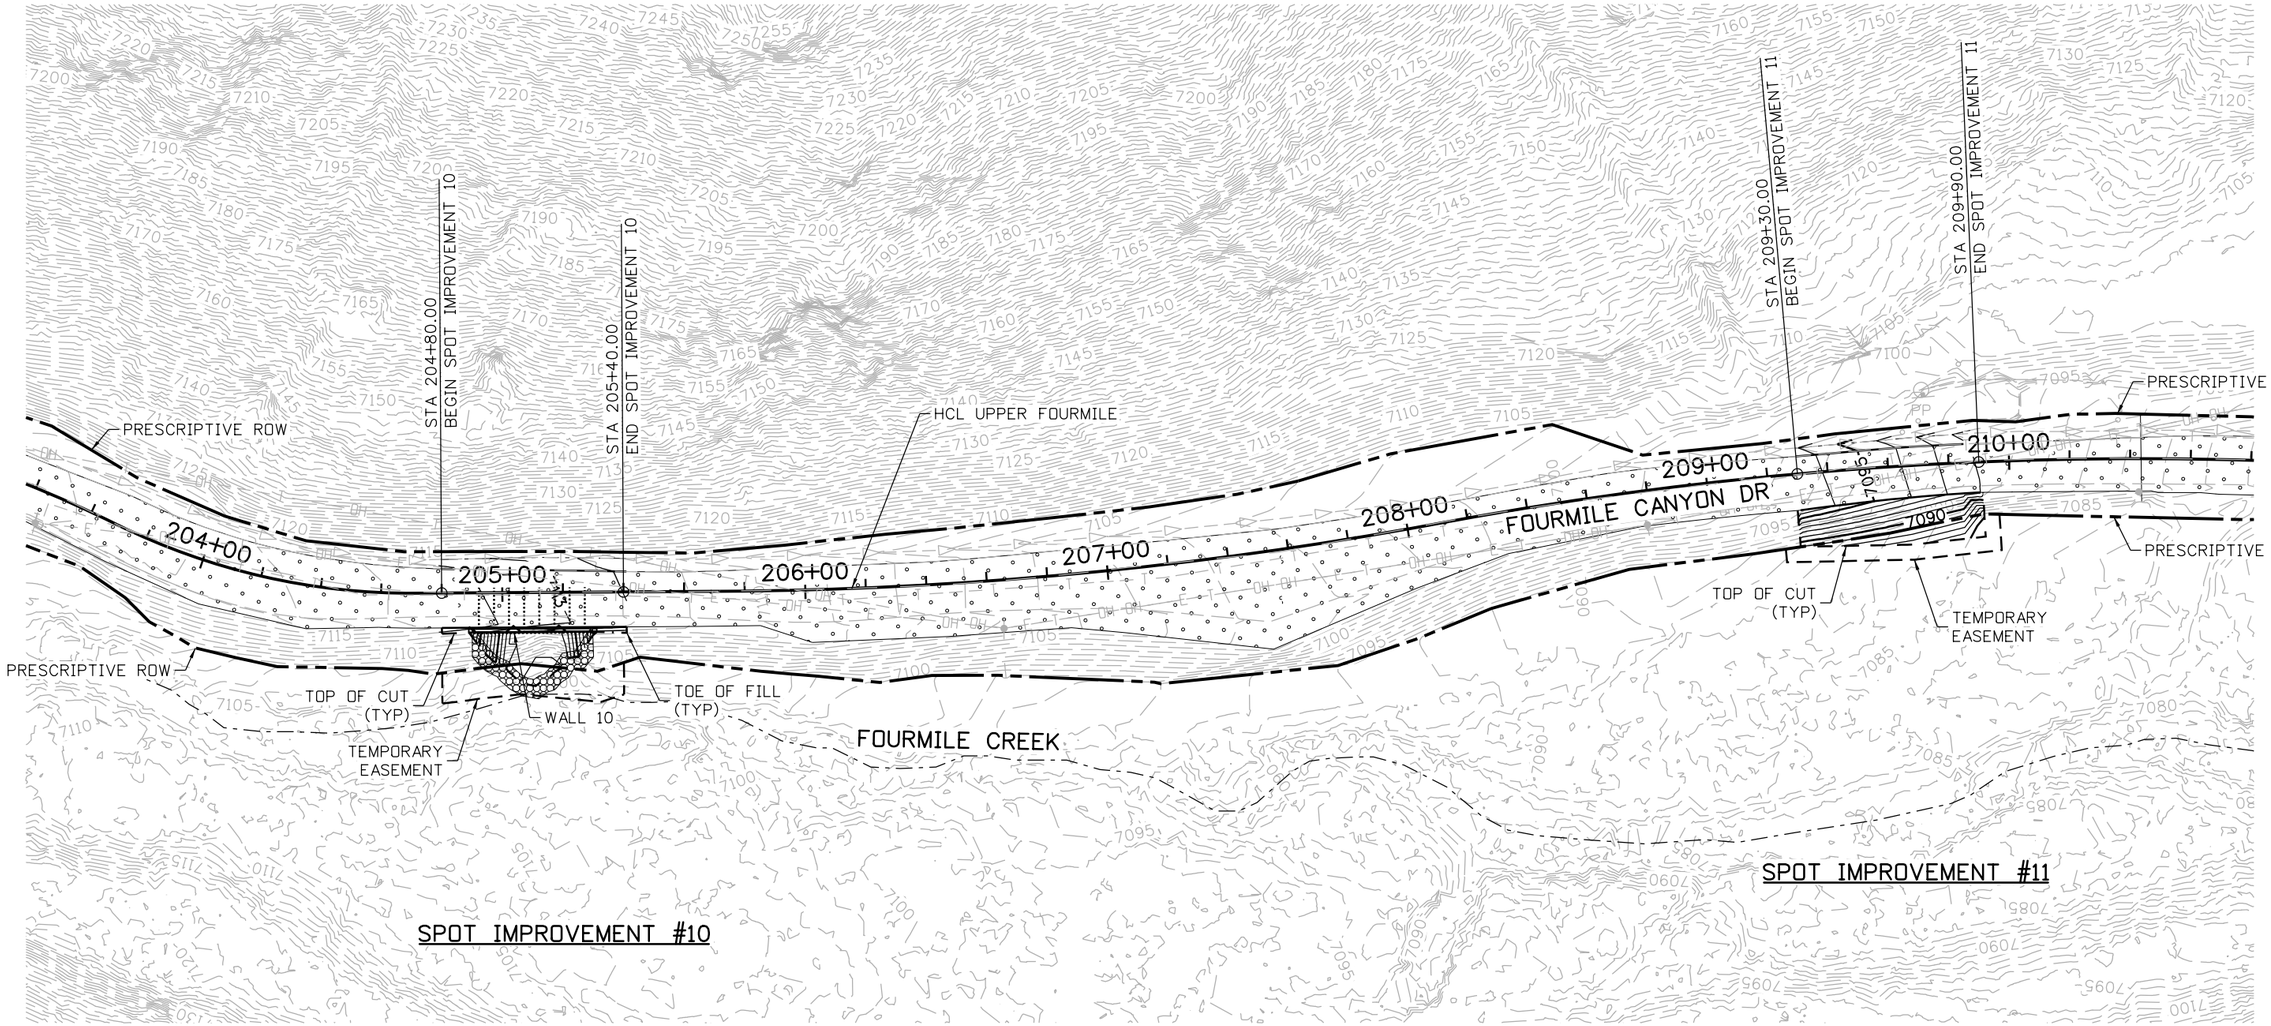


N

25 0 25 50 FT

HORIZONTAL SCALE: 1"=50'

90% SET

CALL UTILITY NOTIFICATION CENTER OF COLORADO
811
CALL 2-BUSINESS DAYS IN ADVANCE BEFORE YOU DIG, GRADE, OR EXCAVATE FOR THE MARKING OF UNDERGROUND MEMBER UTILITIES

| REVISIONS: | NO. | DATE | REVISION DESCRIPTION: |
|---|---|---|---|
| | | | |
| | | | |
| | | | |

Boulder County

Michael Baker INTERNATIONAL

**BOULDER COUNTY TRANSPORTATION DEPARTMENT**
**ENGINEERING DIVISION**

| DESIGNED: | CAD: | CHECKED: | DATE: |
|---|---|---|---|
| KMH | JWM | MRW | 03/25/16 |

UPPER FOURMILE CANYON DRIVE
**DRAINAGE PLANS**
**(9 OF 26)**

PROJECT NO: 4041.SEPT12C37 | SHEET NO: 181

Mitchell.Wilcox 1:01:00 PM per:\\DCPW-APP1.bkr.mbakercorp.com\pwprod\Documents\Projects\Lakewood_Office\Boulder_County_Emergency_Transportation\T01\08_Sheet_Files\02_Hydraulics\DGN\UFM_DRAINAGE_PLAN09.dgn

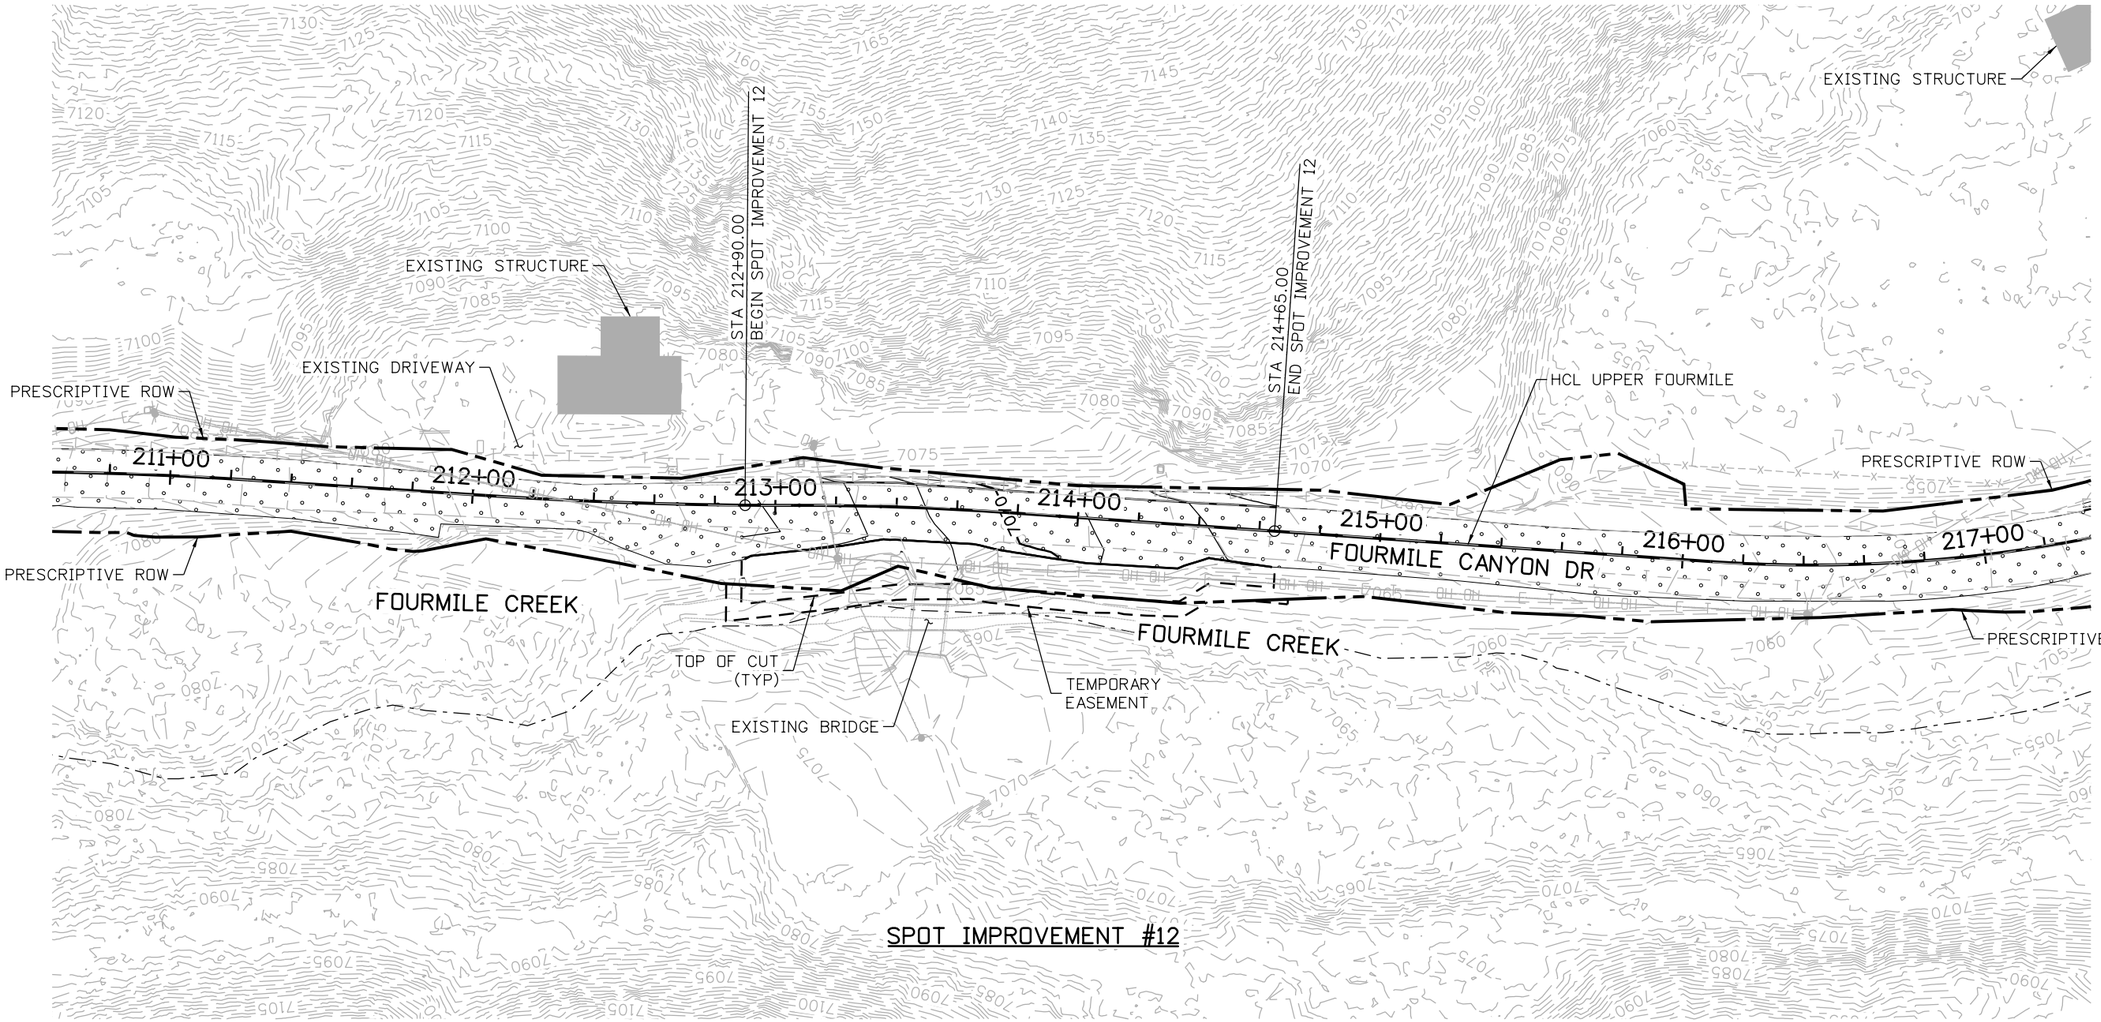


SPOT IMPROVEMENT #12

N

25 0 25 50 FT

HORIZONTAL SCALE: 1"=50'

90% SET

CALL UTILITY NOTIFICATION CENTER OF COLORADO
811
CALL 2-BUSINESS DAYS IN ADVANCE BEFORE YOU DIG, GRADE, OR EXCAVATE FOR THE MARKING OF UNDERGROUND MEMBER UTILITIES

| REVISIONS: | NO. | DATE | REVISION DESCRIPTION: |
|---|---|---|---|
| | | | |
| | | | |
| | | | |

Boulder County

Michael Baker INTERNATIONAL

**BOULDER COUNTY TRANSPORTATION DEPARTMENT**
**ENGINEERING DIVISION**

| DESIGNED: | CAD: | CHECKED: | DATE: |
|---|---|---|---|
| KMH | JWM | MRW | 03/25/16 |

UPPER FOURMILE CANYON DRIVE
**DRAINAGE PLANS**
**(10 OF 26)**

PROJECT NO: 4041.SEPT12C37 | SHEET NO: 182

Mitchell.Wilcox 1:01:25 PM p:\\DCPW\APP1.bkr.mbakercorp.com\pwprod\Documents\Projects\Lakewood_Office\Boulder_County_Emergency_Transportation\T01\08_Sheet_Files\02_Hydraulics\DGN\UFM_DRAINAGE_PLAN10.dgn

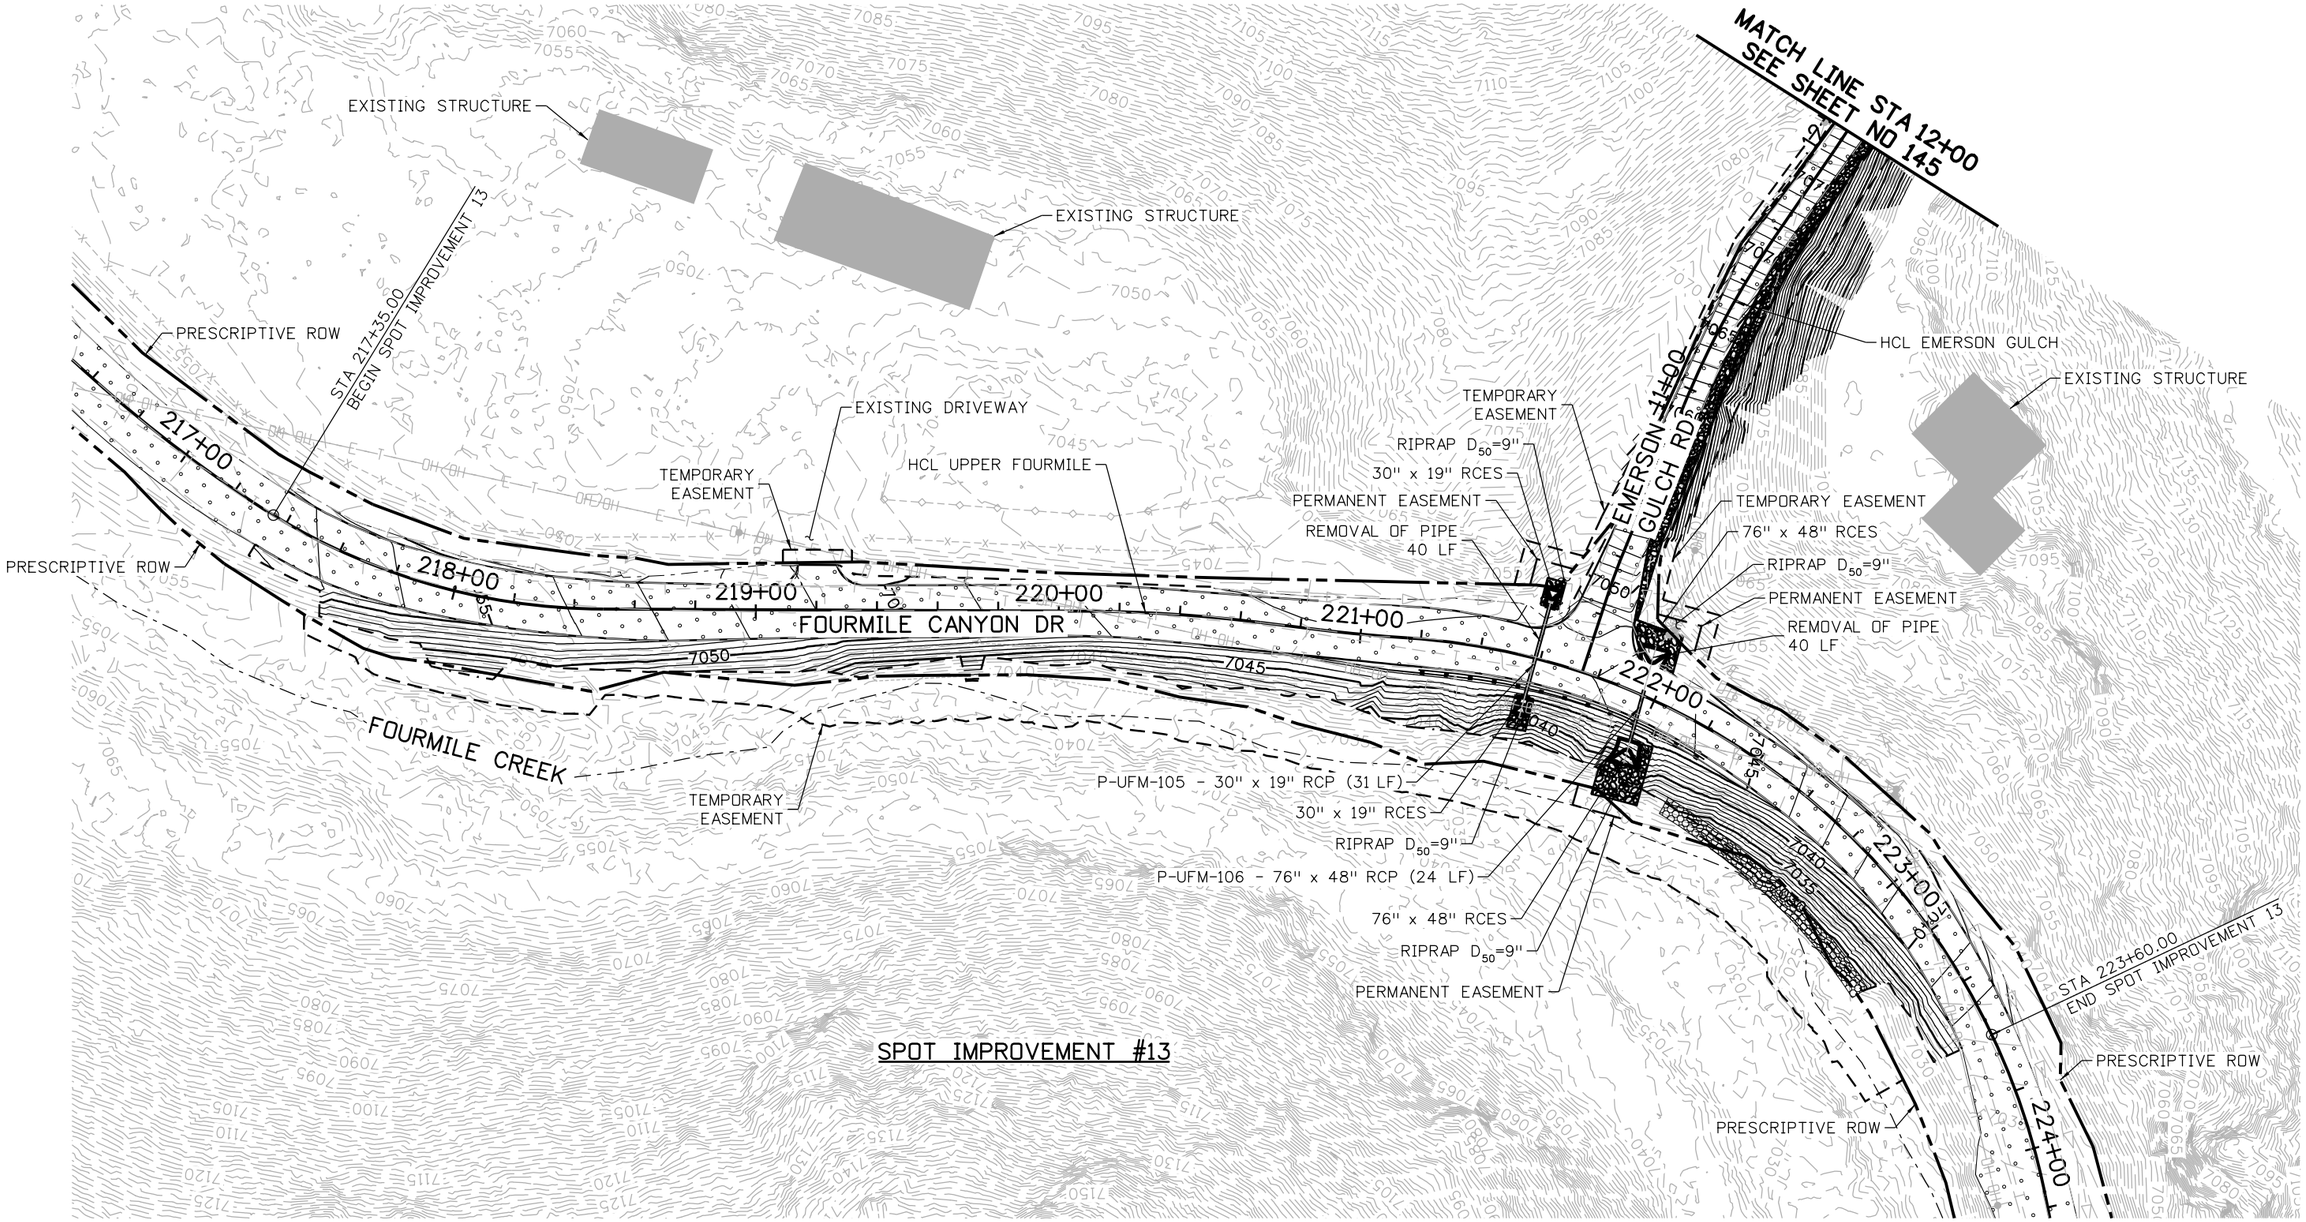


N

25 0 25 50 FT
HORIZONTAL SCALE: 1"=50'

90% SET

CALL UTILITY NOTIFICATION CENTER OF COLORADO
811
CALL 2-BUSINESS DAYS IN ADVANCE BEFORE YOU DIG, GRADE, OR EXCAVATE FOR THE MARKING OF UNDERGROUND MEMBER UTILITIES

| REVISIONS: | NO. | DATE | REVISION DESCRIPTION: |
|---|---|---|---|
| | | | |
| | | | |
| | | | |

Boulder County
Michael Baker INTERNATIONAL

**BOULDER COUNTY TRANSPORTATION DEPARTMENT**
**ENGINEERING DIVISION**

| DESIGNED: | CAD: | CHECKED: | DATE: |
|---|---|---|---|
| KMH | JWM | MRW | 03/25/16 |

UPPER FOURMILE CANYON DRIVE
**DRAINAGE PLANS**
**(11 OF 26)**

PROJECT NO: 4041.SEPT12C37 | SHEET NO: 183

Mitchell.Wilcox 1:01:51 PM p:\\DCPW\APP1.bkr.mbakercorp.com\pwprod\Documents\Projects\Lakewood_Office\Boulder_County_Emergency_Transportation\T01\08_Sheet_Files\02_Hydraulics\DGN\UFM_DRAINAGE_PLAN11.dgn

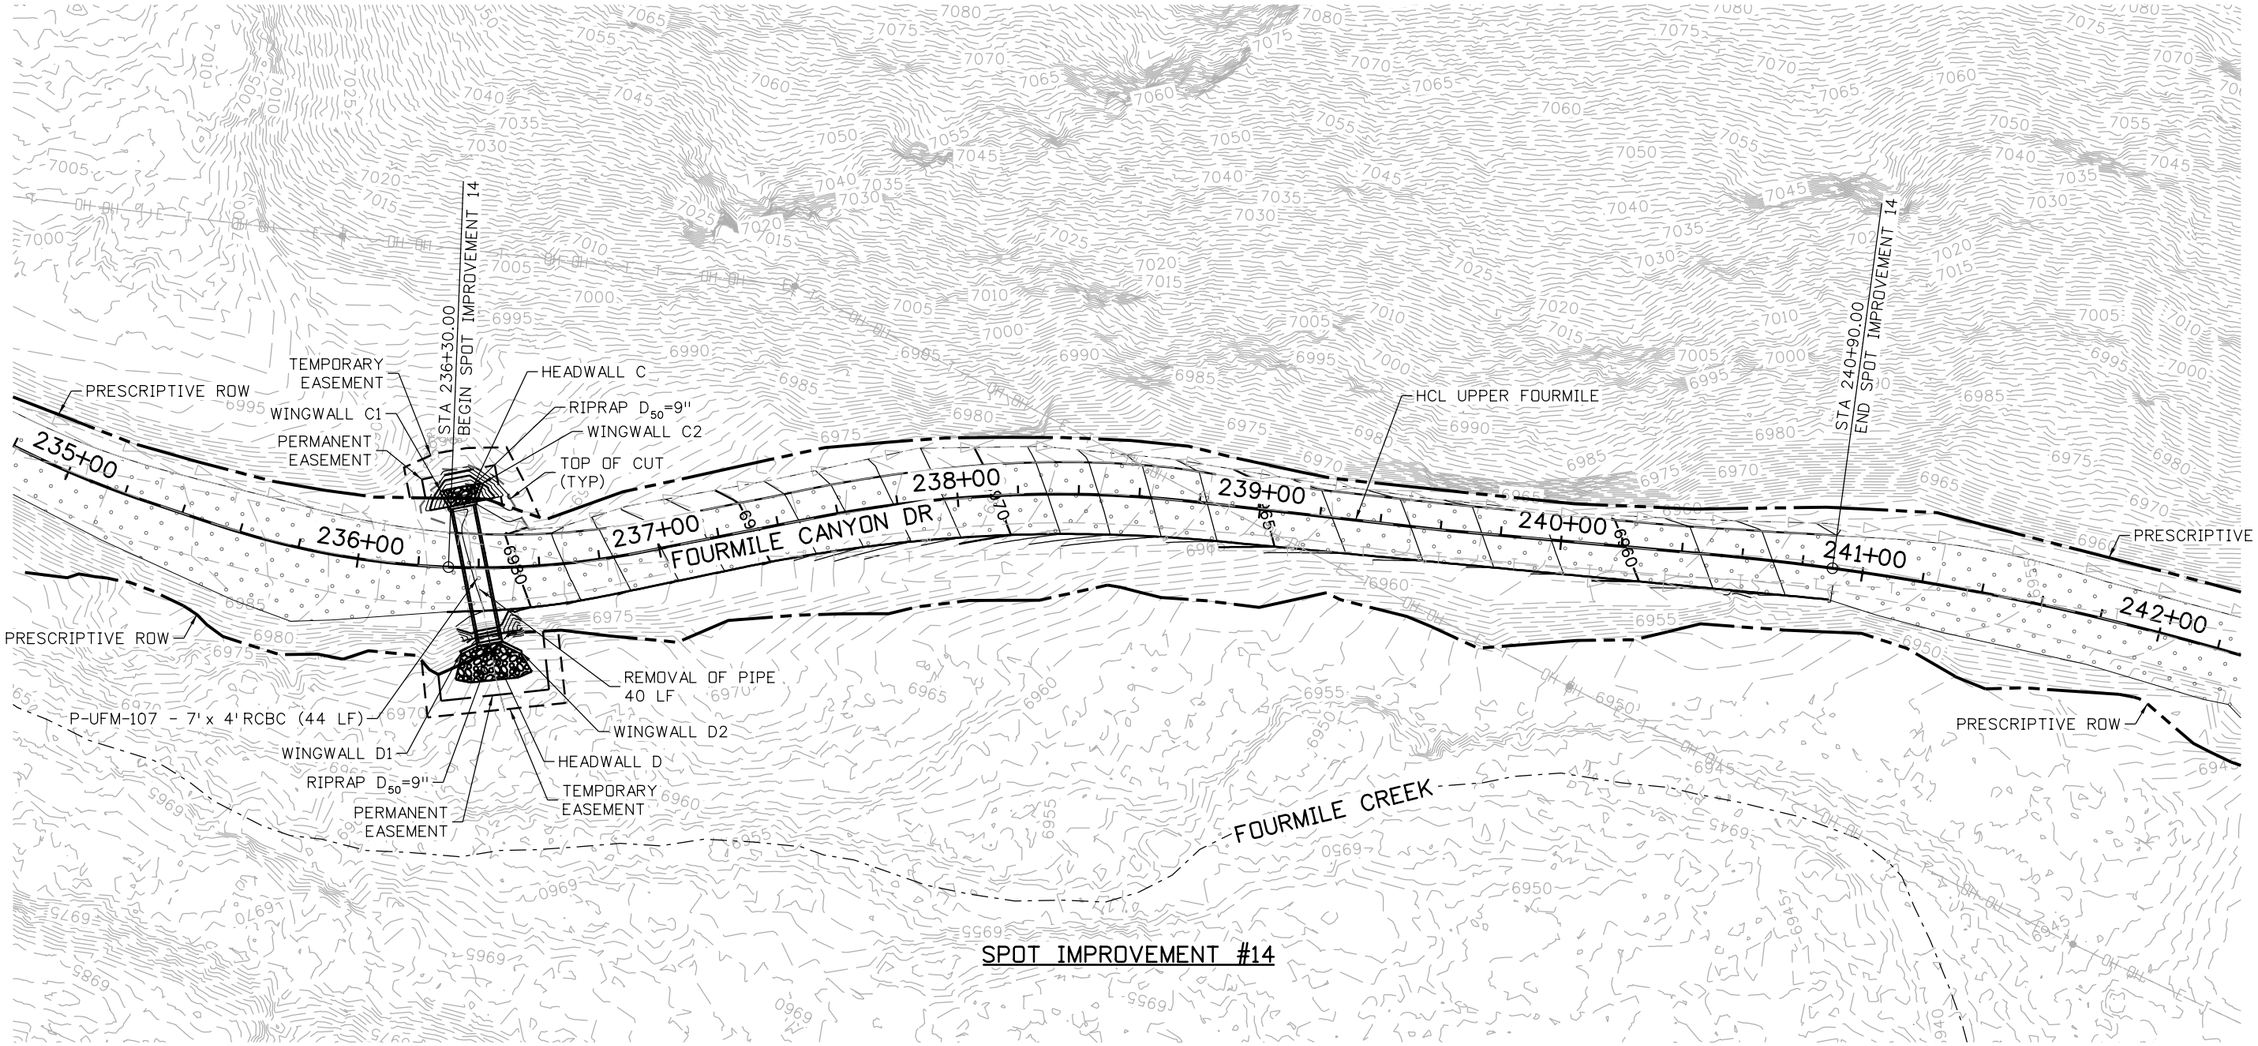


N

25 0 25 50 FT
HORIZONTAL SCALE: 1"=50'

**90% SET**

CALL UTILITY NOTIFICATION CENTER OF COLORADO
811
CALL 2-BUSINESS DAYS IN ADVANCE BEFORE YOU DIG, GRADE, OR EXCAVATE FOR THE MARKING OF UNDERGROUND MEMBER UTILITIES

| REVISIONS: | NO. | DATE | REVISION DESCRIPTION: |
|---|---|---|---|
| | | | |
| | | | |
| | | | |

Boulder County
Michael Baker INTERNATIONAL

**BOULDER COUNTY TRANSPORTATION DEPARTMENT**
**ENGINEERING DIVISION**

| DESIGNED: | CAD: | CHECKED: | DATE: |
|---|---|---|---|
| KMH | JWM | MRW | 03/25/16 |

UPPER FOURMILE CANYON DRIVE
**DRAINAGE PLANS**
**(12 OF 26)**

PROJECT NO: 4041.SEPT12C37 | SHEET NO: 184

Mitchell.Wilcox 10:02:18 PM pw:\\DCPWAPP1.bkr.mbakercorp.com:pwprod\Documents\Projects\Lakewood_Office\Boulder_County_Emergency_Transportation\T01\08_Sheet_Files\02_Hydraulics\DGN\UFM_DRAINAGE_PLAN12.dgn

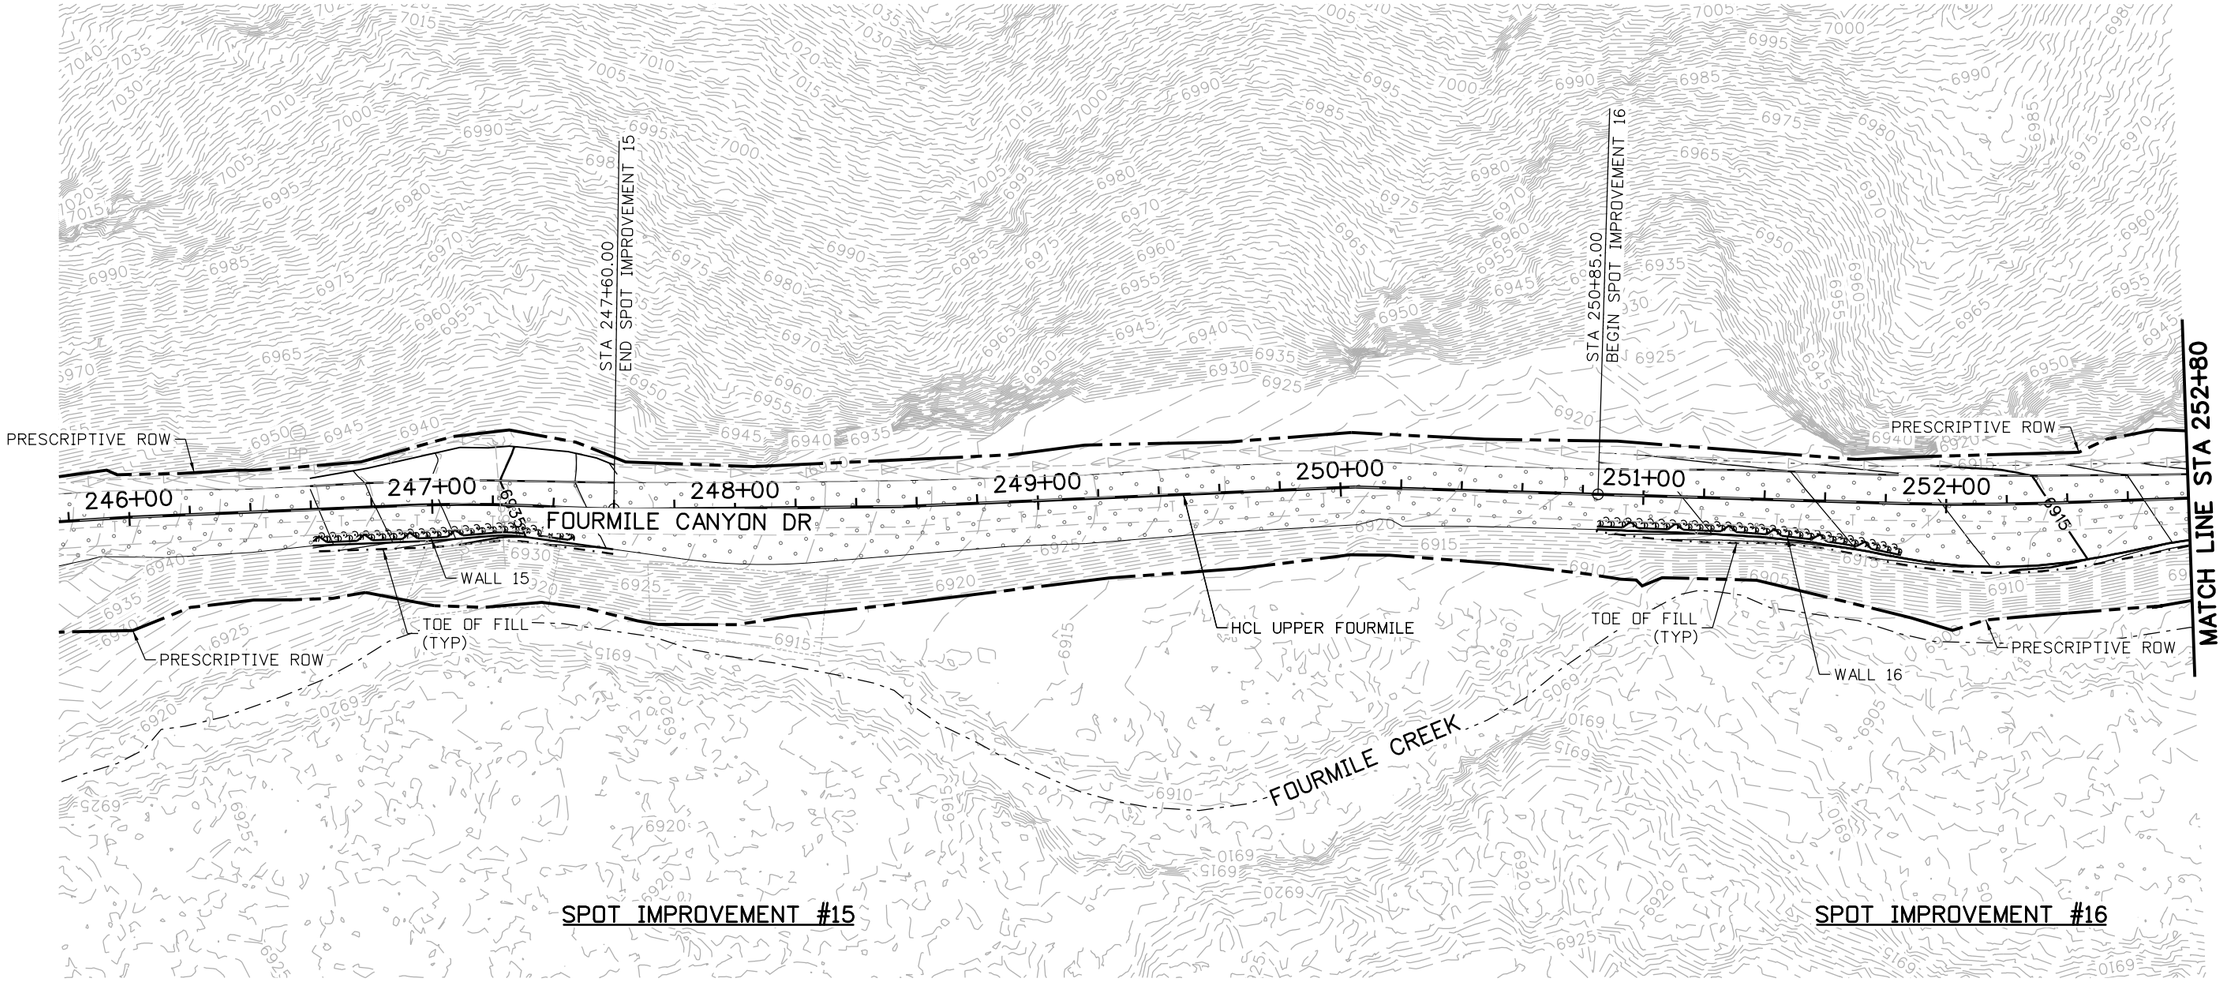


N

25 0 25 50 FT
HORIZONTAL SCALE: 1"=50'

90% SET

CALL UTILITY NOTIFICATION CENTER OF COLORADO
811
CALL 2-BUSINESS DAYS IN ADVANCE BEFORE YOU DIG, GRADE, OR EXCAVATE FOR THE MARKING OF UNDERGROUND MEMBER UTILITIES

| REVISIONS: | NO. | DATE | REVISION DESCRIPTION: |
|---|---|---|---|
| | | | |
| | | | |
| | | | |

Boulder County
Michael Baker INTERNATIONAL

**BOULDER COUNTY TRANSPORTATION DEPARTMENT**
**ENGINEERING DIVISION**

| DESIGNED: | CAD: | CHECKED: | DATE: |
|---|---|---|---|
| KMH | JWM | MRW | 03/25/16 |

UPPER FOURMILE CANYON DRIVE
**DRAINAGE PLANS**
**(13 OF 26)**

PROJECT NO: 4041.SEPT12C37 | SHEET NO: 185

Mitchell.Wilcox 1:02:44 PM pw:\\DCPW4PP1.bkr.mbakercorp.com:pwprod\Documents\Projects\Lakewood_Office\Boulder_County_Emergency_Transportation\TO1\08_Sheet_Files\02_Hydraulics\DGN\UFM_DRAINAGE_PLAN13.dgn

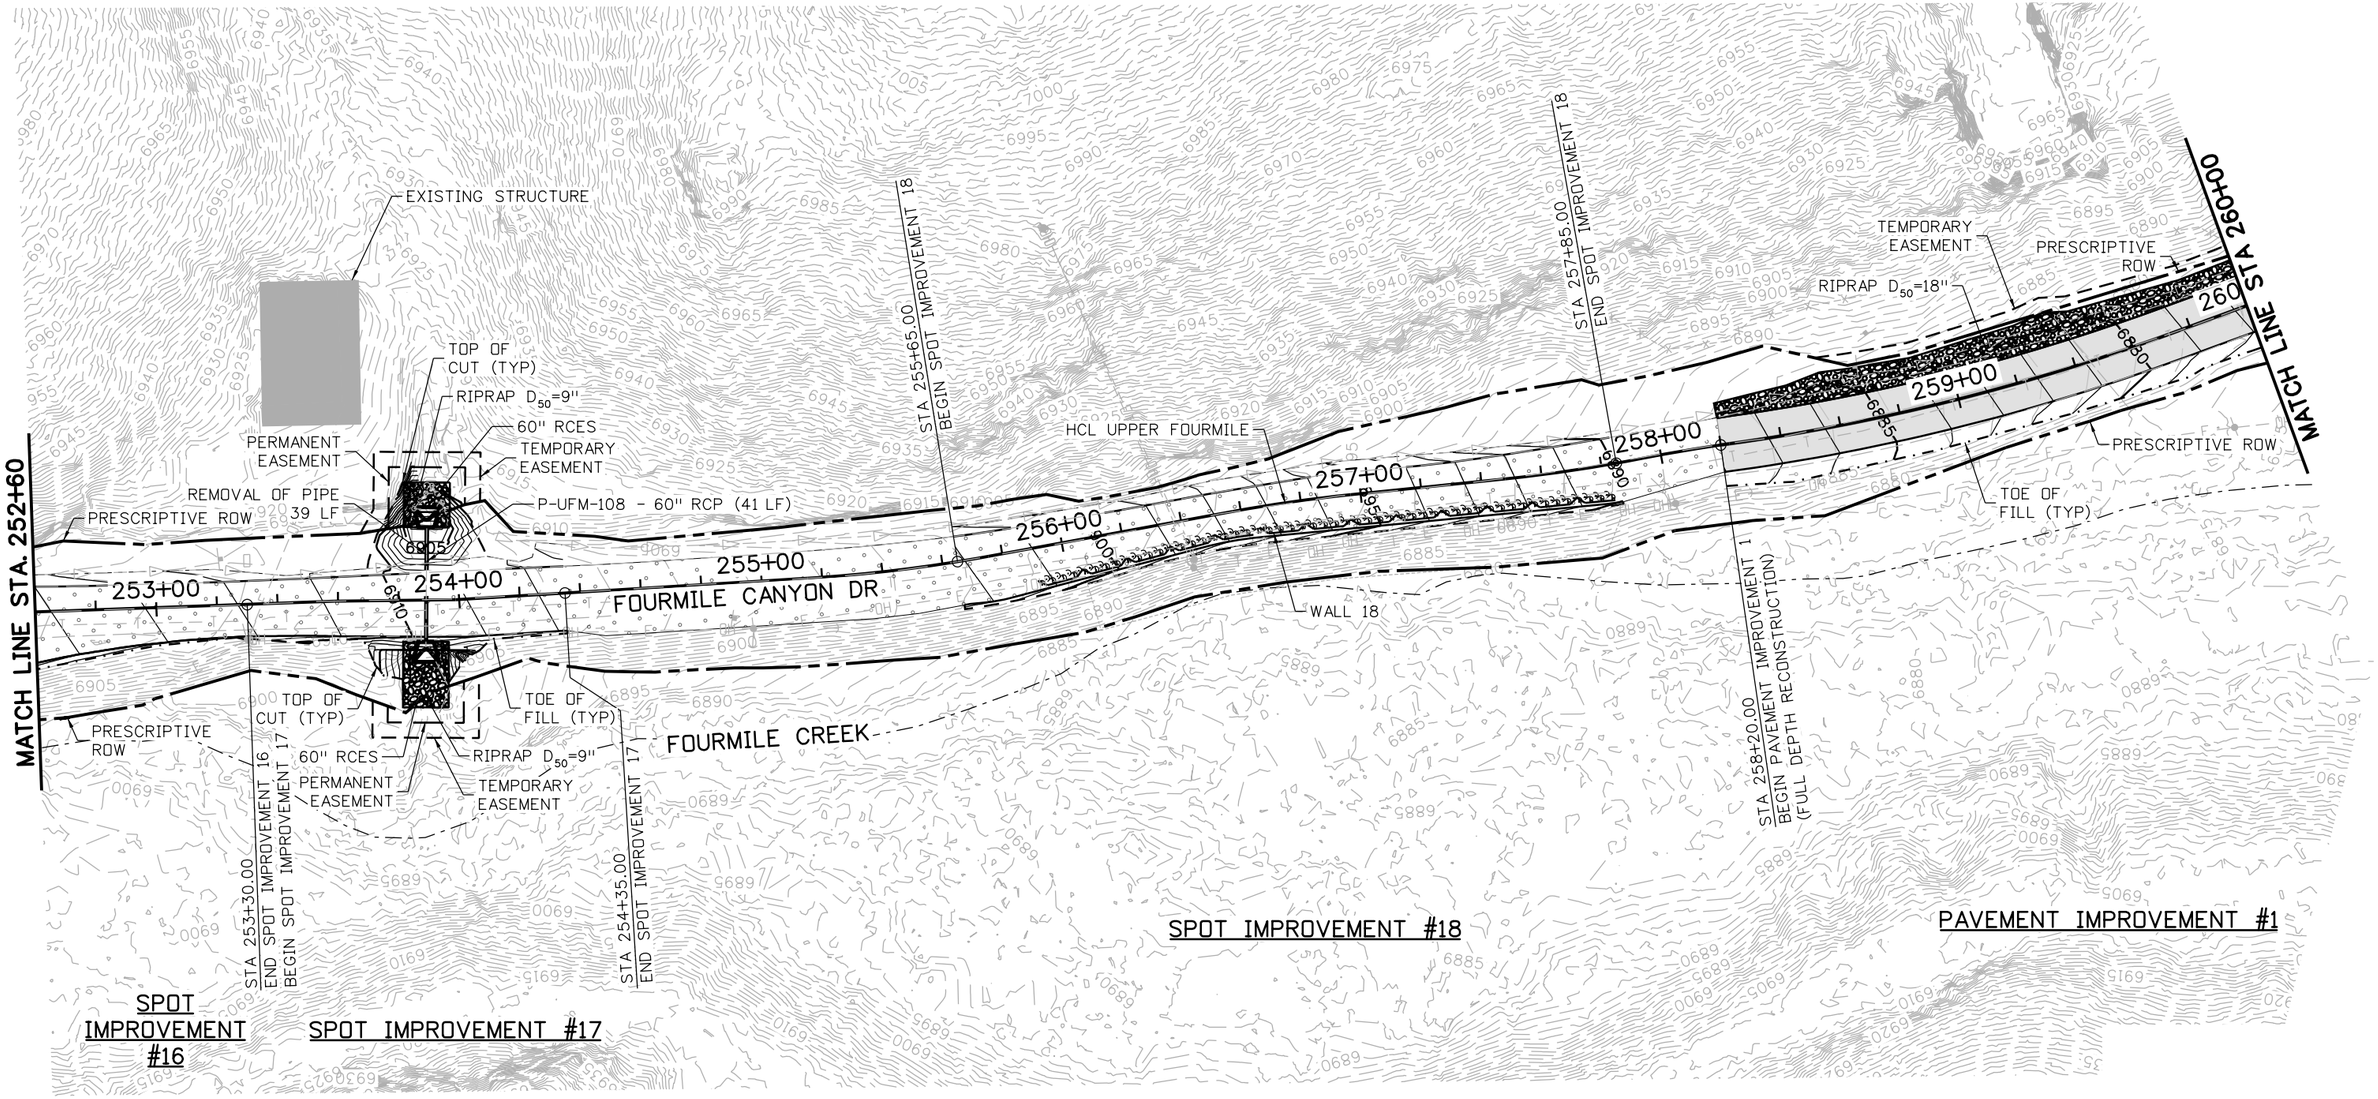


N

25 0 25 50 FT

HORIZONTAL SCALE: 1"=50'

90% SET

CALL UTILITY NOTIFICATION CENTER OF COLORADO 811

CALL 2-BUSINESS DAYS IN ADVANCE BEFORE YOU DIG, GRADE, OR EXCAVATE FOR THE MARKING OF UNDERGROUND MEMBER UTILITIES

| REVISIONS: | NO. | DATE | REVISION DESCRIPTION: |
|---|---|---|---|
| | | | |
| | | | |
| | | | |

Boulder County

Michael Baker INTERNATIONAL

**BOULDER COUNTY TRANSPORTATION DEPARTMENT**
**ENGINEERING DIVISION**

| DESIGNED: | CAD: | CHECKED: | DATE: |
|---|---|---|---|
| KMH | JWM | MRW | 03/25/16 |

UPPER FOURMILE CANYON DRIVE
**DRAINAGE PLANS**
**(14 OF 26)**

PROJECT NO: 4041.SEPT12C37 | SHEET NO: 186

Mitchell.Wilcox 1:03:10 PM per:\\DCPWAPP1.bkr.mbakercorp.com\pwprod\Documents\Projects\Lakewood_Office\Boulder_County_Emergency_Transportation\T01\08_Sheet_Files\02_Hydraulics\DGN\UFM_DRAINAGE_PLAN14.dgn

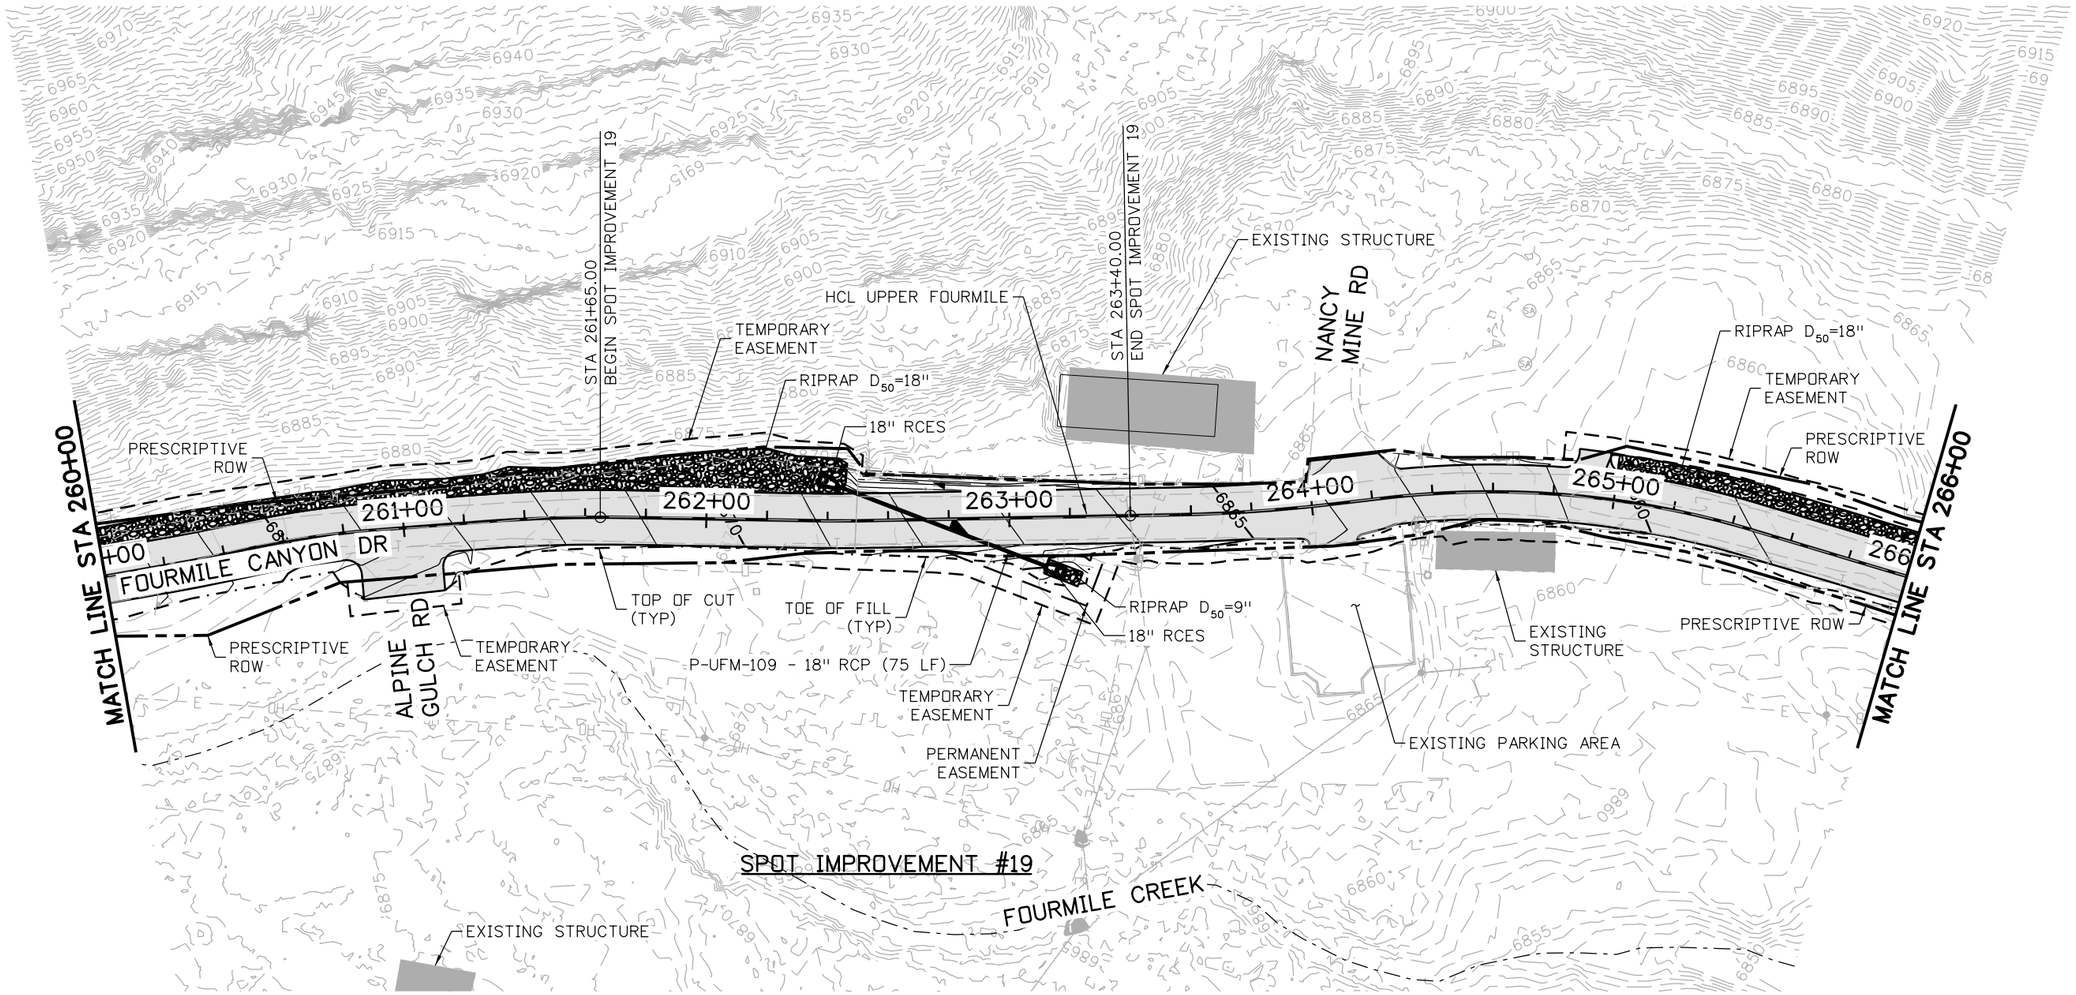


PAVEMENT IMPROVEMENT #1

N

25 0 25 50 FT

HORIZONTAL SCALE: 1"=50'

90% SET

CALL UTILITY NOTIFICATION CENTER OF COLORADO
811
CALL 2-BUSINESS DAYS IN ADVANCE BEFORE YOU DIG, GRADE, OR EXCAVATE FOR THE MARKING OF UNDERGROUND MEMBER UTILITIES

| REVISIONS: | NO. | DATE | REVISION DESCRIPTION: |
|---|---|---|---|
| | | | |
| | | | |
| | | | |

Boulder County

**BOULDER COUNTY TRANSPORTATION DEPARTMENT**
**ENGINEERING DIVISION**

Michael Baker INTERNATIONAL

| DESIGNED: | CAD: | CHECKED: | DATE: |
|---|---|---|---|
| KMH | JWM | MRW | 03/25/16 |

UPPER FOURMILE CANYON DRIVE
**DRAINAGE PLANS**
**(15 OF 26)**

PROJECT NO: 4041.SEPT12C37 | SHEET NO: 187

Mitchell.Wilcox 1/03/31 PM pw:\\DCPWAPP1.bkr.mbakercorp.com:pwprod\Documents\Projects\Lakewood_Office\Boulder_County_Emergency_Transportation\T01\08_Sheet_Files\02_Hydraulics\DGN\UFM_DRAINAGE_PLAN15.dgn

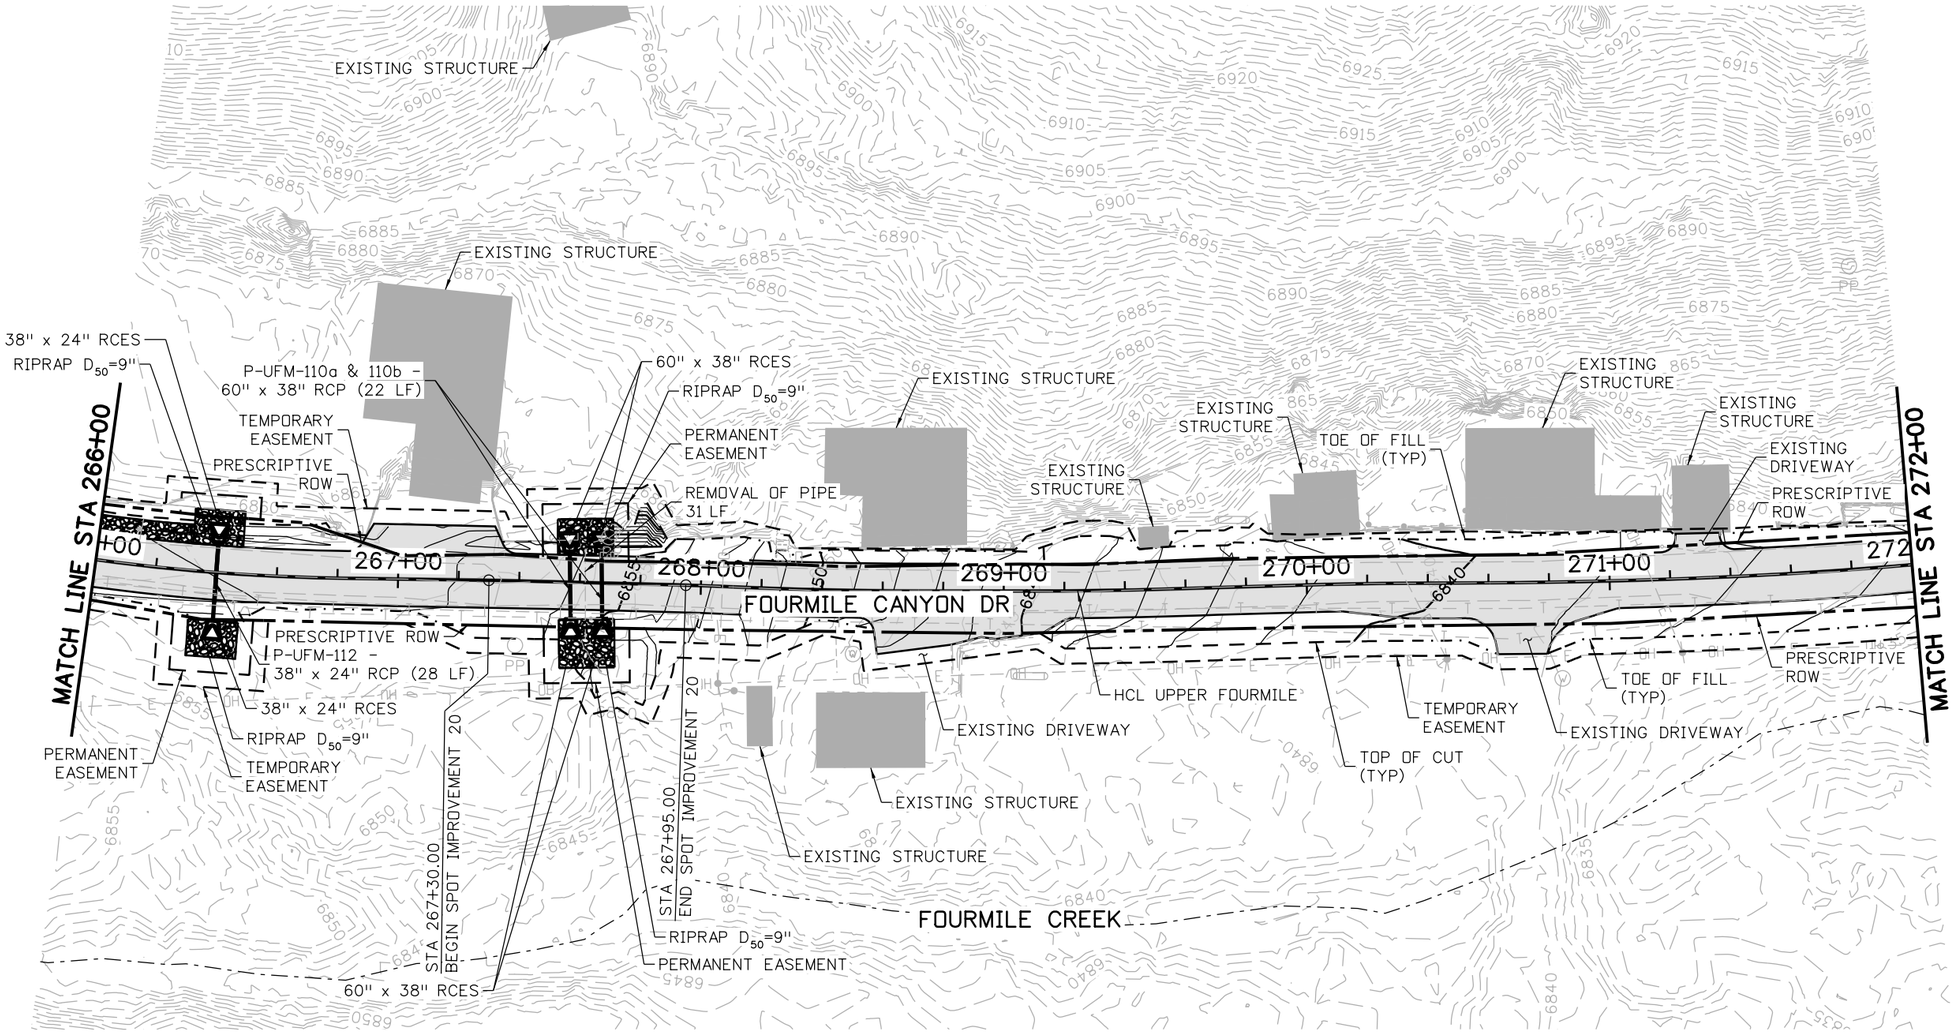


SPOT IMPROVEMENT #20

PAVEMENT IMPROVEMENT #1

N

25 0 25 50 FT

HORIZONTAL SCALE: 1"=50'

90% SET

CALL UTILITY NOTIFICATION CENTER OF COLORADO
811
CALL 2-BUSINESS DAYS IN ADVANCE BEFORE YOU DIG, GRADE, OR EXCAVATE FOR THE MARKING OF UNDERGROUND MEMBER UTILITIES

| REVISIONS: | NO. | DATE | REVISION DESCRIPTION: |
|---|---|---|---|
| | | | |
| | | | |
| | | | |

Boulder County

**BOULDER COUNTY TRANSPORTATION DEPARTMENT**
**ENGINEERING DIVISION**

Michael Baker INTERNATIONAL

| DESIGNED: | CAD: | CHECKED: | DATE: |
|---|---|---|---|
| KMH | JWM | MRW | 03/25/16 |

UPPER FOURMILE CANYON DRIVE
**DRAINAGE PLANS**
**(16 OF 26)**

PROJECT NO: 4041.SEPT12C37 | SHEET NO: 188

Mitchell.Wilcox 1:03:51 PM pw:\\DCPWAPP1.bkr.mbakercorp.com:pwprod\Documents\Projects\Lakewood_Office\Boulder_County_Emergency_Transportation\T01\08_Sheet_Files\02_Hydraulics\DGN\UFM_DRAINAGE_PLAN16.dgn

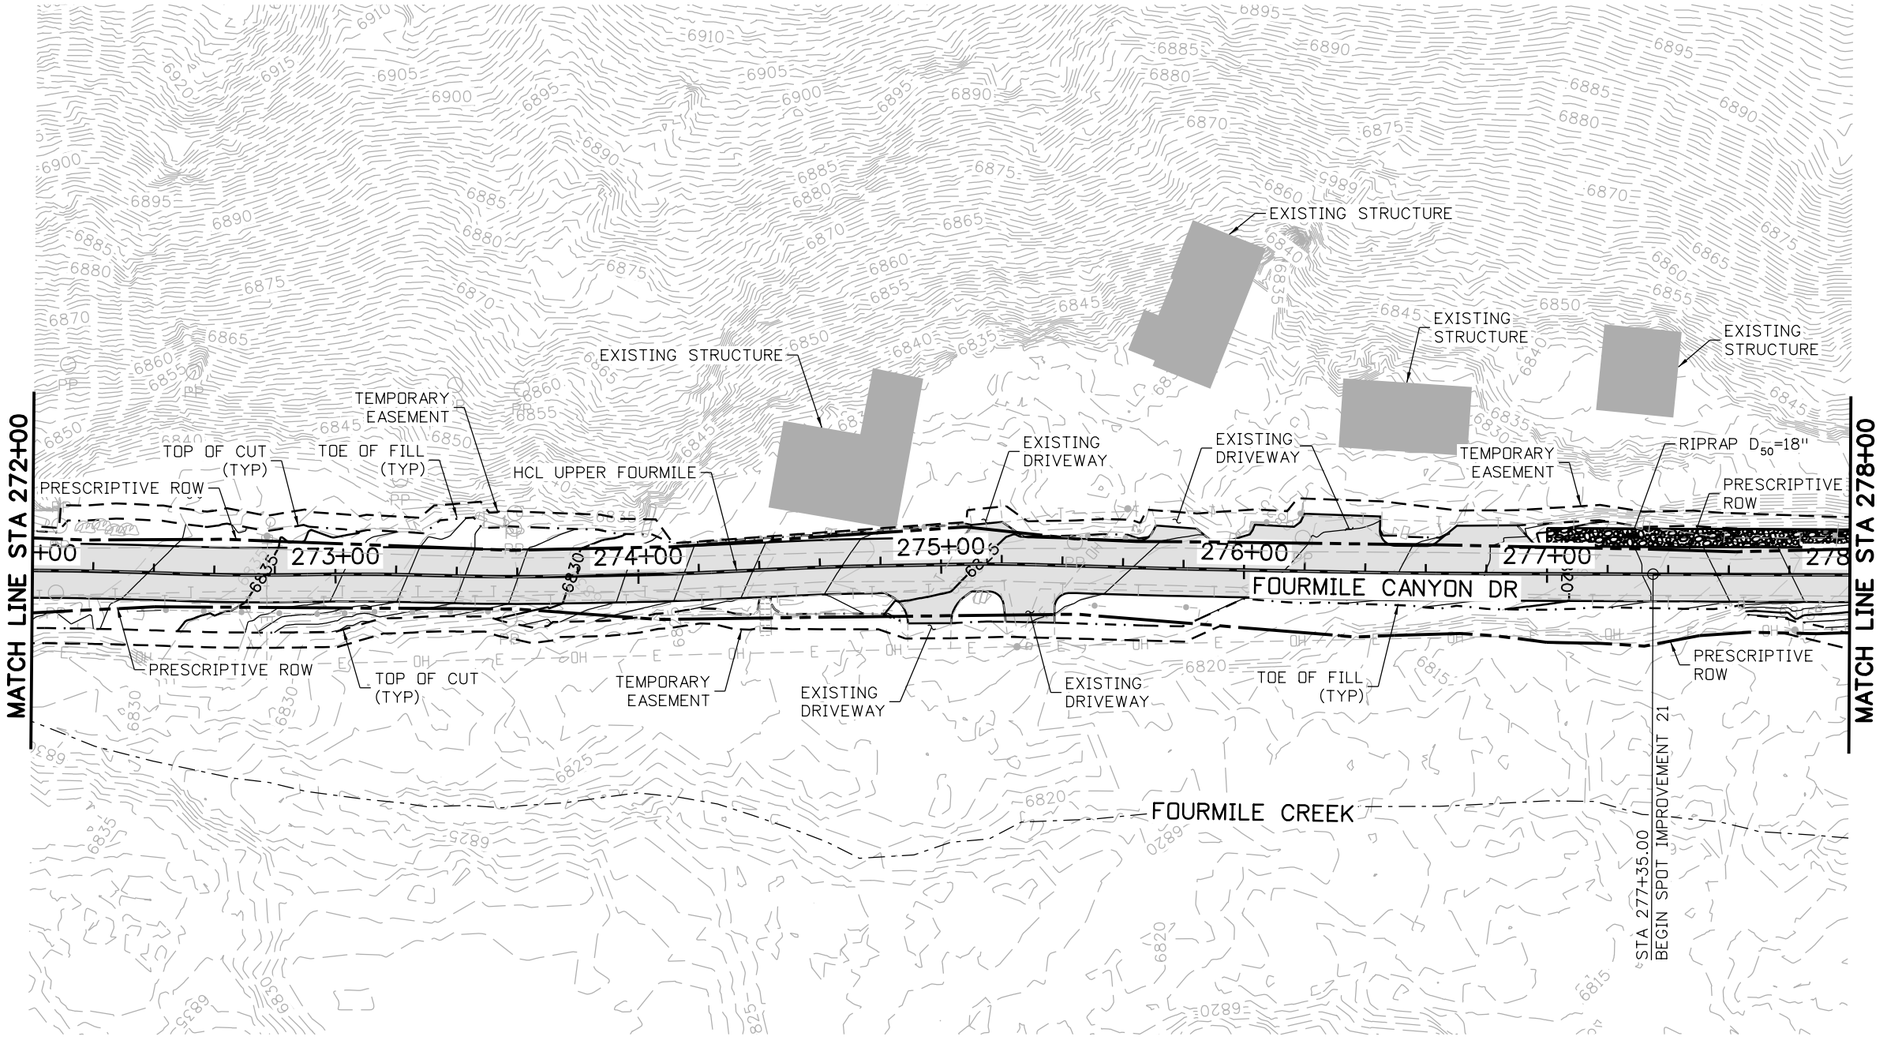


PAVEMENT IMPROVEMENT #1

SPOT IMPROVEMENT #21

N

25 0 25 50 FT

HORIZONTAL SCALE: 1"=50'

90% SET

CALL UTILITY NOTIFICATION CENTER OF COLORADO
811
CALL 2-BUSINESS DAYS IN ADVANCE BEFORE YOU DIG, GRADE, OR EXCAVATE FOR THE MARKING OF UNDERGROUND MEMBER UTILITIES

| REVISIONS: | NO. | DATE | REVISION DESCRIPTION: |
|---|---|---|---|
| | | | |
| | | | |
| | | | |

Boulder County

Michael Baker INTERNATIONAL

**BOULDER COUNTY TRANSPORTATION DEPARTMENT**
**ENGINEERING DIVISION**

| DESIGNED: | CAD: | CHECKED: | DATE: |
|---|---|---|---|
| KMH | JWM | MRW | 03/25/16 |

UPPER FOURMILE CANYON DRIVE
**DRAINAGE PLANS**
**(17 OF 26)**

PROJECT NO: 4041.SEPT12C37 | SHEET NO: 189

Mitchell.Wilcox 1:04:10 PM pw:\\DCPWAPP1.bkr.mbakercorp.com:pwprod\Documents\Projects\Lakewood_Office\Boulder_County_Emergency_Transportation\T01\08_Sheet_Files\02_Hydraulics\DGN\UFM_DRAINAGE_PLAN17.dgn

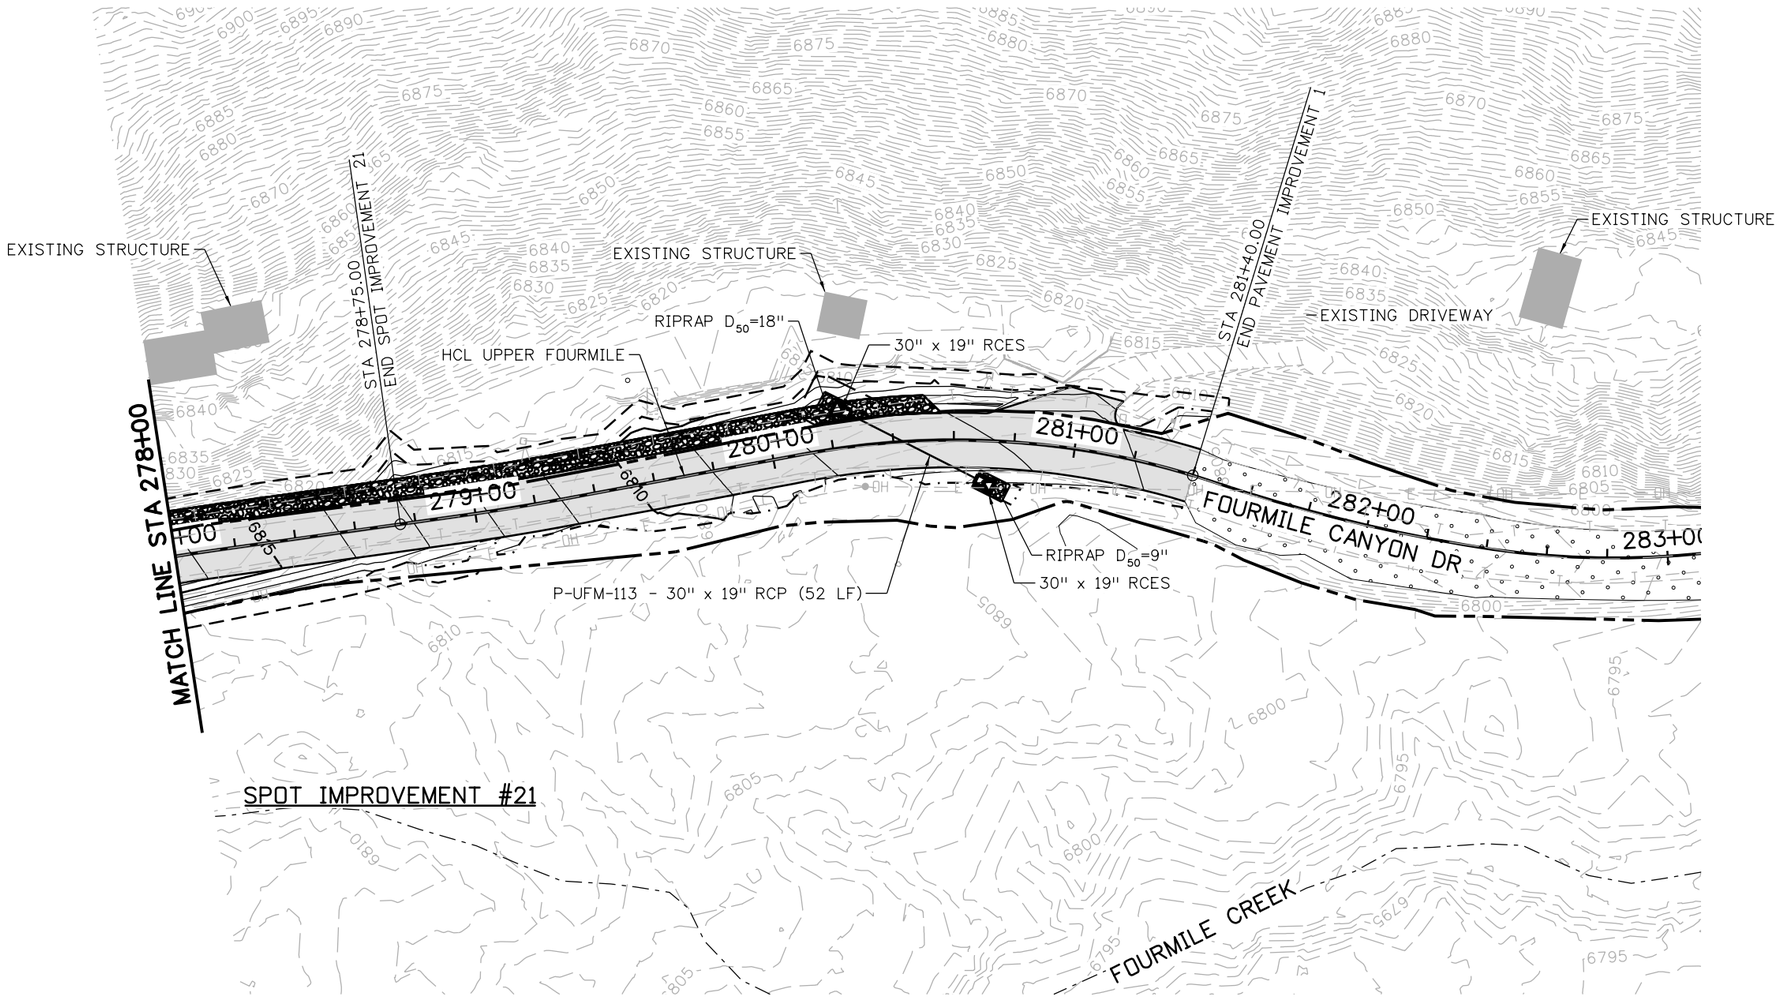


N

25 0 25 50 FT

HORIZONTAL SCALE: 1"=50'

90% SET

CALL UTILITY NOTIFICATION CENTER OF COLORADO
811
CALL 2-BUSINESS DAYS IN ADVANCE BEFORE YOU DIG, GRADE, OR EXCAVATE FOR THE MARKING OF UNDERGROUND MEMBER UTILITIES

| REVISIONS: | NO. | DATE | REVISION DESCRIPTION: |
|---|---|---|---|
| | | | |
| | | | |
| | | | |

Boulder County

Michael Baker INTERNATIONAL

**BOULDER COUNTY TRANSPORTATION DEPARTMENT**
**ENGINEERING DIVISION**

| DESIGNED: | CAD: | CHECKED: | DATE: |
|---|---|---|---|
| KMH | JWM | MRW | 03/25/16 |

UPPER FOURMILE CANYON DRIVE
**DRAINAGE PLANS**
**(18 OF 26)**

PROJECT NO: 4041.SEPT12C37 | SHEET NO: 190

Mitchell.Wilcox 1:04:30 PM pw:\\DCPWAPP1.bkr.mbakercorp.com:pwprod\Documents\Projects\Lakewood_Office\Boulder_County_Emergency_Transportation\TO1\08_Sheet_Files\02_Hydraulics\DGN\UFM_DRAINAGE_PLAN18.dgn

Mitchell.Wilcox 1:04:49 PM pw:\\DCPWAPP1.bkr.mbakercorp.com:pwprod\Documents\Projects\Lakewood_Office\Boulder_County_Emergency_Transportation\T01\08_Sheet_Files\02_Hydraulics\DGN\UFM_DRAINAGE_PLAN19.dgn

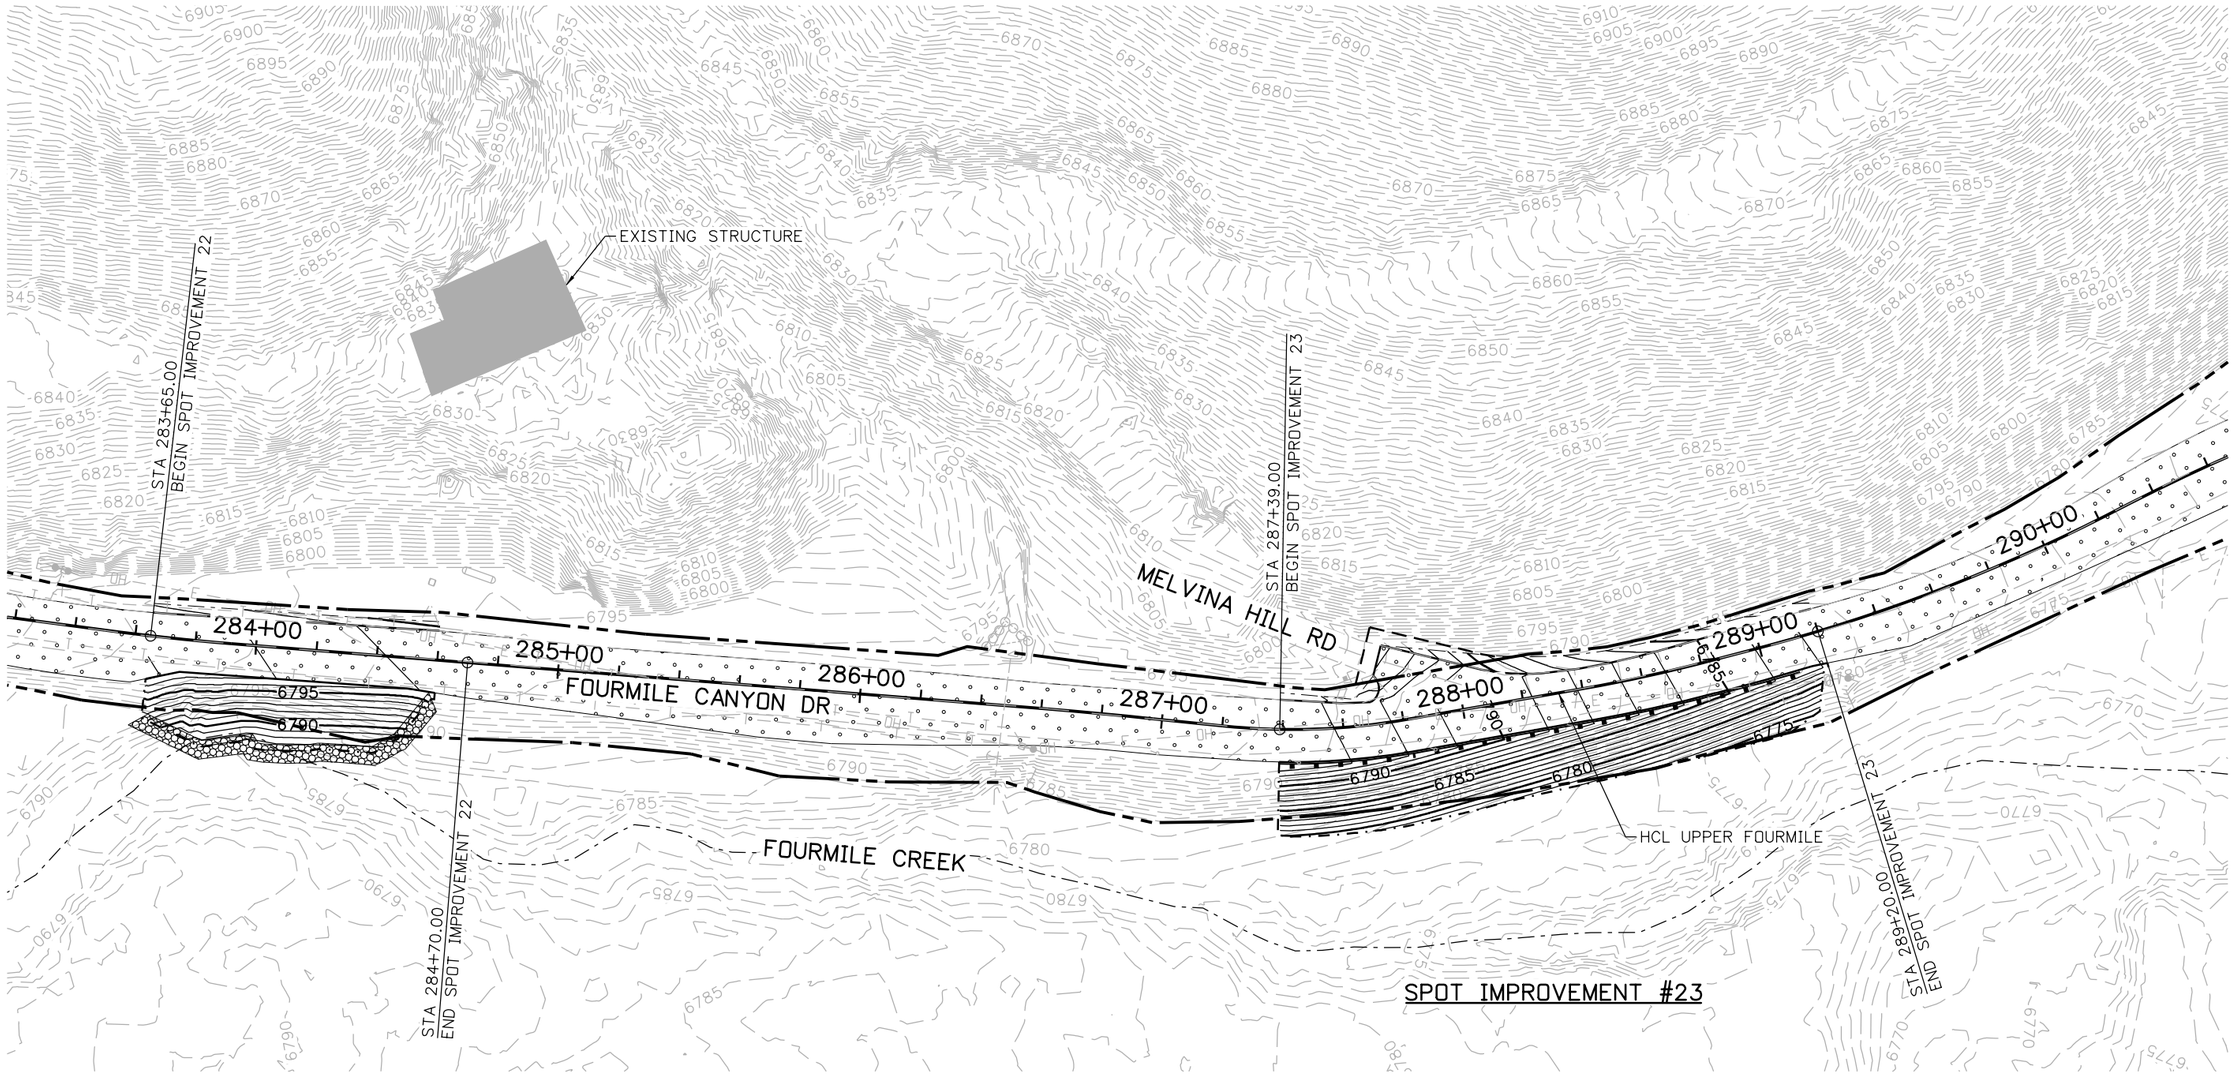


N

25 0 25 50 FT
HORIZONTAL SCALE: 1"=50'

**90% SET**

CALL UTILITY NOTIFICATION CENTER OF COLORADO
811
CALL 2-BUSINESS DAYS IN ADVANCE BEFORE YOU DIG, GRADE, OR EXCAVATE FOR THE MARKING OF UNDERGROUND MEMBER UTILITIES

| REVISIONS: | NO. | DATE | REVISION DESCRIPTION: |
|---|---|---|---|
| | | | |
| | | | |
| | | | |

Boulder County
Michael Baker INTERNATIONAL

**BOULDER COUNTY TRANSPORTATION DEPARTMENT**
**ENGINEERING DIVISION**

| DESIGNED: | CAD: | CHECKED: | DATE: |
|---|---|---|---|
| KMH | JWM | MRW | 03/25/16 |

UPPER FOURMILE CANYON DRIVE
**DRAINAGE PLANS**
**(19 OF 26)**

PROJECT NO: 4041.SEPT12C37 | SHEET NO: 191

Mitchell.Wilcox 1:05:09 PM pw:\\DCPWAPP1.bkr.mbakercorp.com:pwprod\Documents\Projects\Lakewood_Office\Boulder_County_Emergency_Transportation\T01\08_Sheet_Files\02_Hydraulics\DGN\UFM_DRAINAGE_PLAN20.dgn

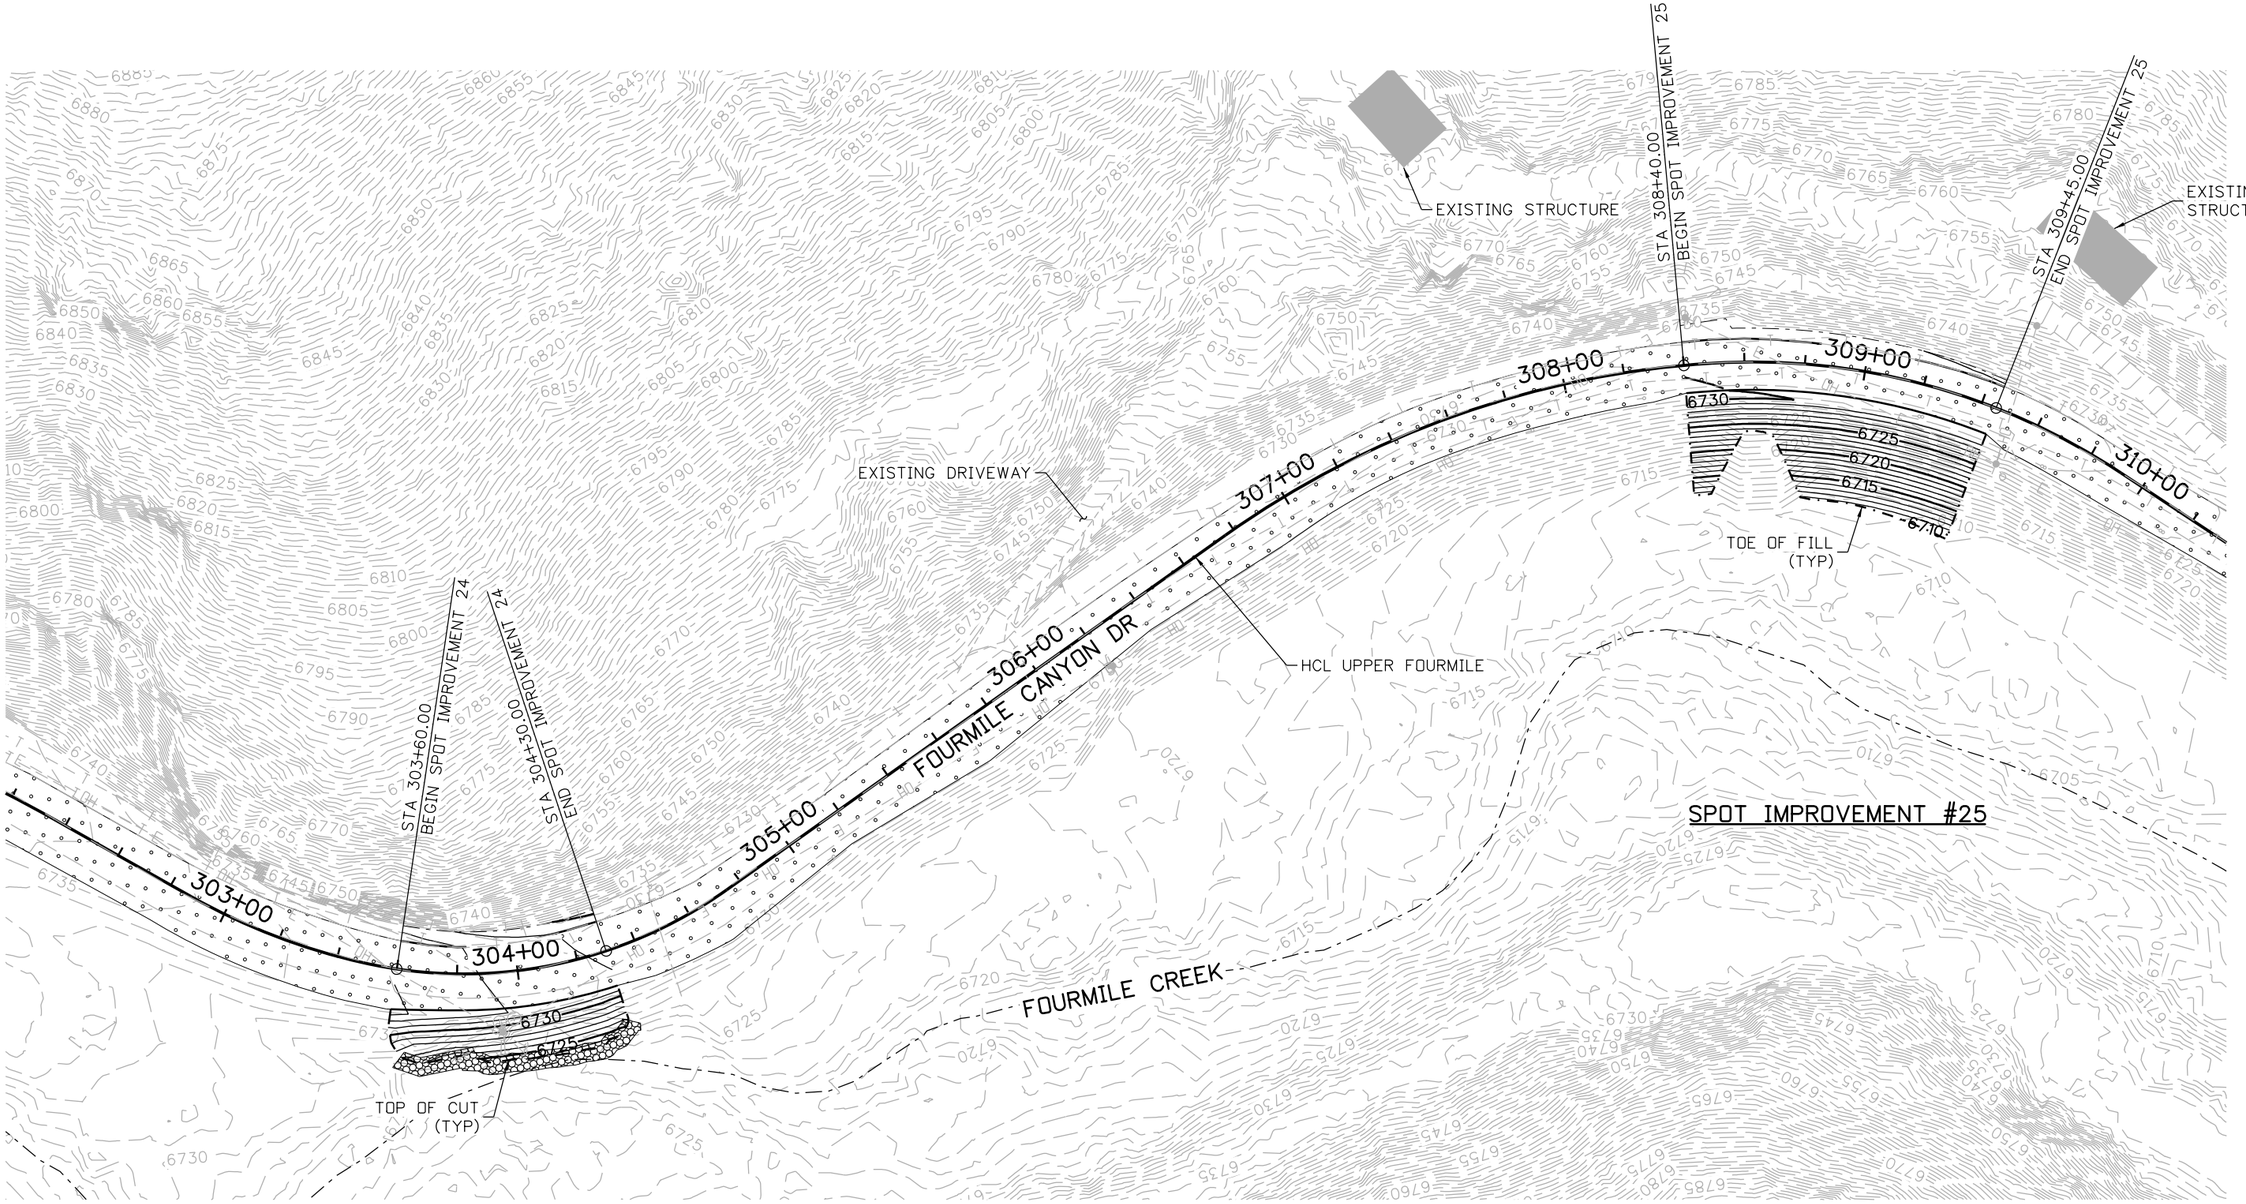


N

25 0 25 50 FT
HORIZONTAL SCALE: 1"=50'

**90% SET**

CALL UTILITY NOTIFICATION CENTER OF COLORADO
811
CALL 2-BUSINESS DAYS IN ADVANCE BEFORE YOU DIG, GRADE, OR EXCAVATE FOR THE MARKING OF UNDERGROUND MEMBER UTILITIES

| REVISIONS: | NO. | DATE | REVISION DESCRIPTION: |
|---|---|---|---|
| | | | |
| | | | |
| | | | |

Boulder County
Michael Baker INTERNATIONAL

**BOULDER COUNTY TRANSPORTATION DEPARTMENT**
**ENGINEERING DIVISION**

| DESIGNED: | CAD: | CHECKED: | DATE: |
|---|---|---|---|
| KMH | JWM | MRW | 03/25/16 |

UPPER FOURMILE CANYON DRIVE
**DRAINAGE PLANS**
**(20 OF 26)**

PROJECT NO: 4041.SEPT12C37 | SHEET NO: 192

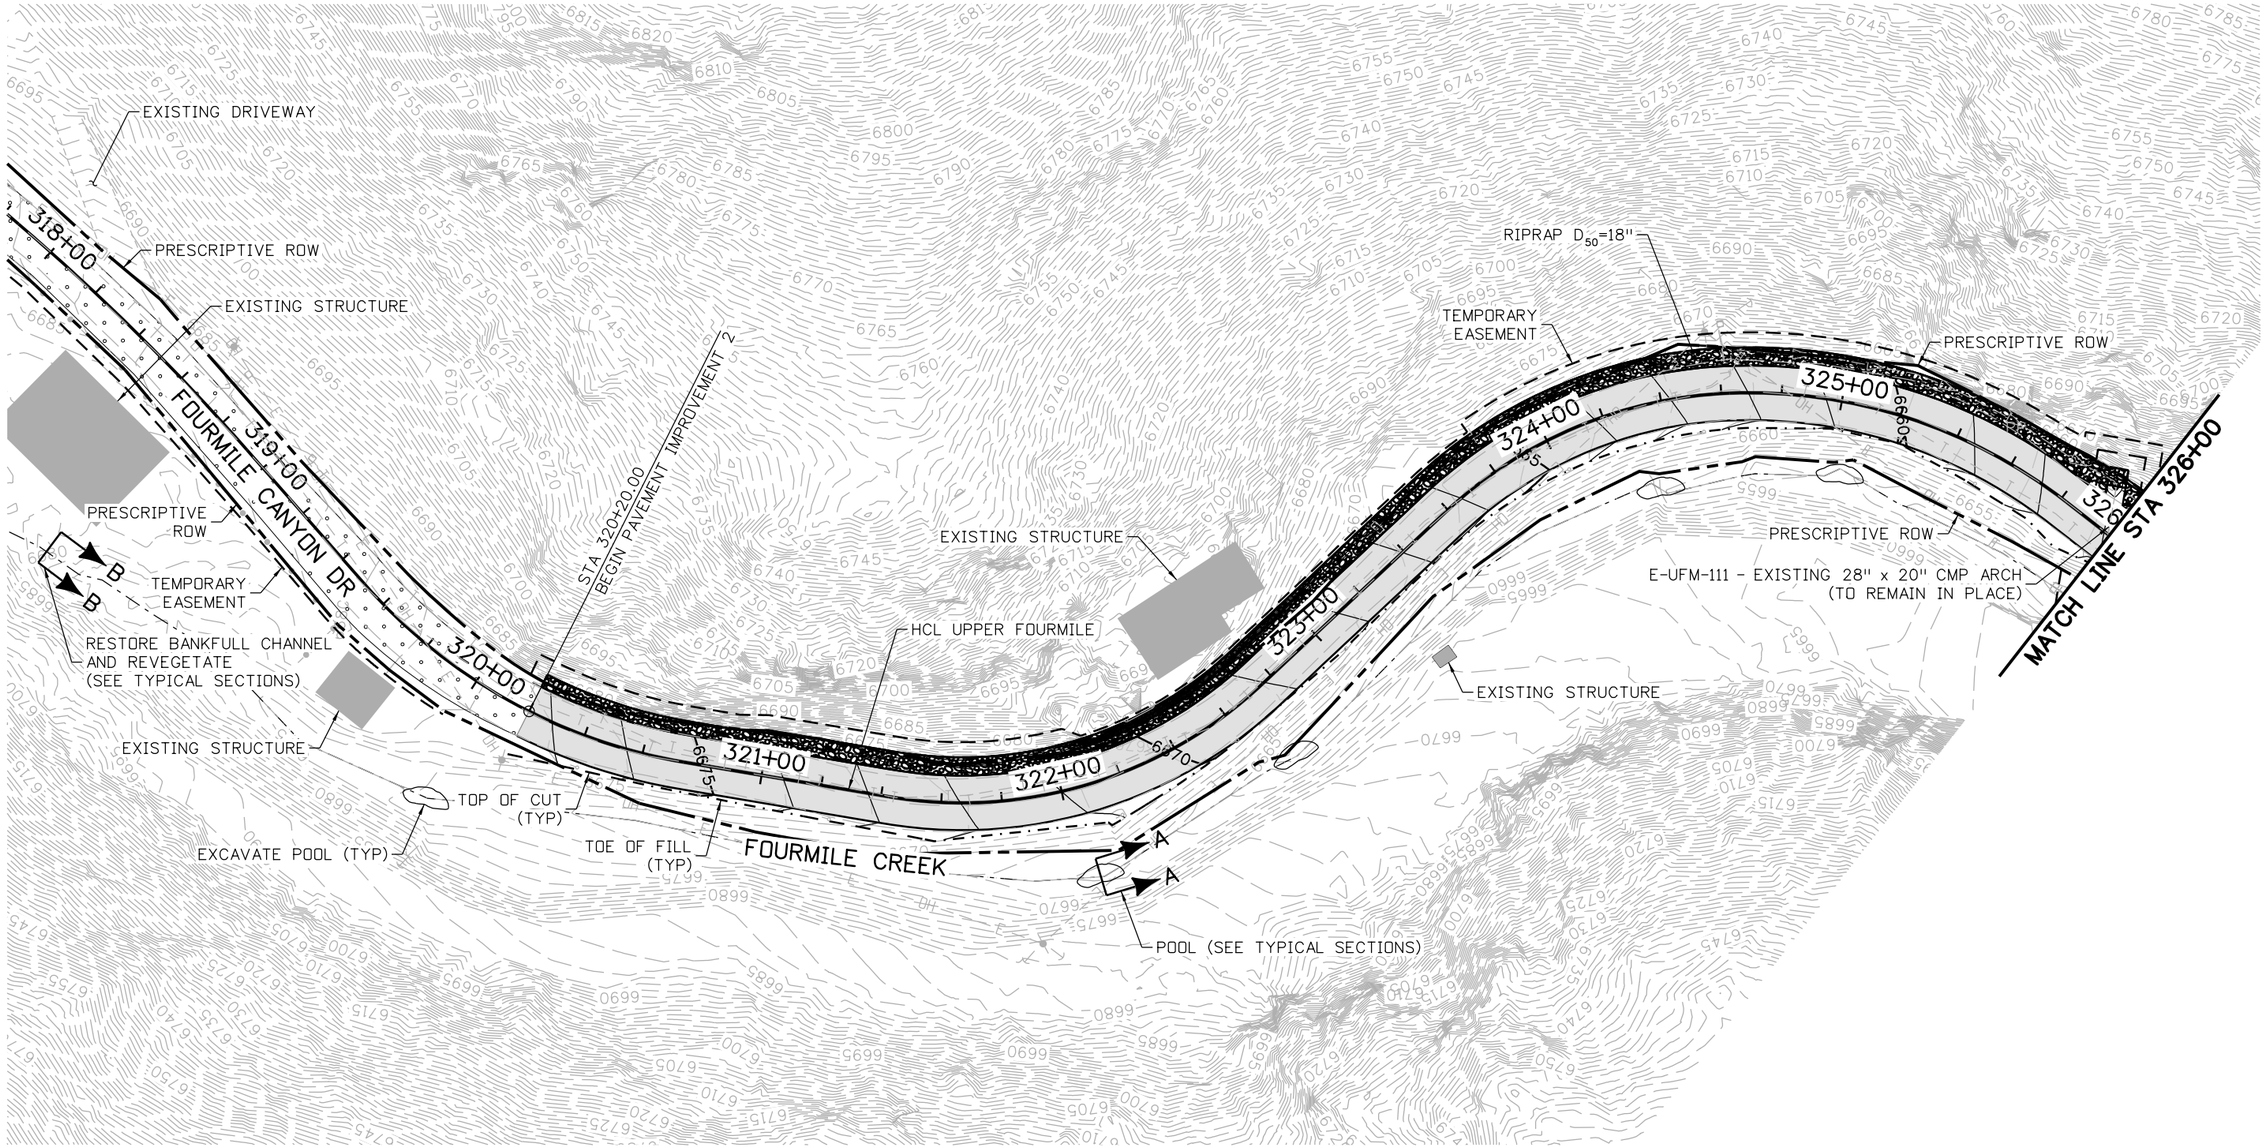


PAVEMENT IMPROVEMENT #2

N

25 0 25 50 FT
HORIZONTAL SCALE: 1"=50'

90% SET

CALL UTILITY NOTIFICATION CENTER OF COLORADO
811
CALL 2-BUSINESS DAYS IN ADVANCE BEFORE YOU DIG, GRADE, OR EXCAVATE FOR THE MARKING OF UNDERGROUND MEMBER UTILITIES

| REVISIONS: | NO. | DATE | REVISION DESCRIPTION: |
|---|---|---|---|
| | | | |
| | | | |
| | | | |

Boulder County
Michael Baker INTERNATIONAL

**BOULDER COUNTY TRANSPORTATION DEPARTMENT**
**ENGINEERING DIVISION**

| DESIGNED: | CAD: | CHECKED: | DATE: |
|---|---|---|---|
| KMH | JWM | MRW | 03/25/16 |

UPPER FOURMILE CANYON DRIVE
**DRAINAGE PLANS**
**(21 OF 26)**

PROJECT NO: 4041.SEPT12C37 | SHEET NO: 193

Mitchell.Wilcox 1:05:29 PM pw:\\DCPWAPP1.bkr.mbakercorp.com:pwprod\Documents\Projects\Lakewood_Office\Boulder_County_Emergency_Transportation\T01\08_Sheet_Files\02_Hydraulics\DGN\UFM_DRAINAGE_PLAN21.dgn

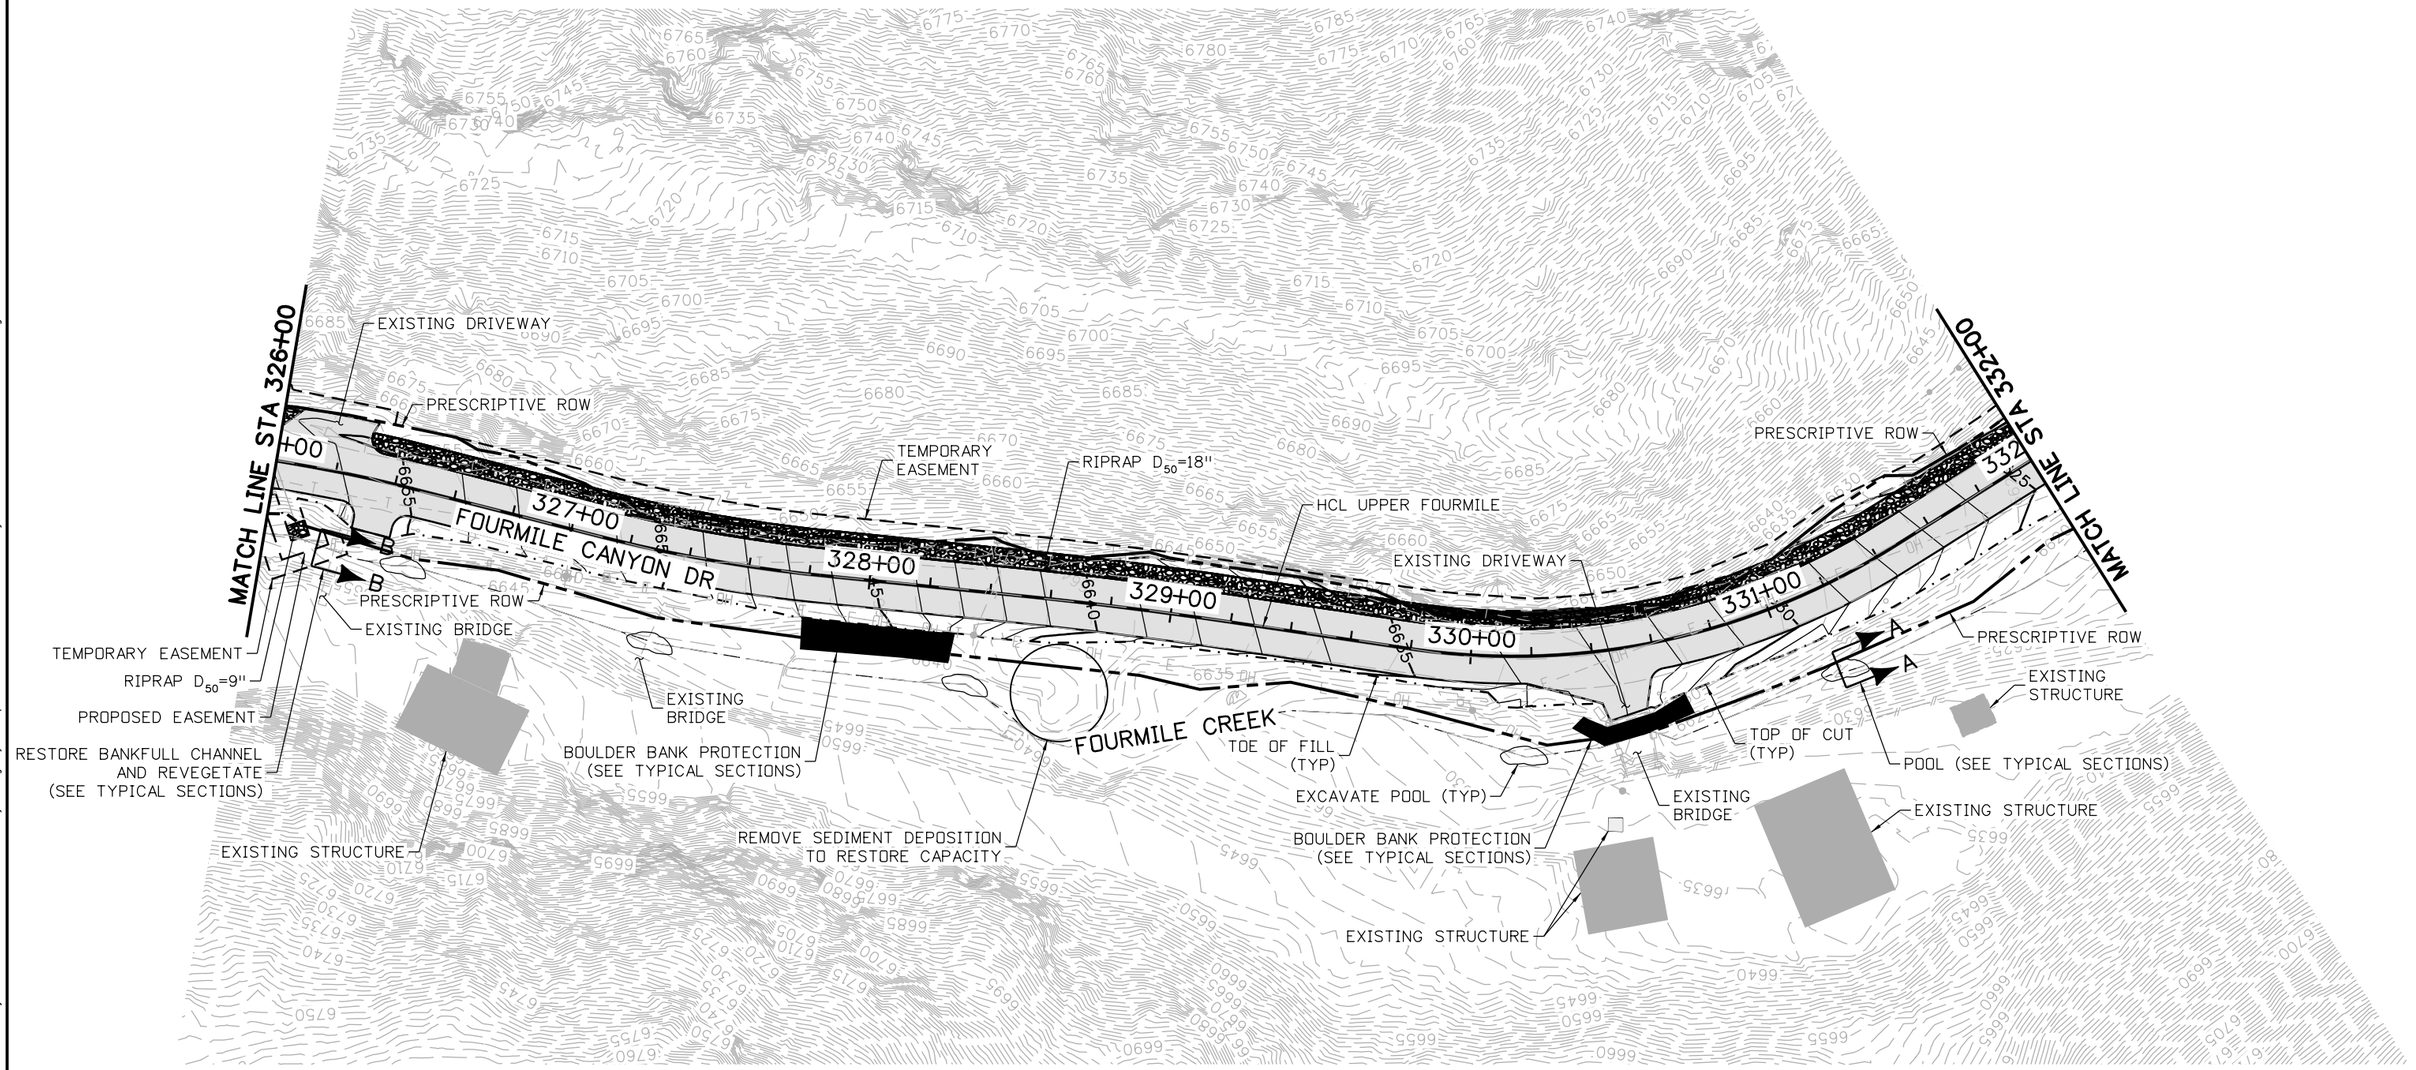


## PAVEMENT IMPROVEMENT #2

N

25 0 25 50 FT
HORIZONTAL SCALE: 1"=50'

90% SET

CALL UTILITY NOTIFICATION CENTER OF COLORADO
811
CALL 2-BUSINESS DAYS IN ADVANCE BEFORE YOU DIG, GRADE, OR EXCAVATE FOR THE MARKING OF UNDERGROUND MEMBER UTILITIES

| REVISIONS: | NO. | DATE | REVISION DESCRIPTION: |
|---|---|---|---|
| | | | |
| | | | |
| | | | |

Boulder County
Michael Baker INTERNATIONAL

**BOULDER COUNTY TRANSPORTATION DEPARTMENT**
**ENGINEERING DIVISION**

| DESIGNED: | CAD: | CHECKED: | DATE: |
|---|---|---|---|
| KMH | JWM | MRW | 03/25/16 |

UPPER FOURMILE CANYON DRIVE
**DRAINAGE PLANS**
**(22 OF 26)**

PROJECT NO: 4041.SEPT12C37 | SHEET NO: 194

Mitchell.Wilcox 1:05:49 PM pw:\\DCPWAPP1.bkr.mbakercorp.com:pwprod\Documents\Projects\Lakewood_Office\Boulder_County_Emergency_Transportation\TON\08_Sheet_Files\02_Hydraulics\DGN\UFM_DRAINAGE_PLAN22.dgn

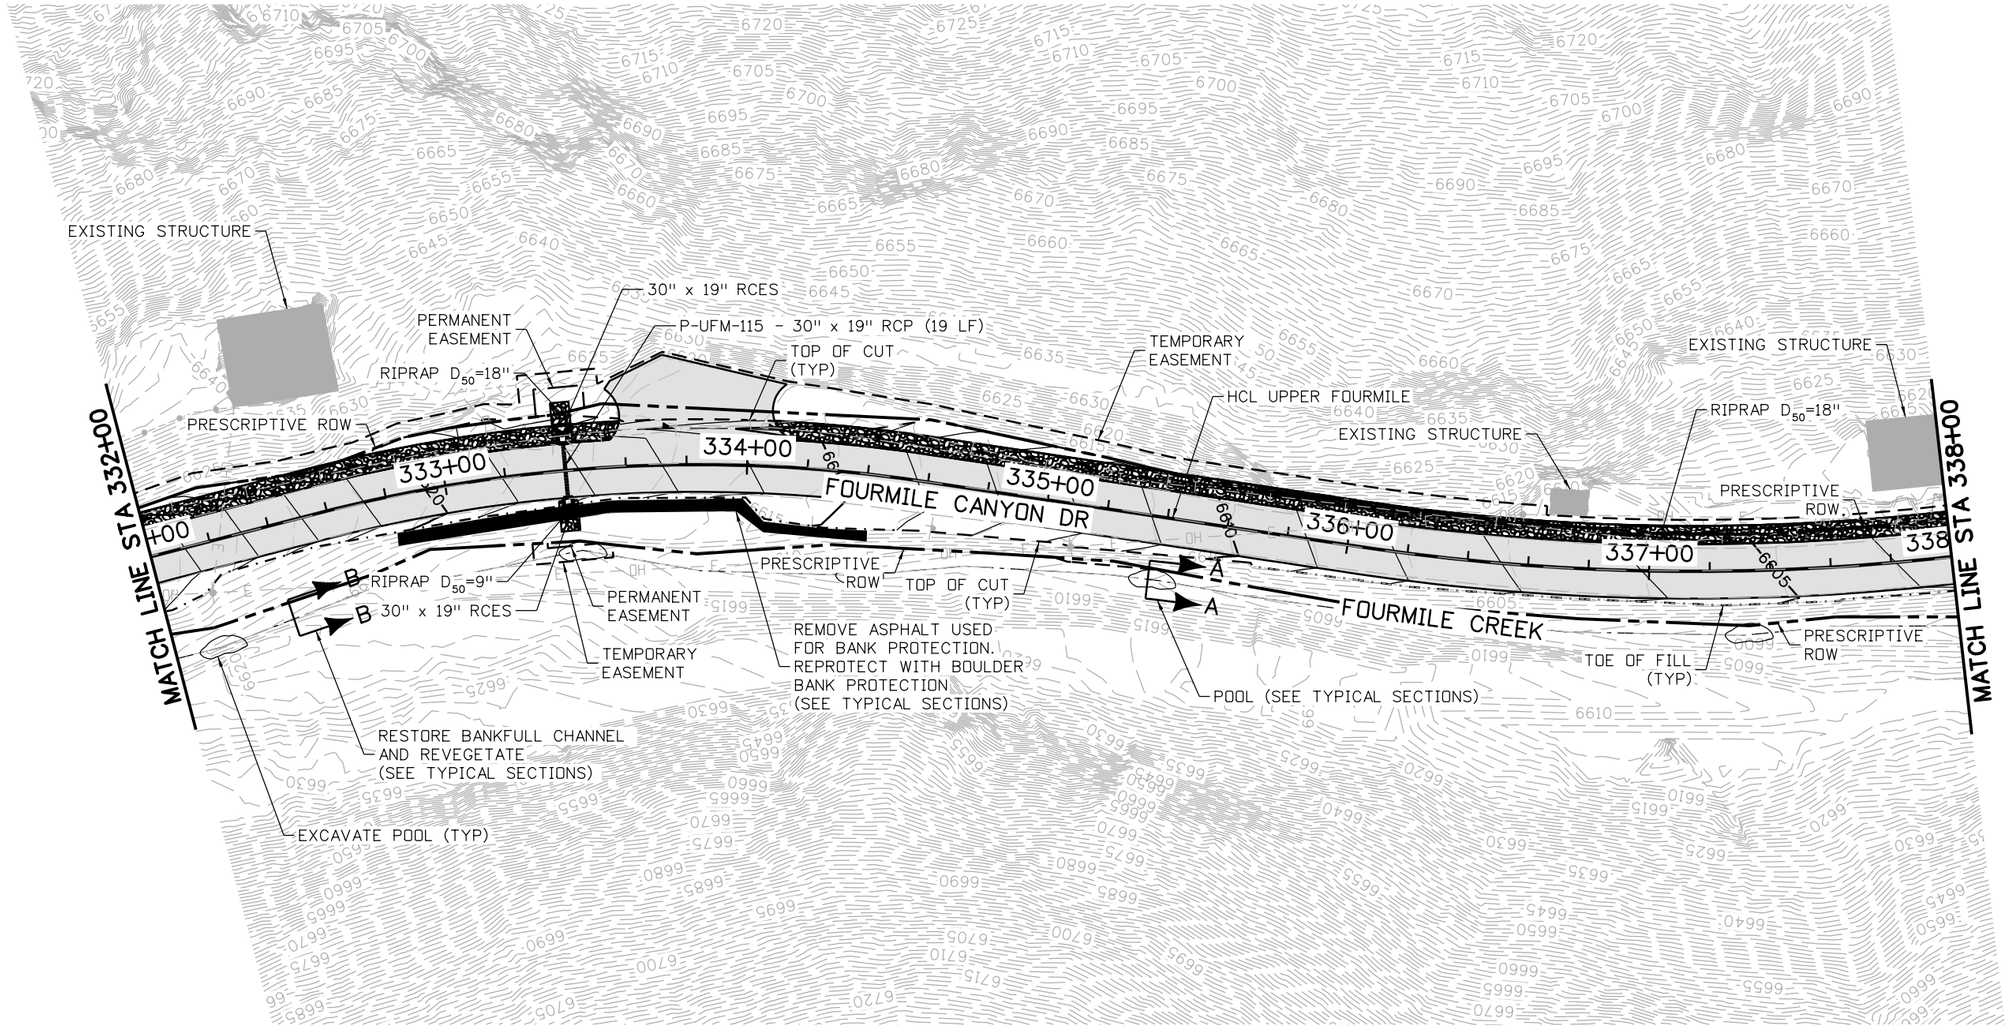


PAVEMENT IMPROVEMENT #2

25 0 25 50 FT
HORIZONTAL SCALE: 1"=50'

90% SET

CALL UTILITY NOTIFICATION CENTER OF COLORADO
811
CALL 2-BUSINESS DAYS IN ADVANCE BEFORE YOU DIG, GRADE, OR EXCAVATE FOR THE MARKING OF UNDERGROUND MEMBER UTILITIES

| REVISIONS: | NO. | DATE | REVISION DESCRIPTION: |
|---|---|---|---|
| | | | |
| | | | |
| | | | |

Boulder County
Michael Baker INTERNATIONAL

**BOULDER COUNTY TRANSPORTATION DEPARTMENT**
**ENGINEERING DIVISION**

| DESIGNED: | CAD: | CHECKED: | DATE: |
|---|---|---|---|
| KMH | JWM | MRW | 03/25/16 |

UPPER FOURMILE CANYON DRIVE
**DRAINAGE PLANS**
**(23 OF 26)**

PROJECT NO: 4041.SEPT12C37 | SHEET NO: 195

Mitchell.Wilcox 1:06:10 PM pw:\\DCPWAPP1.bkr.mbakercorp.com:pwprod\Documents\Projects\Lakewood_Office\Boulder_County_Emergency_Transportation\T01\08_Sheet_Files\02_Hydraulics\DGN\UFM_DRAINAGE_PLAN23.dgn

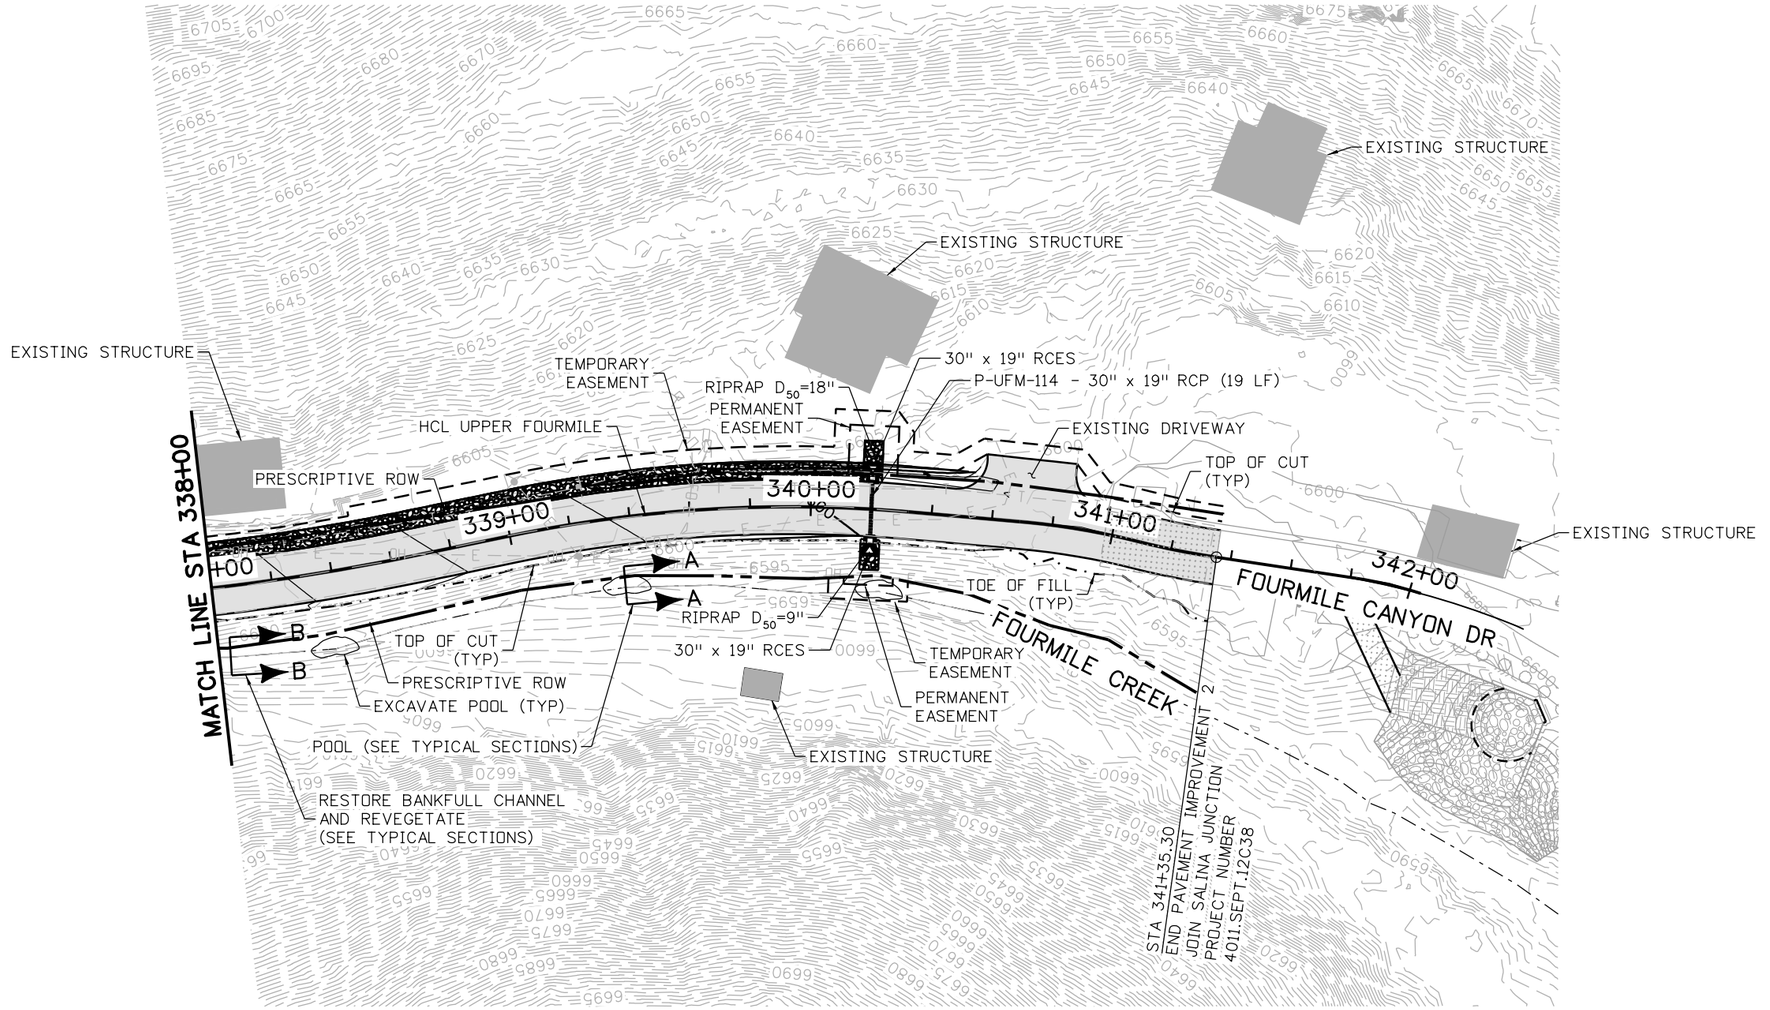


PAVEMENT IMPROVEMENT #2

N

25 0 25 50 FT

HORIZONTAL SCALE: 1"=50'

90% SET

CALL UTILITY NOTIFICATION CENTER OF COLORADO
811
CALL 2-BUSINESS DAYS IN ADVANCE BEFORE YOU DIG, GRADE, OR EXCAVATE FOR THE MARKING OF UNDERGROUND MEMBER UTILITIES

| REVISIONS: | NO. | DATE | REVISION DESCRIPTION: |
|---|---|---|---|
| | | | |
| | | | |
| | | | |

Boulder County

Michael Baker INTERNATIONAL

**BOULDER COUNTY TRANSPORTATION DEPARTMENT**
**ENGINEERING DIVISION**

| DESIGNED: | CAD: | CHECKED: | DATE: |
|---|---|---|---|
| KMH | JWM | MRW | 03/25/16 |

UPPER FOURMILE CANYON DRIVE
**DRAINAGE PLANS (24 OF 26)**

PROJECT NO: 4041.SEPT12C37 | SHEET NO: 196

Mitchell.Wilcox 1:06:31 PM pw:\\DCPWAPP1.bkr.mbakercorp.com:pwprod\Documents\Projects\Lakewood_Office\Boulder_County_Emergency_Transportation\T01\08_Sheet_Files\02_Hydraulics\DGN\UFM_DRAINAGE_PLAN24.dgn

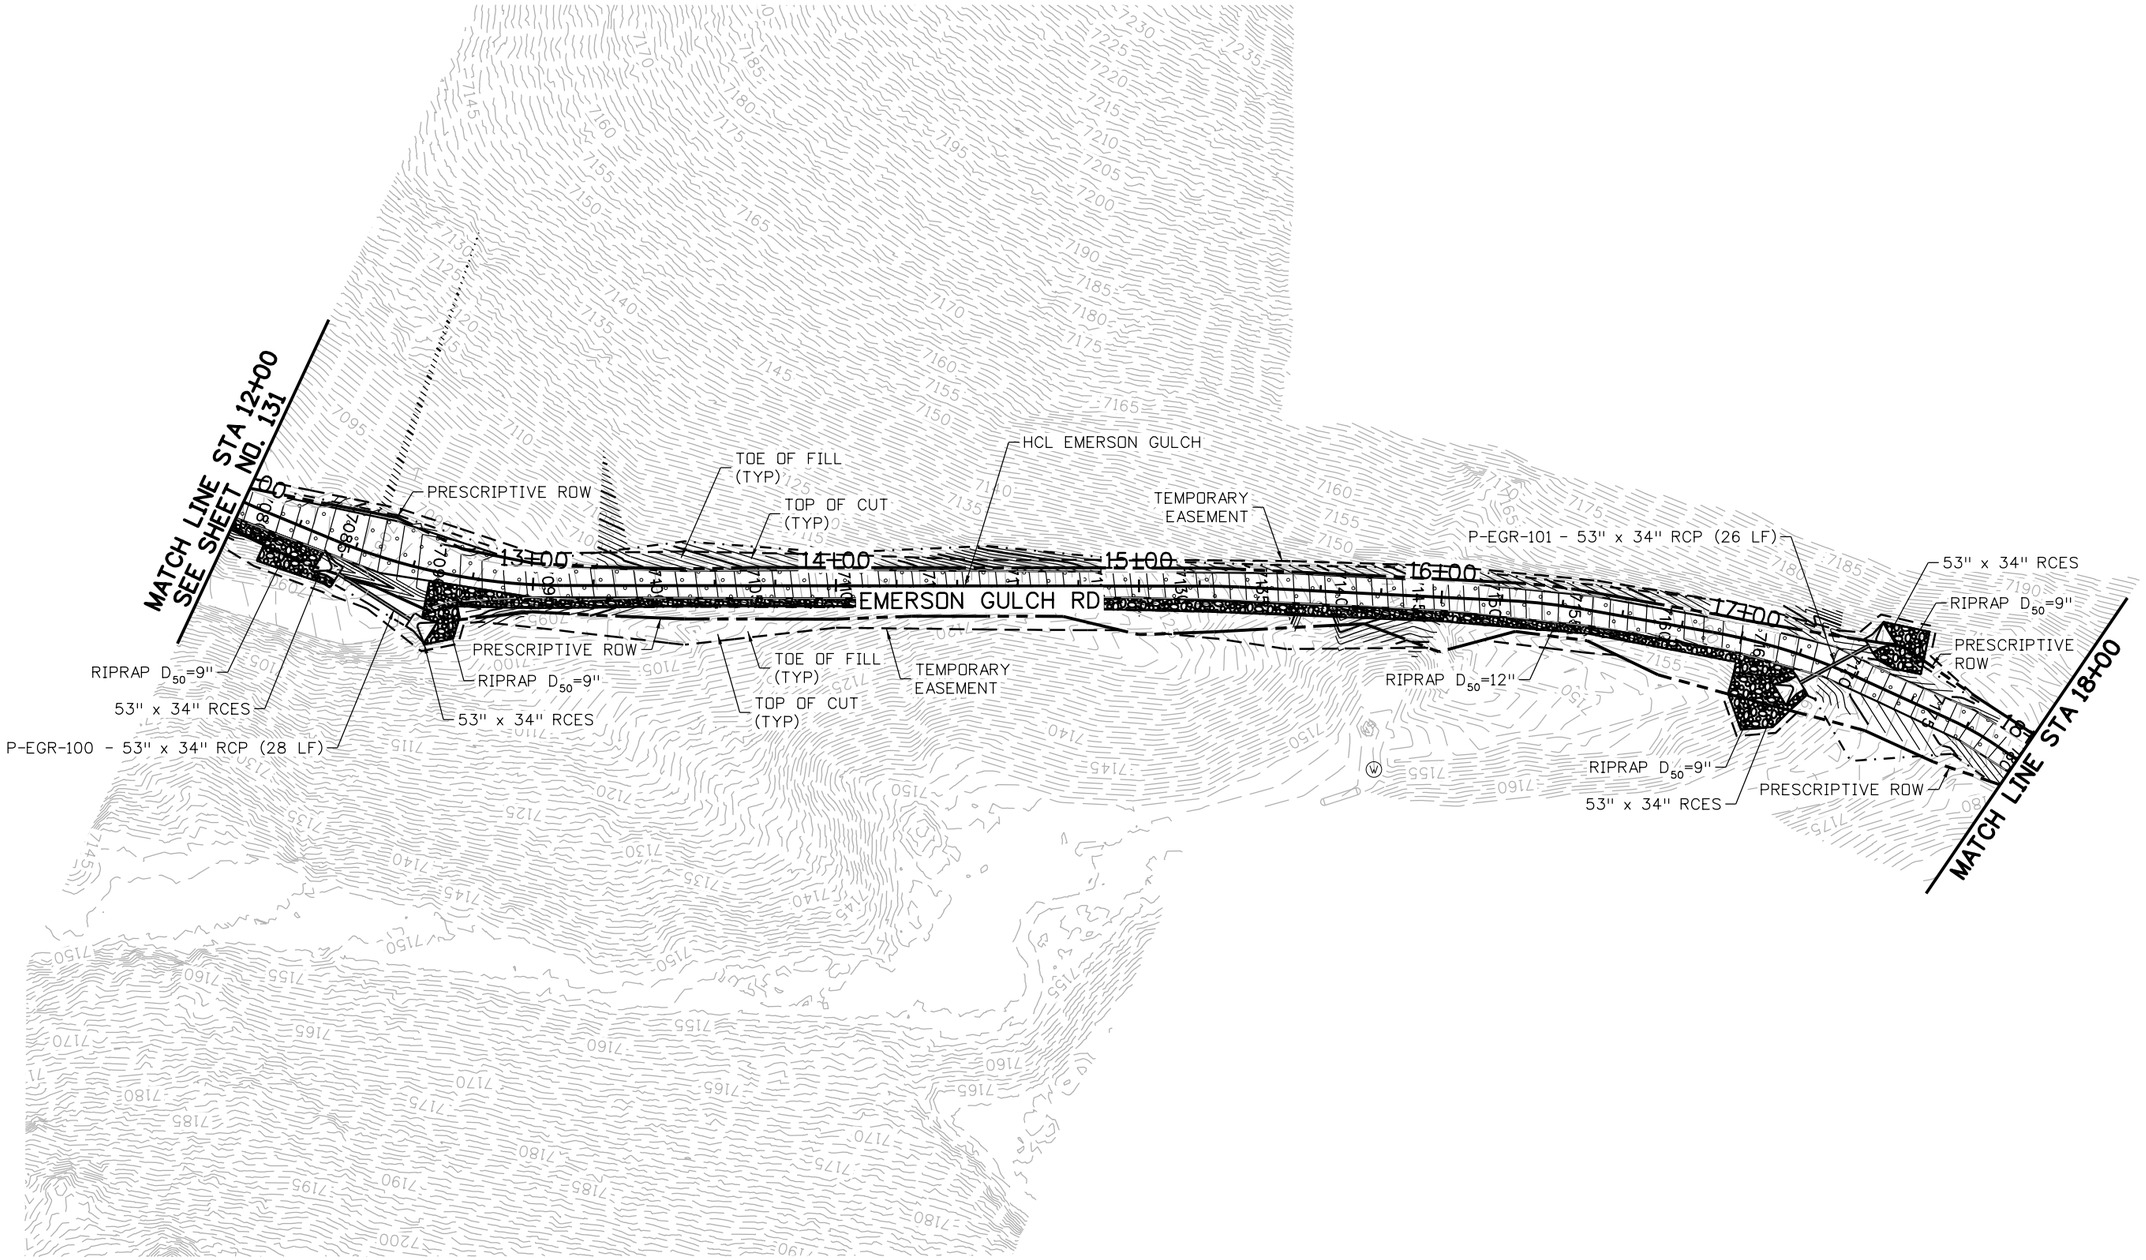


25 0 25 50 FT
HORIZONTAL SCALE: 1"=50'

**90% SET**

CALL UTILITY NOTIFICATION CENTER OF COLORADO
811
CALL 2-BUSINESS DAYS IN ADVANCE BEFORE YOU DIG, GRADE, OR EXCAVATE FOR THE MARKING OF UNDERGROUND MEMBER UTILITIES

| REVISIONS: | NO. | DATE | REVISION DESCRIPTION: |
|---|---|---|---|
| | | | |
| | | | |
| | | | |

Boulder County
Michael Baker INTERNATIONAL

**BOULDER COUNTY TRANSPORTATION DEPARTMENT**
**ENGINEERING DIVISION**

| DESIGNED: | CAD: | CHECKED: | DATE: |
|---|---|---|---|
| JAT | JWM | LDW | 03/25/16 |

EMERSON GULCH ROAD
**DRAINAGE PLANS**
**(25 OF 26)**

PROJECT NO: 4041.SEPT12C37 | SHEET NO: 197

Mitchell.Wilcox 1:06:51 PM pw:\\DCPWAPP1.bkr.mbakercorp.com:pwprod\Documents\Projects\Lakewood_Office\Boulder_County_Emergency_Transportation\T01\08_Sheet_Files\02_Hydraulics\DGN\UFM_DRAINAGE_PLAN25.dgn

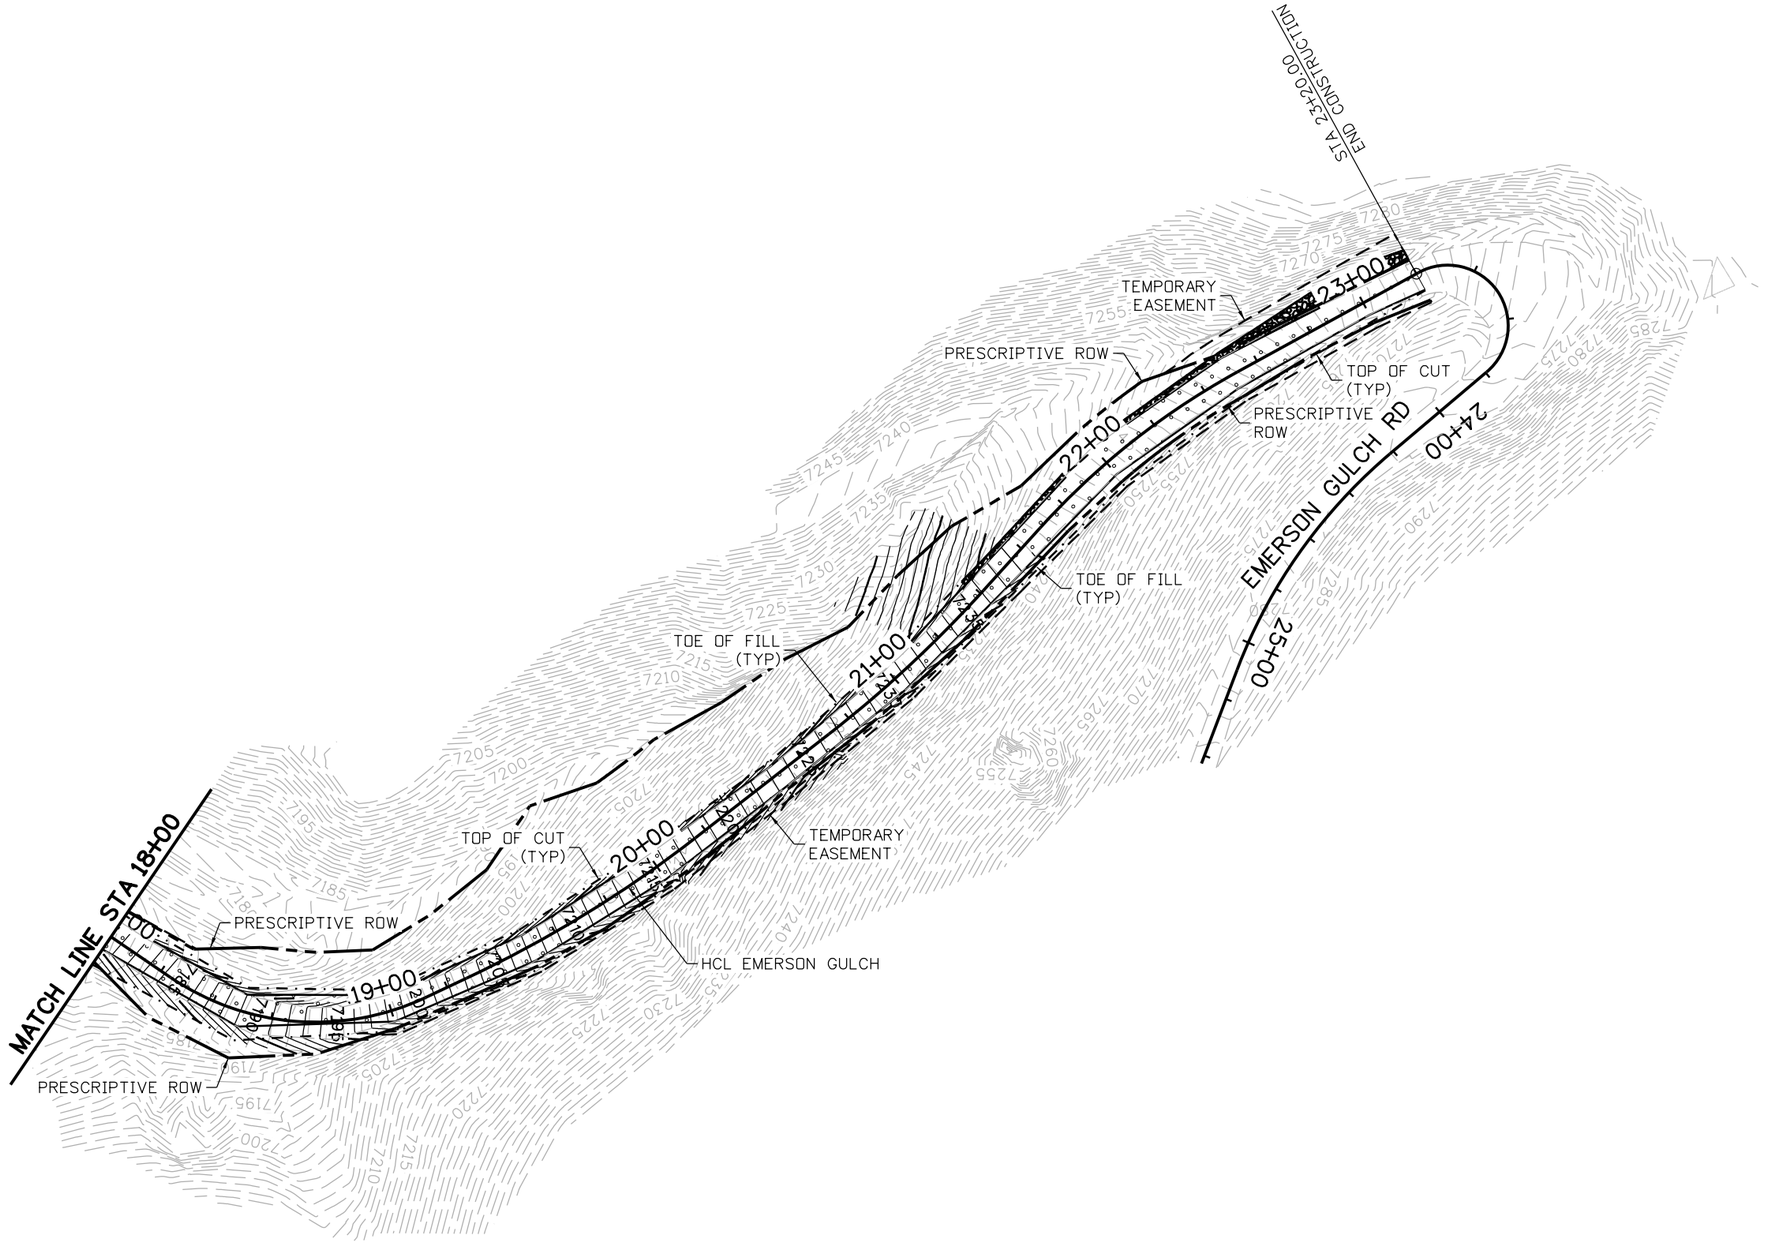


N

25 0 25 50 FT
HORIZONTAL SCALE: 1"=50'

90% SET

CALL UTILITY NOTIFICATION CENTER OF COLORADO
811
CALL 2-BUSINESS DAYS IN ADVANCE BEFORE YOU DIG, GRADE, OR EXCAVATE FOR THE MARKING OF UNDERGROUND MEMBER UTILITIES

| REVISIONS: | NO. | DATE | REVISION DESCRIPTION: |
|---|---|---|---|
| | | | |
| | | | |
| | | | |

Boulder County
Michael Baker INTERNATIONAL

**BOULDER COUNTY TRANSPORTATION DEPARTMENT**
**ENGINEERING DIVISION**

| DESIGNED: | CAD: | CHECKED: | DATE: |
|---|---|---|---|
| JAT | JWM | LDW | 03/25/16 |

EMERSON GULCH ROAD
**DRAINAGE PLANS**
**(26 OF 26)**

PROJECT NO: 4041.SEPT12C37 | SHEET NO: 198

Mitchell.Wilcox 1:07:11 PM pw:\\DCPWAPP1.bkr.mbakercorp.com:pwprod\Documents\Projects\Lakewood_Office\Boulder_County_Emergency_Transportation\T01\08_Sheet_Files\02_Hydraulics\DGN\UFM_DRAINAGE_PLAN26.dgn