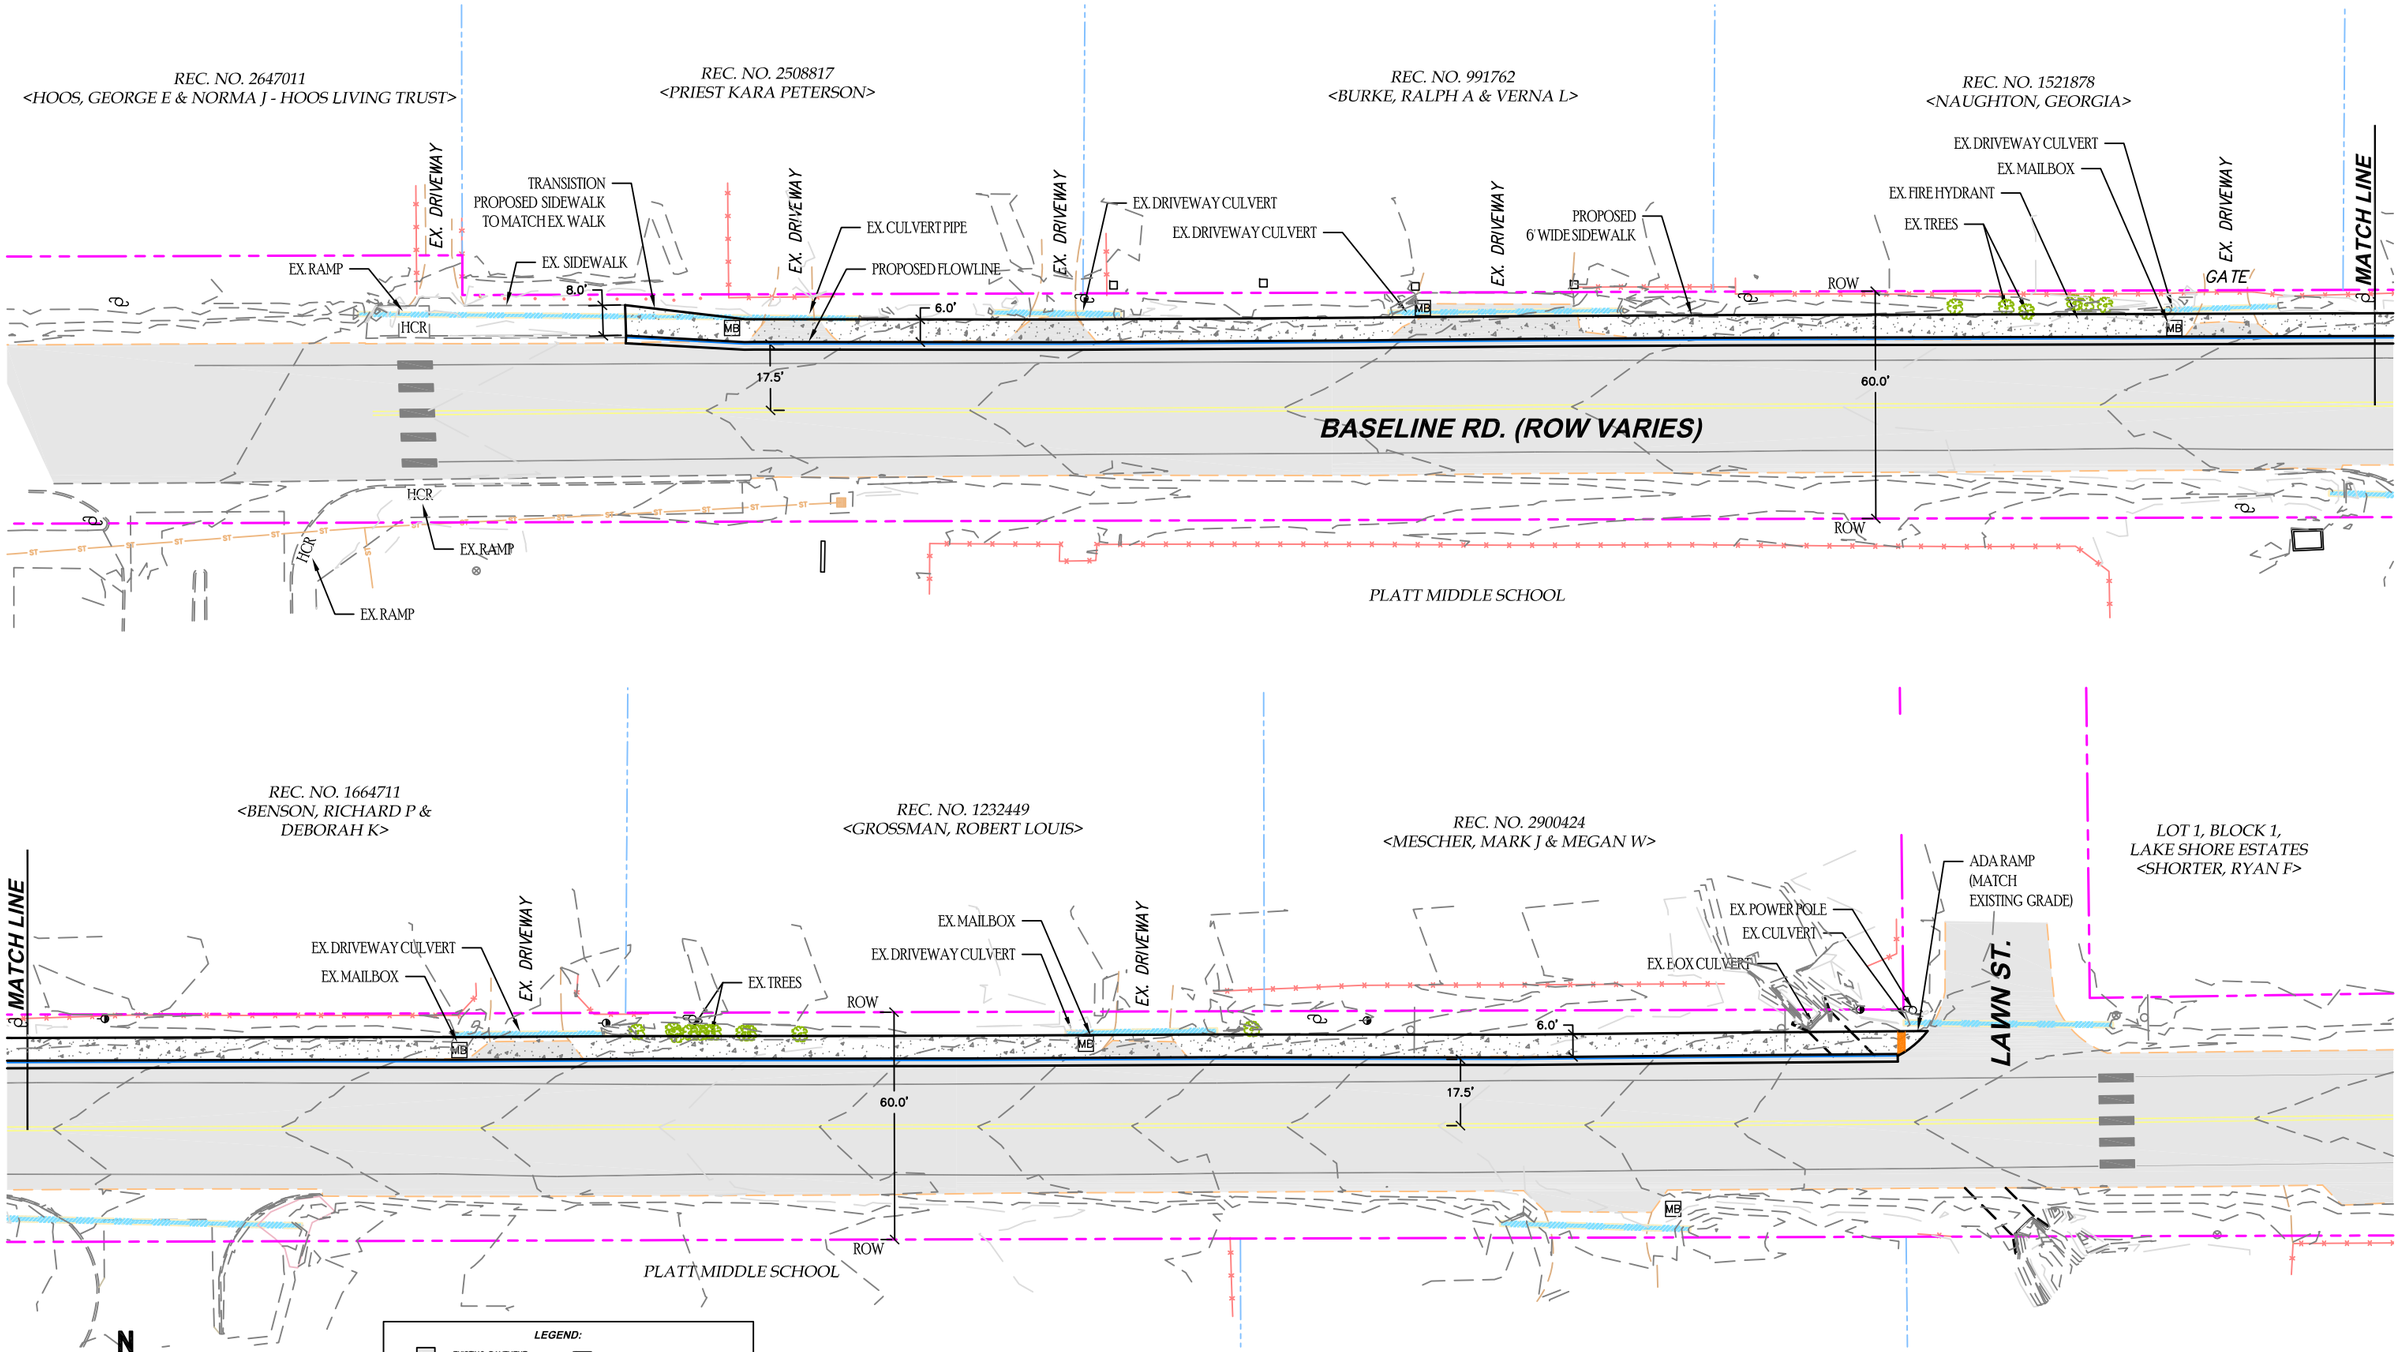

BASELINE ROAD SIDEWALK IMPROVEMENTS - NORTH SIDE OF STREET
PLATT MIDDLE SCHOOL EAST TO LAWN STREET

BOULDER COUNTY
TRANSPORTATION DEPARTMENT