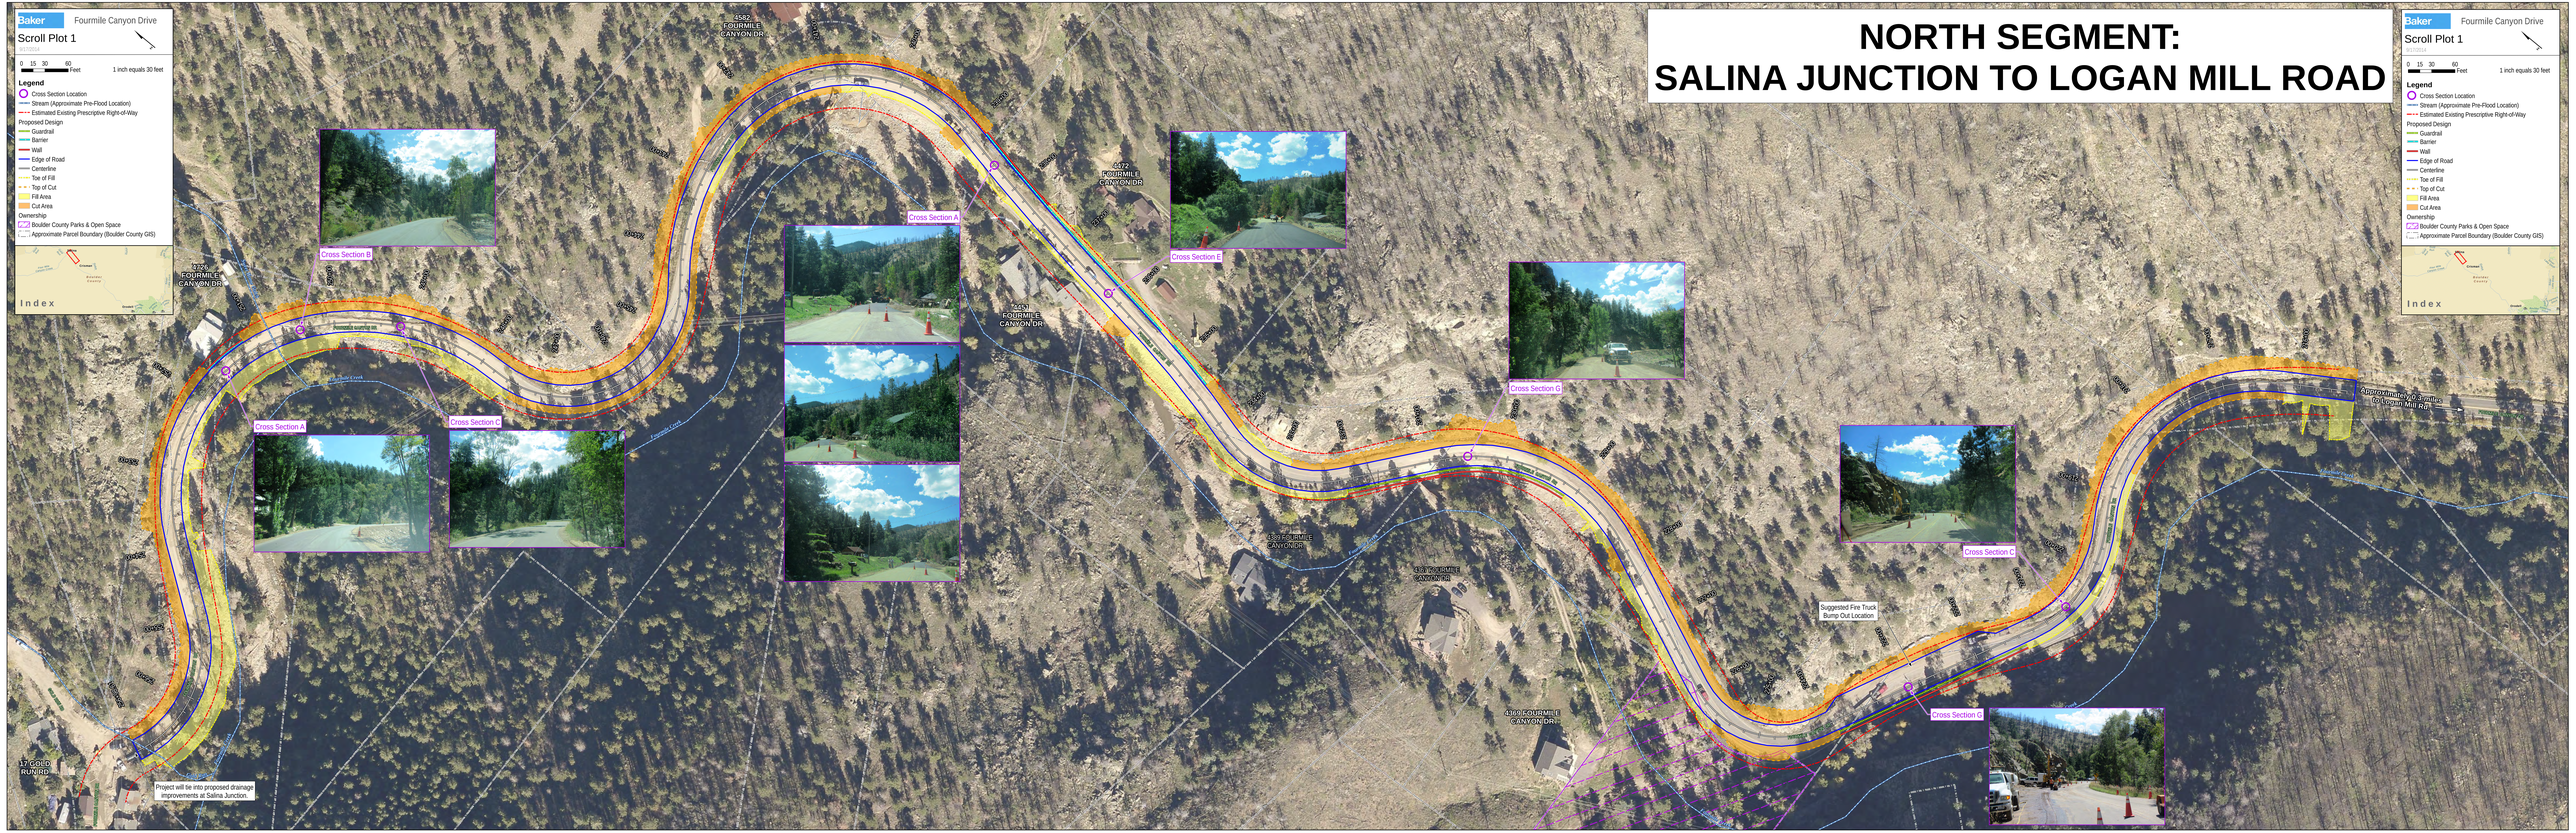
NORTH SEGMENT:
SALINA JUNCTION TO LOGAN MILL ROAD
Baker
Fourmile Canyon Drive
Scroll Plot 1
0 15 30 60 Feet
1 inch equals 30 feet
Legend
Cross Section Location
Stream (Approximate Pre-Flood Location)
Estimated Existing Prescriptive Right-of-Way
Proposed Design
Guardrail
Barrier
Wall
Edge of Road
Centerline
Toe of Fill
Top of Cut
Fill Area
Cut Area
Ownership
Boulder County Parks & Open Space
Approximate Parcel Boundary (Boulder County GIS)
Index
Cross Section A
Cross Section B
Cross Section C
Cross Section E
Cross Section G
Suggested Fire Truck Bump Out Location
Project will tie into proposed drainage improvements at Salina Junction.
Approximately 0.3 miles to Logan Mill Rd.
4582 FOURMILE CANYON DR
4572 FOURMILE CANYON DR
4551 FOURMILE CANYON DR
4560 FOURMILE CANYON DR
4560 FOURMILE CANYON DR
4560 FOURMILE CANYON DR
4726 FOURMILE CANYON DR
17 GOLD RUN RD